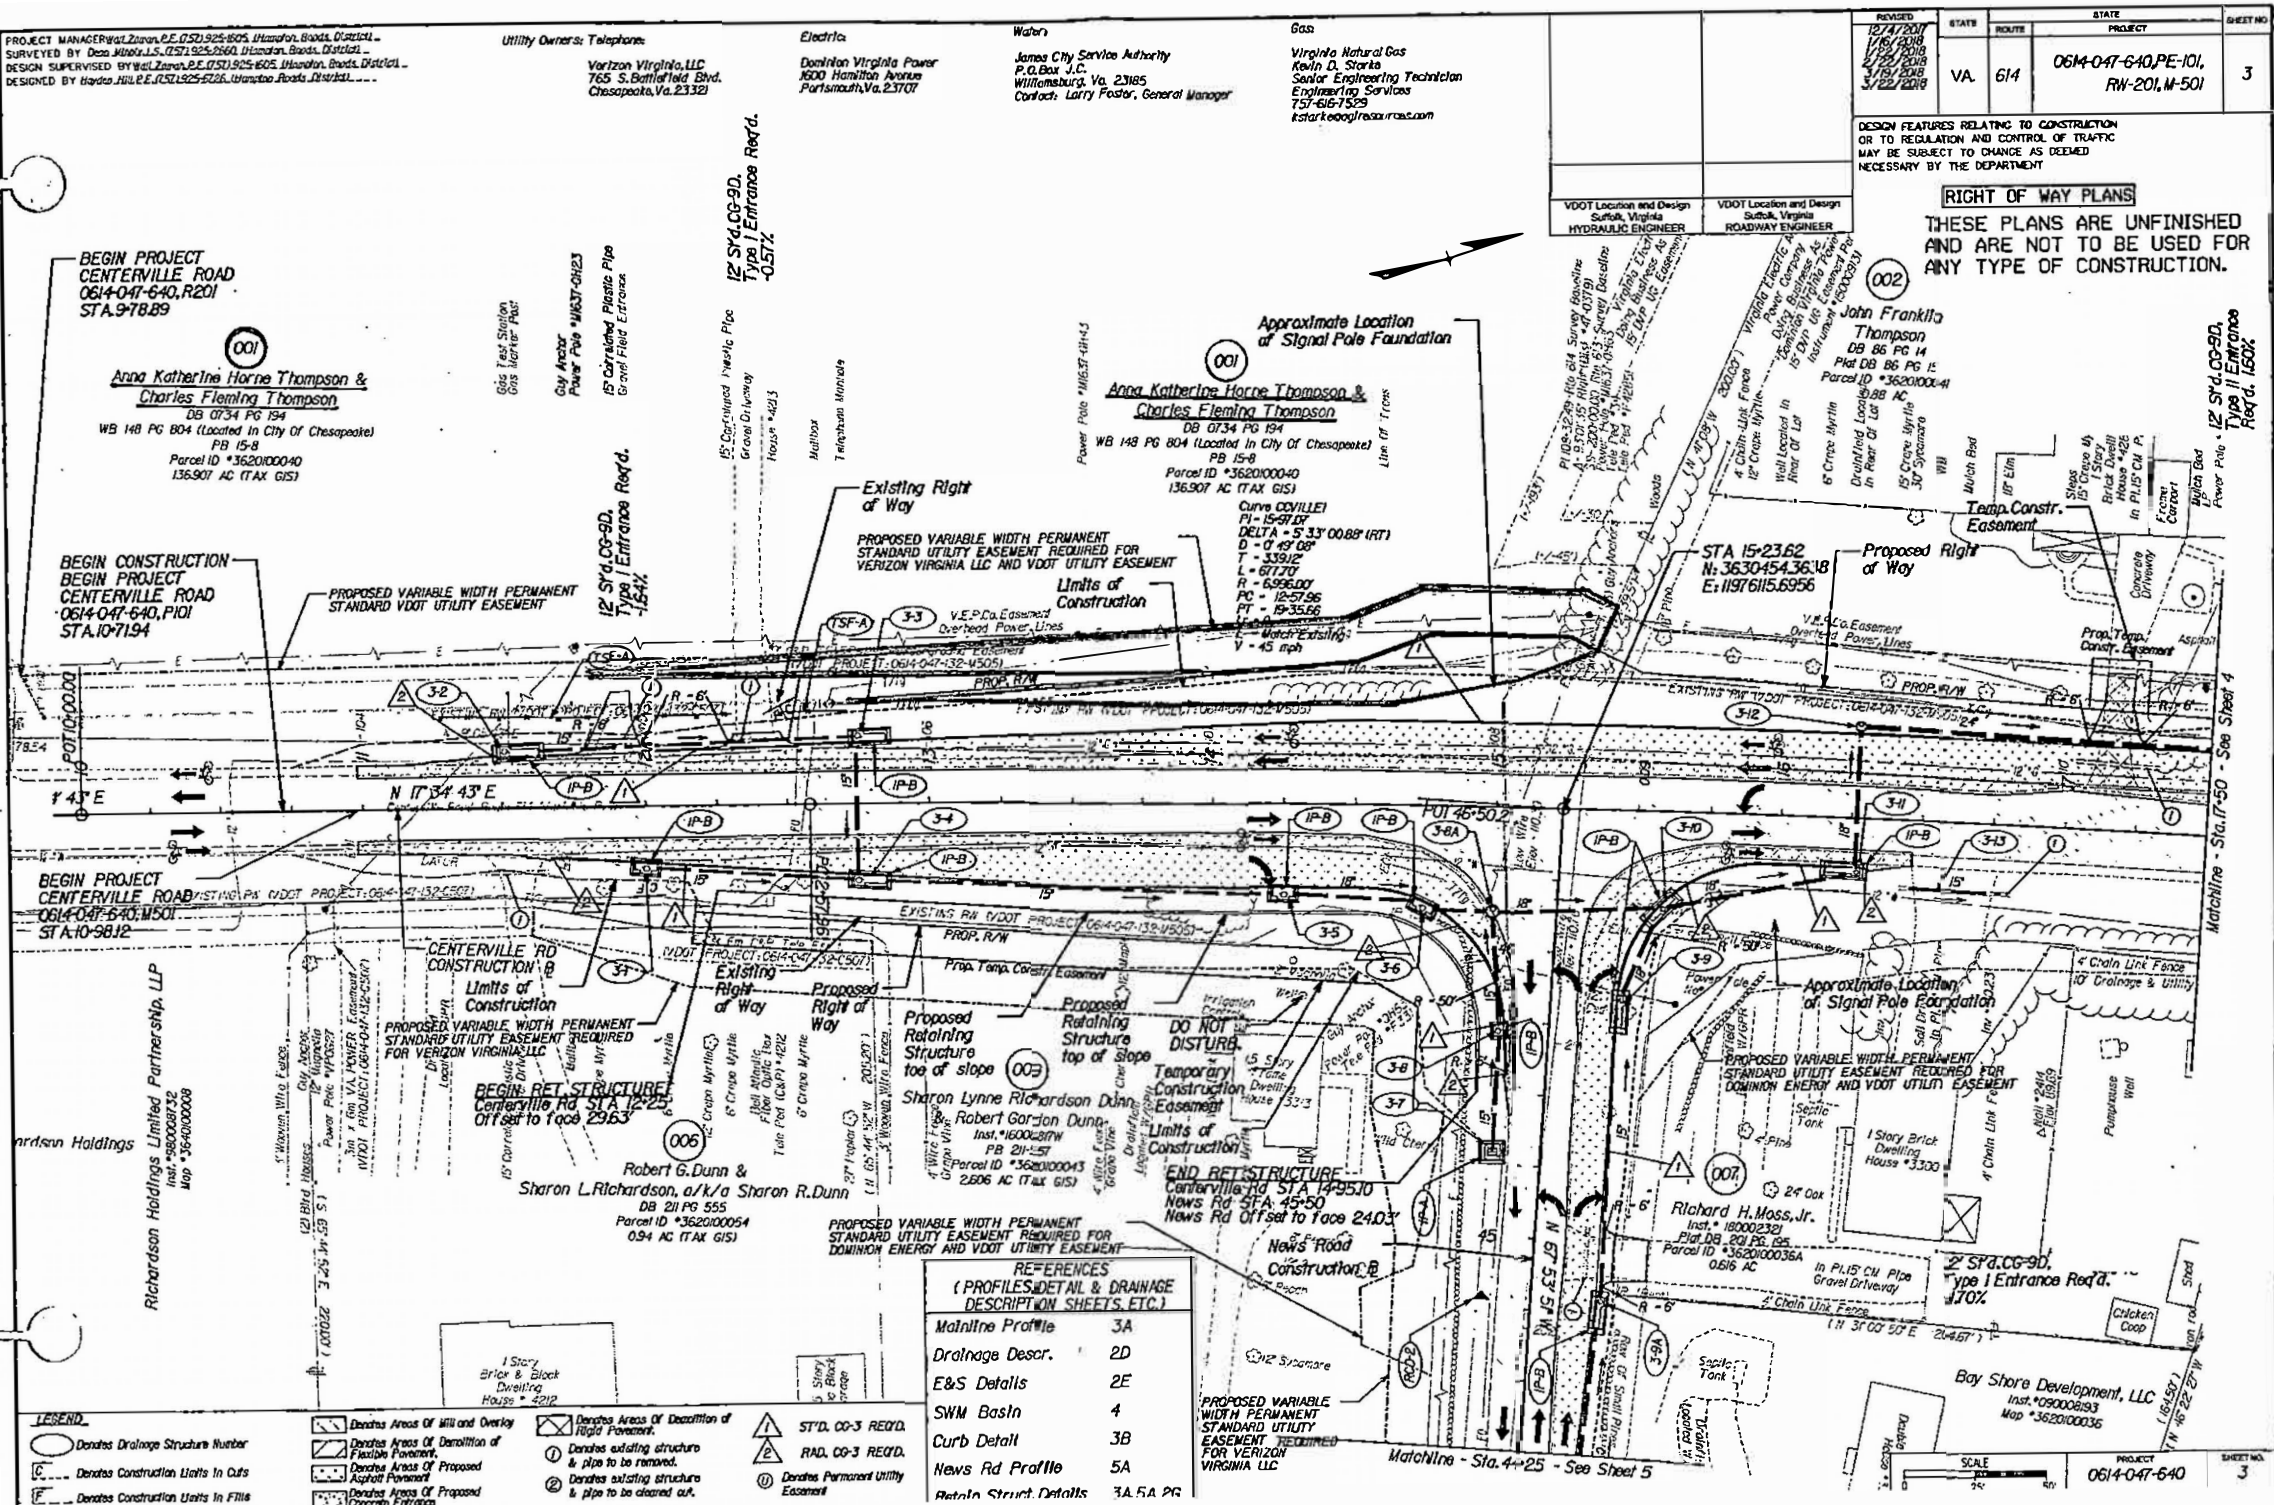
PROJECT MANAGER: Wail Zaman, P.E. (757) 925-1805, Hampton Roads District
SURVEYED BY: Dean Wilhite, L.S. (757) 925-2660, Hampton Roads District
DESIGN SUPERVISED BY: Wail Zaman, P.E. (757) 925-1805, Hampton Roads District
DESIGNED BY: Hardee Hill, P.E. (757) 925-5226, Hampton Roads District
Utility Owners: Telephone:
Verizon Virginia, LLC
765 S. Battlefield Blvd.
Chesapeake, Va. 23322
Electric:
Dominion Virginia Power
1600 Hamilton Avenue
Portsmouth, Va. 23707
Water:
James City Service Authority
P.O. Box J.C.
Williamsburg, Va. 23185
Contact: Larry Foster, General Manager
Gas:
Virginia Natural Gas
Kevin D. Starke
Senior Engineering Technician
Engineering Services
757-616-7529
kstarke@vagasresources.com
REVISED
12/7/2017
1/16/2018
2/7/2018
2/27/2018
3/16/2018
5/22/2018
STATE
VA.
ROUTE
614
STATE PROJECT
0614-047-640, PE-101, RW-201, M-501
SHEET NO.
3
DESIGN FEATURES RELATING TO CONSTRUCTION OR TO REGULATION AND CONTROL OF TRAFFIC MAY BE SUBJECT TO CHANGE AS DEEMED NECESSARY BY THE DEPARTMENT
VDOT Location and Design Suffolk, Virginia HYDRAULIC ENGINEER
VDOT Location and Design Suffolk, Virginia ROADWAY ENGINEER
RIGHT OF WAY PLANS
THESE PLANS ARE UNFINISHED AND ARE NOT TO BE USED FOR ANY TYPE OF CONSTRUCTION.
BEGIN PROJECT CENTERVILLE ROAD 0614-047-640, R201 STA. 9+78.89
BEGIN CONSTRUCTION BEGIN PROJECT CENTERVILLE ROAD 0614-047-640, P101 STA. 10+71.94
BEGIN PROJECT CENTERVILLE ROAD 0614-047-640, M501 STA. 10+98.12
001
Anna Katherine Horne Thompson & Charles Fleming Thompson
DB 0734 PG 194
WB 148 PG 804 (Located In City Of Chesapeake)
PB 15-8
Parcel ID #3620100040
136.907 AC (TAX GIS)
002
John Franklin Thompson
DB 86 PG 14
Plat DB 86 PG 15
Parcel ID #3620100041
0.88 AC
003
Sharon Lynne Richardson Dunn & Robert Gordon Dunn
Inst. #160028TW
PB 211-57
Parcel ID #3620100043
2.606 AC (TAX GIS)
006
Robert G. Dunn & Sharon L. Richardson, a/k/a Sharon R. Dunn
DB 211 PG 555
Parcel ID #3620100054
0.94 AC (TAX GIS)
007
Richard H. Moss, Jr.
Inst. # 180002321
Plat DB 201 PG 195
Parcel ID #3620100036A
0.616 AC
Richardson Holdings Limited Partnership, LLP
Inst. #980008732
Map #3640100008
Bay Shore Development, LLC
Inst. #090008193
Map #3620100036
Existing Right of Way
Proposed Right of Way
Limits of Construction
Temp. Constr. Easement
Prop. Temp. Constr. Easement
PROPOSED VARIABLE WIDTH PERMANENT STANDARD VDOT UTILITY EASEMENT
PROPOSED VARIABLE WIDTH PERMANENT STANDARD UTILITY EASEMENT REQUIRED FOR VERIZON VIRGINIA LLC AND VDOT UTILITY EASEMENT
PROPOSED VARIABLE WIDTH PERMANENT STANDARD UTILITY EASEMENT REQUIRED FOR DOMINION ENERGY AND VDOT UTILITY EASEMENT
Approximate Location of Signal Pole Foundation
Proposed Retaining Structure top of slope
Proposed Retaining Structure toe of slope
Temporary Construction Easement
DO NOT DISTURB
BEGIN RET. STRUCTURE Centerville Rd STA 12+25 Offset to Face 29.63
END RET. STRUCTURE Centerville Rd STA 14+95.10 News Rd STA 45+50 News Rd Offset to Face 24.03
CENTERVILLE RD CONSTRUCTION
NEWS ROAD CONSTRUCTION
Curve CCV(LLE) PI - 15+91.08 DELTA = 5° 33' 00.88" (RT) D = 0° 49' 08" T = 339.12 L = 677.70 R = 6,996.00 PC = 12+57.96 PT = 19+35.66 V = 45 mph
STA 15+23.62 N: 3630454.36 E: 11976115.6956
Matchline - Sta. 11+50 - See Sheet 4
Matchline - Sta. 4+25 - See Sheet 5
12' St'd. CG-9D, Type I Entrance Reqd. -0.57%
12' St'd. CG-9D, Type I Entrance Reqd. -1.64%
12' St'd. CG-9D, Type I Entrance Reqd. 1.70%
12' St'd. CG-9D, Type II Entrance Reqd. 1.60%
REFERENCES (PROFILES, DETAIL & DRAINAGE DESCRIPTION SHEETS, ETC.)
Mainline Profile 3A
Drainage Descr. 2D
E&S Details 2E
SWM Basin 4
Curb Detail 3B
News Rd Profile 5A
Retain Struct. Details 3A, 5A, 2G
LEGEND
Denotes Drainage Structure Number
Denotes Construction Limits In Cuts
Denotes Construction Limits In Fills
Denotes Areas Of Mill and Overlay
Denotes Areas Of Demolition of Flexible Pavement.
Denotes Areas Of Demolition of Rigid Pavement.
Denotes Areas Of Proposed Asphalt Pavement
Denotes Areas Of Proposed Concrete Entrance
Denotes Areas Of Decalition of Rigid Pavement.
Denotes existing structure & pipe to be removed.
Denotes existing structure & pipe to be cleaned out.
ST'D. CG-3 REQ'D.
RAD. CG-3 REQ'D.
Denotes Permanent Utility Easement
SCALE
PROJECT 0614-047-640
SHEET NO. 3