20221421

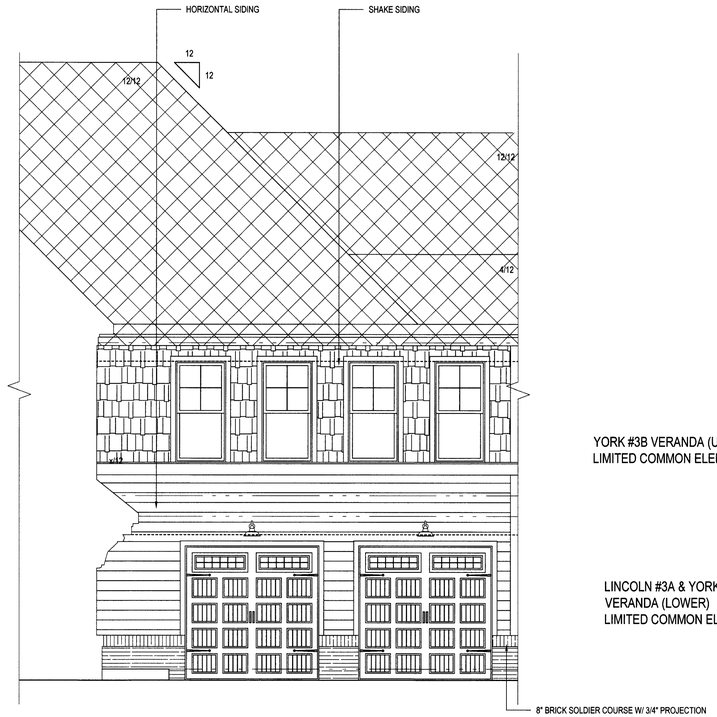

3 A-3a REAR ELEVATION
SCALE: 1/4" = 1'-0" HUN.003A_A3a

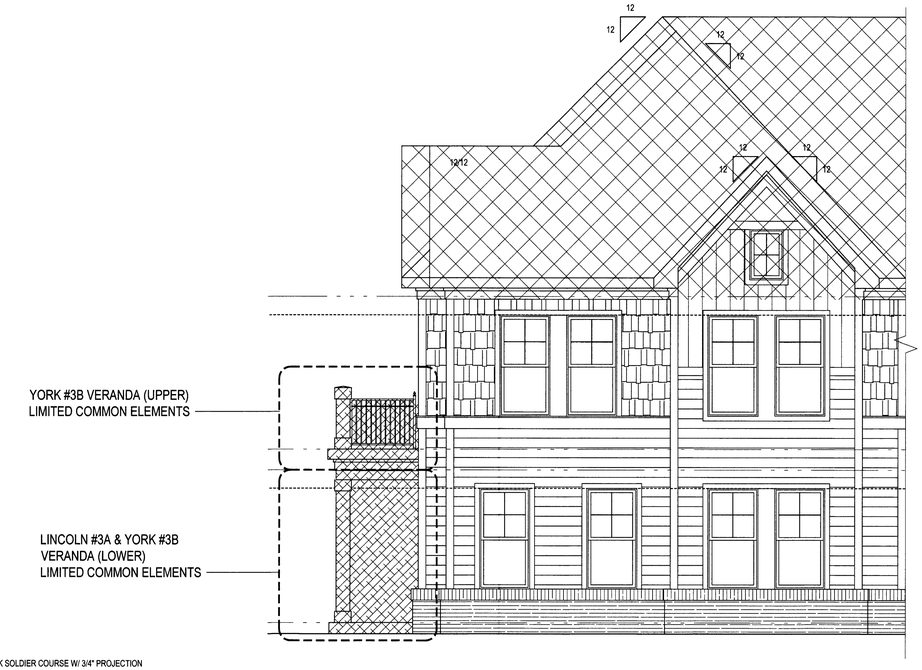

2 A-3a SIDE ELEVATION
SCALE: 1/4" = 1'-0" HUN.003A_A3a

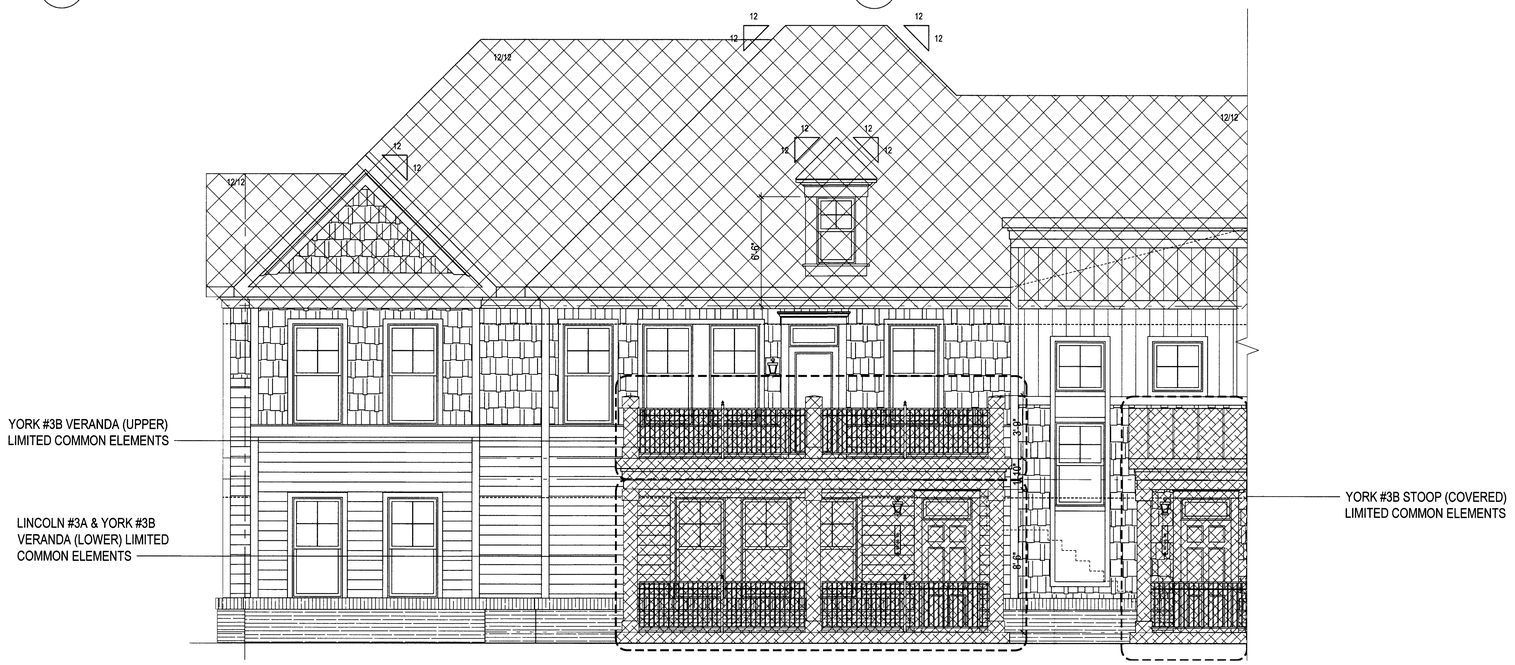

1 A-3a FRONT ELEVATION
SCALE: 1/4" = 1'-0" HUN.003A_A3a

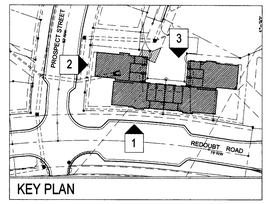

CERTIFICATION OF PLANS

I, ALLISON PAUL, A DULY LICENSED ARCHITECT IN THE COMMONWEALTH OF VIRGINIA, DO HEREBY CERTIFY THAT THIS PLAN IS ACCURATE AND COMPLIES WITH SECTION 55.1-1920(B) OF THE VIRGINIA CONDOMINIUM ACT AS AMENDED, AND THAT ALL UNITS OR PORTIONS OF SUCH UNITS SHOWN HEREON ARE SUBSTANTIALLY COMPLETED.

DATE. APRIL 1, 2022 NAME. Allison Paul
LIC. NO. 401017234

SQUARE FOOTAGES ARE CALCULATED BY THE SUM OF HORIZONTAL INTERIOR AREAS MEASURED FROM THE BACKSIDE OF SHEETROCK.

City of Williamsburg & County of James City
Circuit Court: This PLAT was recorded on
April 26, 2022
at 3:37 AM/PM PB PG
Document # 20221421
MONA A. FOLEY, CLERK
Mona A. Foley, Clerk

14 (Large/Small Plat(s) Recorded herewith as # 20221421

LEGEND

- UNIT 1A LINCOLN
- UNIT 2A LINCOLN
- UNIT 3A LINCOLN
- UNIT 4A LINCOLN
- UNIT 1B YORK
- UNIT 2B YORK
- UNIT 3B YORK
- UNIT 4B YORK
- COMMON ELEMENTS
- LIMITED COMMON ELEMENTS

NOTE: THE EXTERIOR OF THE BUILDING SHALL BE CONSIDERED A COMMON ELEMENT EXCEPT FOR PORCHES AND BALCONIES THAT ARE OTHERWISE NOTED AS LIMITED COMMON ELEMENTS.

ARCHITECT:
lessard DESIGN
8521 Leesburg Pike | Suite 700 |
Vienna, VA 22182
P:571.830.1800 | F:571.830.1801
www.lessarddesign.com

SEAL & SIGNATURE:
COMMONWEALTH OF VIRGINIA
ALLISON BETH PAUL
LIC. NO. 0401017234
ARCHITECT
APRIL 1, 2022

OWNER:
HHHUNT
11237 NICKOLS ROAD
GLEN ALLEN, VA 23059
(804) 762-4800

CONSULTANTS:

PROJECT NAME:
HHHunt
VILLAGE GREEN NORTH AT QUARTERPATH, A CONDOMINIUM
WILLIAMSBURG, VA

SHEET TITLE:
CONDO DOCUMENTATION - BUILDING 1
LINCOLN #3A/ YORK #3B ELEVATIONS

ISSUE / REVISION:

No.	DESCRIPTION	DATE
	BLD. 01	03.25.22

PROJECT No:	HUN003A
DRAWN BY:	LD
CHECKED BY:	
PLOT DATE:	Apr. 1, 2022
FILE NAME:	HUN.003A_A3a.dwg

A-3a

©2022 LESSARD DESIGN INC. EXPRESSLY RESERVES ITS COMMON LAW COPYRIGHT AND OTHER PROPERTY RIGHTS IN THESE PLANS. THESE PLANS ARE NOT TO BE REPRODUCED, CHANGED OR COPIED IN ANY FORM OR MATTER WHATSOEVER, NOR ARE THEY TO BE ASSIGNED TO ANY THIRD PARTY, WITHOUT FIRST OBTAINING THE EXPRESS WRITTEN PERMISSION AND CONSENT OF LESSARD DESIGN INC.

Plot By: jpetit