10/19/2020
10:29:04 AM

dt0020004.dgn
Plotted By: jstrauch

PROJECT MANAGER Mr. Wali Zaman, PE - VDOT Hampton Roads District - (757) 956-3272
SURVEYED BY, DATE Dewberry Engineers Inc., 03/2020
DESIGNED BY, Dewberry Engineers Inc. - (804) 205-3340
SUBSURFACE UTILITY BY, Accumark, 04/2020

COMMONWEALTH OF VIRGINIA
MATTHEW C. THOMAS
Lic. No. 046511
PROFESSIONAL ENGINEER

Matthew C Thomas
2020.10.29 11:10:30-04'00'
Dewberry Engineers Inc.
Glen Allen, Virginia
HYDRAULIC ENGINEER

Matthew C Thomas
2020.10.29 11:31:33-04'00'
Dewberry Engineers inc.
Glen Allen, Virginia
ROADWAY ENGINEER

REVISED	STATE	STATE ROUTE	STATE PROJECT	SHEET NO.
-	VA.	60	0060-047-627 R-201 C-501	4A

DESIGN FEATURES RELATING TO CONSTRUCTION OR TO REGULATION AND CONTROL OF TRAFFIC MAY BE SUBJECT TO CHANGE AS DEEMED NECESSARY BY THE DEPARTMENT

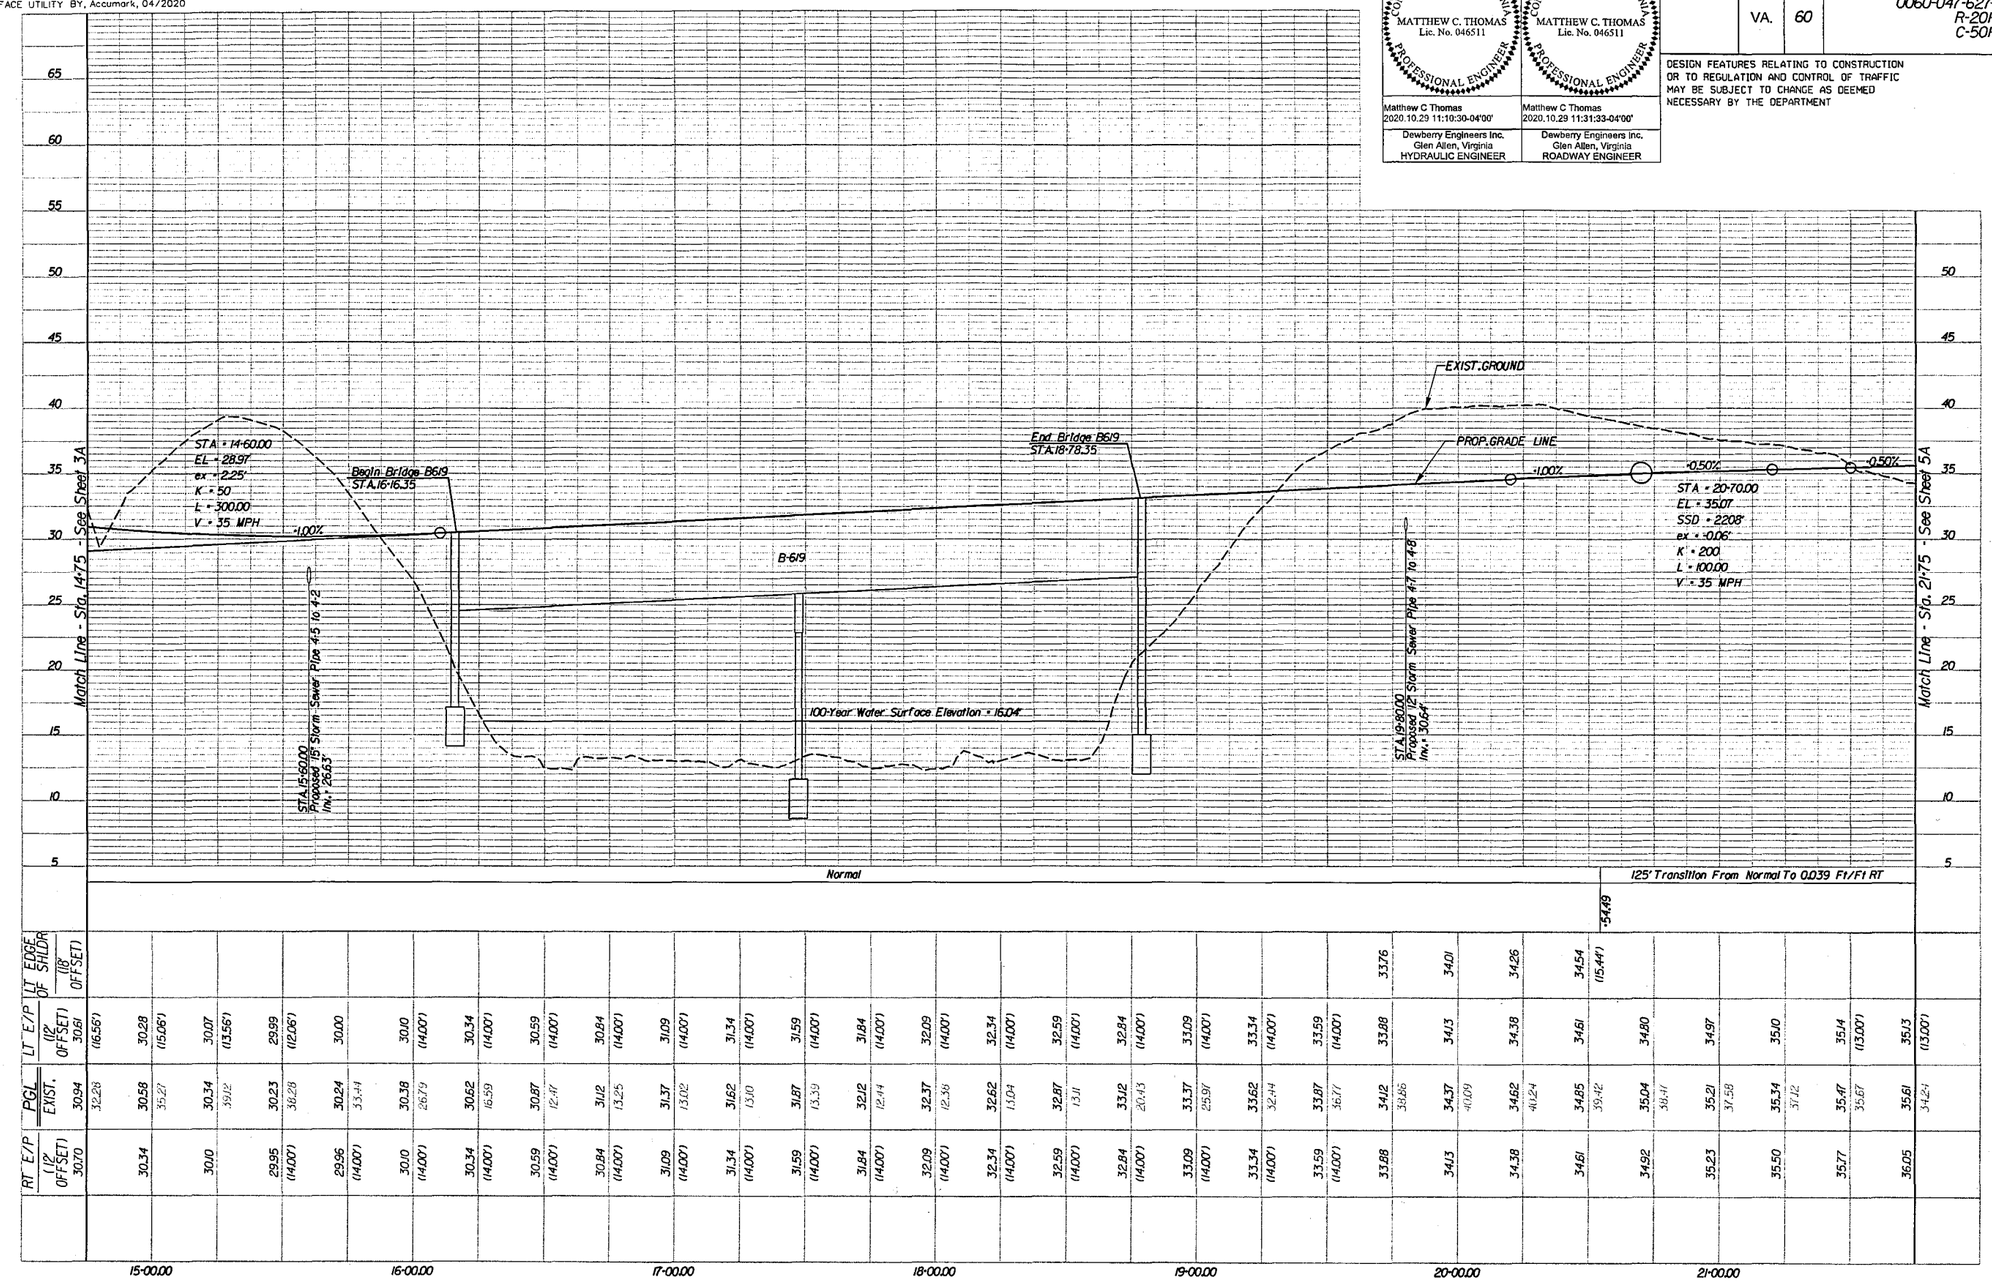

	RT E/P 12' OFFSET	PGL EXIST.	LT E/P 12' OFFSET	LT EDGE OF SHLDR 18' OFFSET
15+00.00	30.70	30.94	30.61	
		32.28	(16.56')	
	30.34	30.58	30.28	
		35.27	(15.06')	
15+50.00	30.10	30.34	30.01	
		39.12	(13.56')	
	29.95	30.23	29.99	
	(14.00')	36.28	(12.06')	
16+00.00	29.96	30.24	30.00	
	(14.00')	33.44		
	30.10	30.38	30.10	
	(14.00')	26.79	(14.00')	
16+50.00	30.34	30.62	30.34	
	(14.00')	16.59	(14.00')	
	30.59	30.87	30.59	
	(14.00')	12.47	(14.00')	
17+00.00	30.84	31.12	30.84	
	(14.00')	13.25	(14.00')	
	31.09	31.37	31.09	
	(14.00')	13.02	(14.00')	
17+50.00	31.34	31.62	31.34	
	(14.00')	13.10	(14.00')	
	31.59	31.87	31.59	
	(14.00')	13.39	(14.00')	
18+00.00	31.84	32.12	31.84	
	(14.00')	12.44	(14.00')	
	32.09	32.37	32.09	
	(14.00')	12.36	(14.00')	
18+50.00	32.34	32.62	32.34	
	(14.00')	13.04	(14.00')	
	32.59	32.87	32.59	
	(14.00')	13.11	(14.00')	
19+00.00	32.84	33.12	32.84	
	(14.00')	20.43	(14.00')	
	33.09	33.37	33.09	
	(14.00')	25.97	(14.00')	
19+50.00	33.34	33.62	33.34	
	(14.00')	32.44	(14.00')	
	33.59	33.87	33.59	
	(14.00')	36.77	(14.00')	
20+00.00	33.88	34.12	33.88	33.76
		39.86		
	34.13	34.37	34.13	34.01
		40.09		
20+50.00	34.38	34.62	34.38	34.26
		40.24		
	34.61	34.85	34.81	34.54
		39.42		(15.44')
21+00.00	34.82	35.04	34.80	
		38.41		
	35.23	35.21	34.97	
		37.58		
21+50.00	35.50	35.34	35.10	
		37.42		
	35.77	35.47	35.14	
		35.67	(13.00')	
	36.05	35.61	35.13	
		34.24	(13.00')	

SKIFFES CREEK CONNECTOR

HORIZ. 0 25' 50'
VERT. 0 5' 10'

PROJECT 0060-047-627

SHEET NO. 4A

Skiffe's Creek LLC Instrument 210004922 03/16/2021 State Highway Plat Book 10 Page 497