10/19/2020
10:30:08 AM

d10020007.dgn
Plotted By: jstrauch

Dewberry

PROJECT MANAGER Mr. Wali Zaman, PE - VDOT Hampton Roads District - (757) 956-3272
SURVEYED BY, DATE Dewberry Engineers Inc., 03/2020
DESIGNED BY, Dewberry Engineers Inc. - (804) 205-3340
SUBSURFACE UTILITY BY, Accumark, 04/2020

COMMONWEALTH OF VIRGINIA
MATTHEW C. THOMAS
Lic. No. 046511
PROFESSIONAL ENGINEER

Matthew C Thomas
2020.10.29 11:34:40-04'00'
Dewberry Engineers Inc.
Glen Allen, Virginia
HYDRAULIC ENGINEER

COMMONWEALTH OF VIRGINIA
MATTHEW C. THOMAS
Lic. No. 046511
PROFESSIONAL ENGINEER

Matthew C Thomas
2020.10.29 11:34:52-04'00'
Dewberry Engineers Inc.
Glen Allen, Virginia
ROADWAY ENGINEER

REVISED	STATE	STATE ROUTE	STATE PROJECT	SHEET NO.
	VA.	60	0060-047-627 R-201 C-501	7

DESIGN FEATURES RELATING TO CONSTRUCTION OR TO REGULATION AND CONTROL OF TRAFFIC MAY BE SUBJECT TO CHANGE AS DEEMED NECESSARY BY THE DEPARTMENT

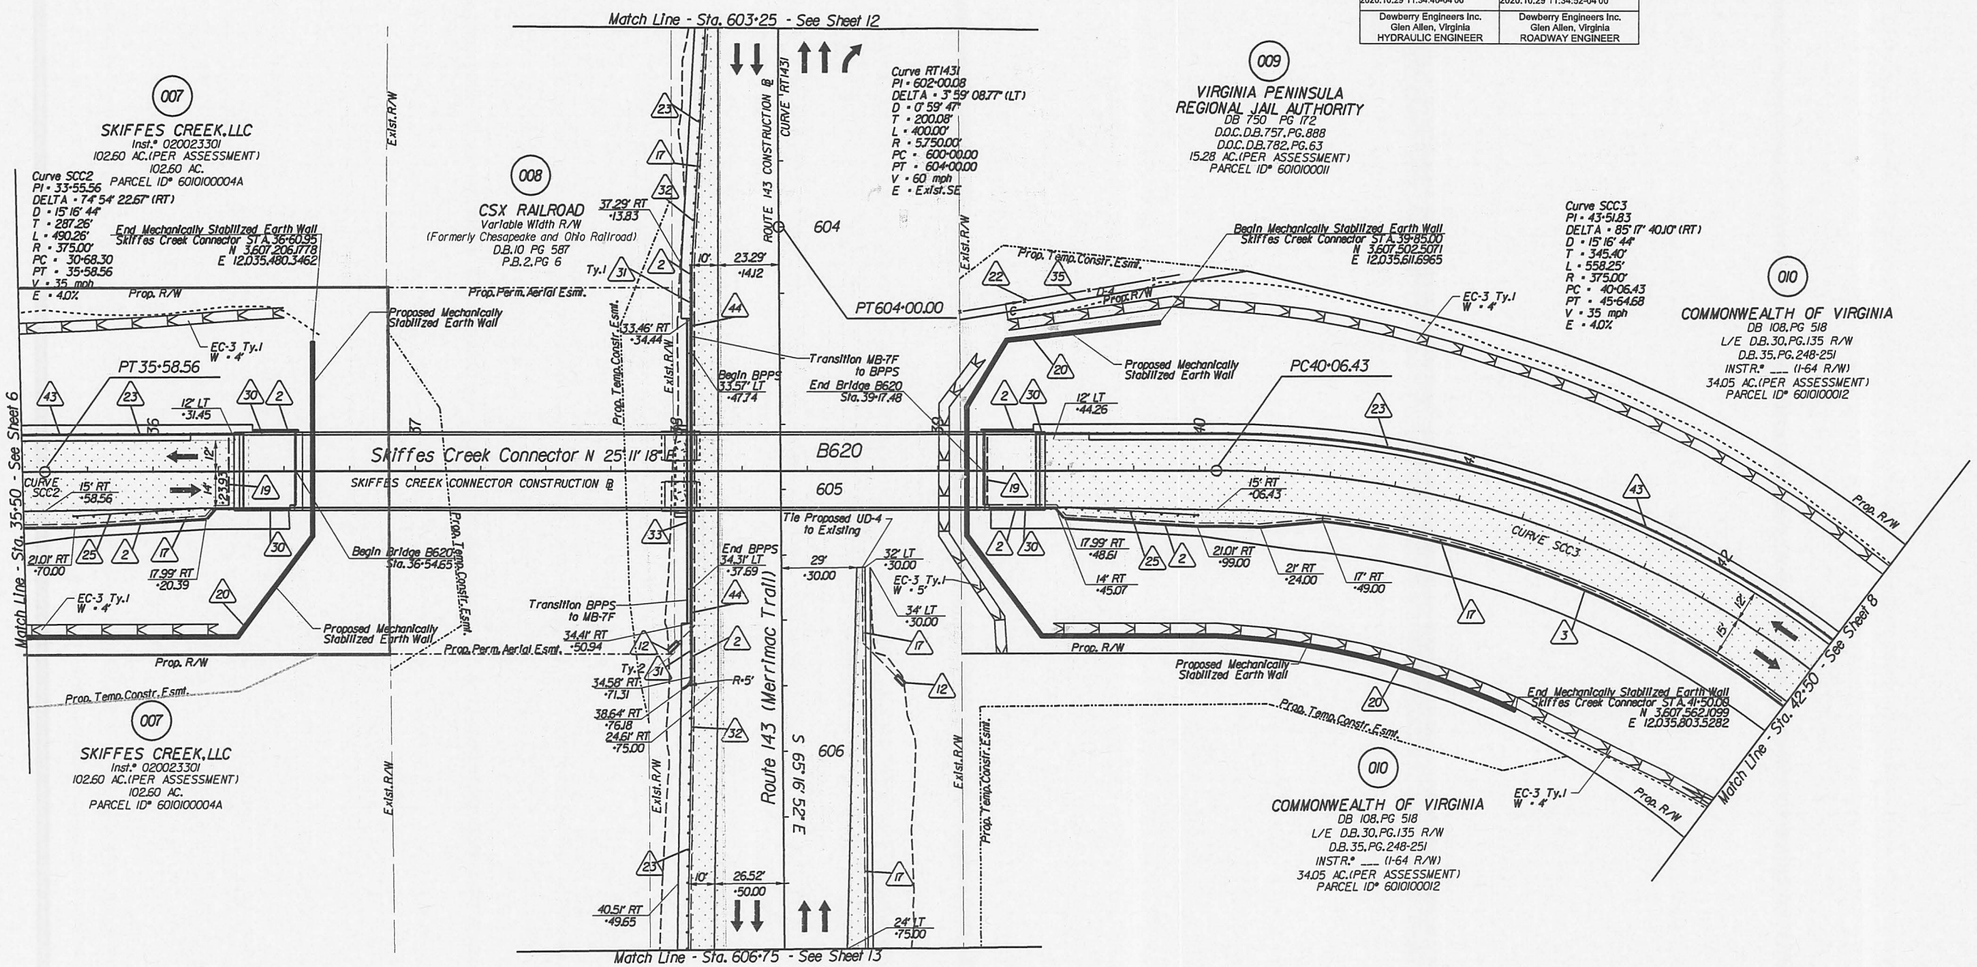

Key Legend (XX)

1 6" Curb, Std. CG-2 Req'd.
2 4" Curb, Std. CG-3 Req'd.
3 6" Curb and Gutter, Std. CG-6 Req'd.
4 4" Curb and Gutter, Std. CG-7 Req'd.
5 Conc. Raised Median, Std. MS-1 Req'd.
6 Conc. Raised Median, Std. MS-1A Req'd.
7 Grass Raised Median, Std. MS-2 Req'd.
8 Entrance Gutter, Std. CG-9B Req'd.
9 Entrance Gutter, Std. CG-9D Req'd.
10 Entrance, Std. CG-11 Req'd.
11 Curb Ramp, Std. CG-12 Req'd.
12 Underdrain Endwall, Std. EW-12 Req'd.
13 Abandon Pipe, Std. PP-1 Req'd.
14 Groundwater Underdrain, Std. UD-1 Req'd.
15 Median Underdrain, Std. UD-2 Req'd.
16 Sidewalk Underdrain, Std. UD-3 Req'd.
17 Pavement Underdrain, Std. UD-4 Req'd.
18 Crossdrain, Std. CD-1 Req'd.
19 Crossdrain, Std. CD-2 Req'd.
20 Handrail, Std. HR-1 Type II Req'd.
21 Barbed Wire Fence, Std. FE-B Req'd.
22 Chain Link Fence, Std. FE-CL Req'd.
23 Guardrail, Std. GR-MGS1 Req'd.
24 Guardrail, Std. GR-MGS1A Req'd.
25 Guardrail Terminal, Std. GR-MGS2 Req'd.
26 Guardrail, Std. GR-10, Type I Req'd.
27 Guardrail, Std. GR-10, Type II Req'd.
28 Guardrail, Std. GR-10, Type III Req'd.
29 Trailing End Terminal, Std. GR-MGS3 Req'd.
30 Fixed Object Att., Std. GR-FOA-5 Req'd.
31 Fixed Object Att., Std. GR-FOA-2 Req'd.
32 Guardrail, Std. GR-MGS4
33 Bridge Pier Protection, Std. BPPS-1
34 Remove Exist. Guardrail
35 Remove Exist. Fence
36 Remove Exist. Structure
37 Remove Exist. Pipe
38 Abandon and Plug Exist. Pipe
39 Adjust Exist. Structure
40 Clean Out Exist. Structure
41 Clean Out Exist. Pipe
42 Full Depth Sawcut
43 6" Curb and Dry Gutter, Mod. CG-6 Req'd.
44 Conc. Median Barrier, Std. MB-7F Req'd.

Denotes Full Depth Pavement
Denotes Pavement Demolition
Denotes Mill & Variable Depth Overlay
Denotes Milling and Overlay
Denotes Guardrail Bumpout Pavement Section
C ____ Denotes Construction Limits In Cuts
F __ __ Denotes Construction Limits In Fills

REFERENCES (PROFILES, DETAIL & DRAINAGE DESCRIPTION SHEETS, ETC)	
Alignment Data	1G
ESC Phase 1	2D series
ESC Phase 2	2E series
ESC Phase 3	2F series
Skiffes Creek Profile	7A
Merrimac Trail Profile	12A
Right-of-Way Plan	7RW

SCALE 0 25' 50'

PROJECT	SHEET NO.
0060-047-627	7

Skiffe's Creek LLC Instrument 210004922 03/16/2021 State Highway Plat Book 10 Page 509