Dewberry

PROJECT MANAGER: Mr. Wali Zamon, PE - VDOT Hampton Roads District - (757) 956-3272
SURVEYED BY, DATE: Dewberry Engineers Inc., 03/2020
DESIGNED BY, Dewberry Engineers Inc. - (804) 205-3340
SUBSURFACE UTILITY BY, Accumark, 04/2020

COMMONWEALTH OF VIRGINIA — MATTHEW C. THOMAS Lic. No. 046511 — PROFESSIONAL ENGINEER

Dewberry Engineers Inc. Glen Allen, Virginia — HYDRAULIC ENGINEER

COMMONWEALTH OF VIRGINIA — MATTHEW C. THOMAS Lic. No. 046511 — PROFESSIONAL ENGINEER

Dewberry Engineers Inc. Glen Allen, Virginia — ROADWAY ENGINEER

REVISED	STATE	STATE ROUTE	STATE PROJECT	SHEET NO.
	VA.	60	0060-047-627 R-201 C-501	7

DESIGN FEATURES RELATING TO CONSTRUCTION OR TO REGULATION AND CONTROL OF TRAFFIC MAY BE SUBJECT TO CHANGE AS DEEMED NECESSARY BY THE DEPARTMENT

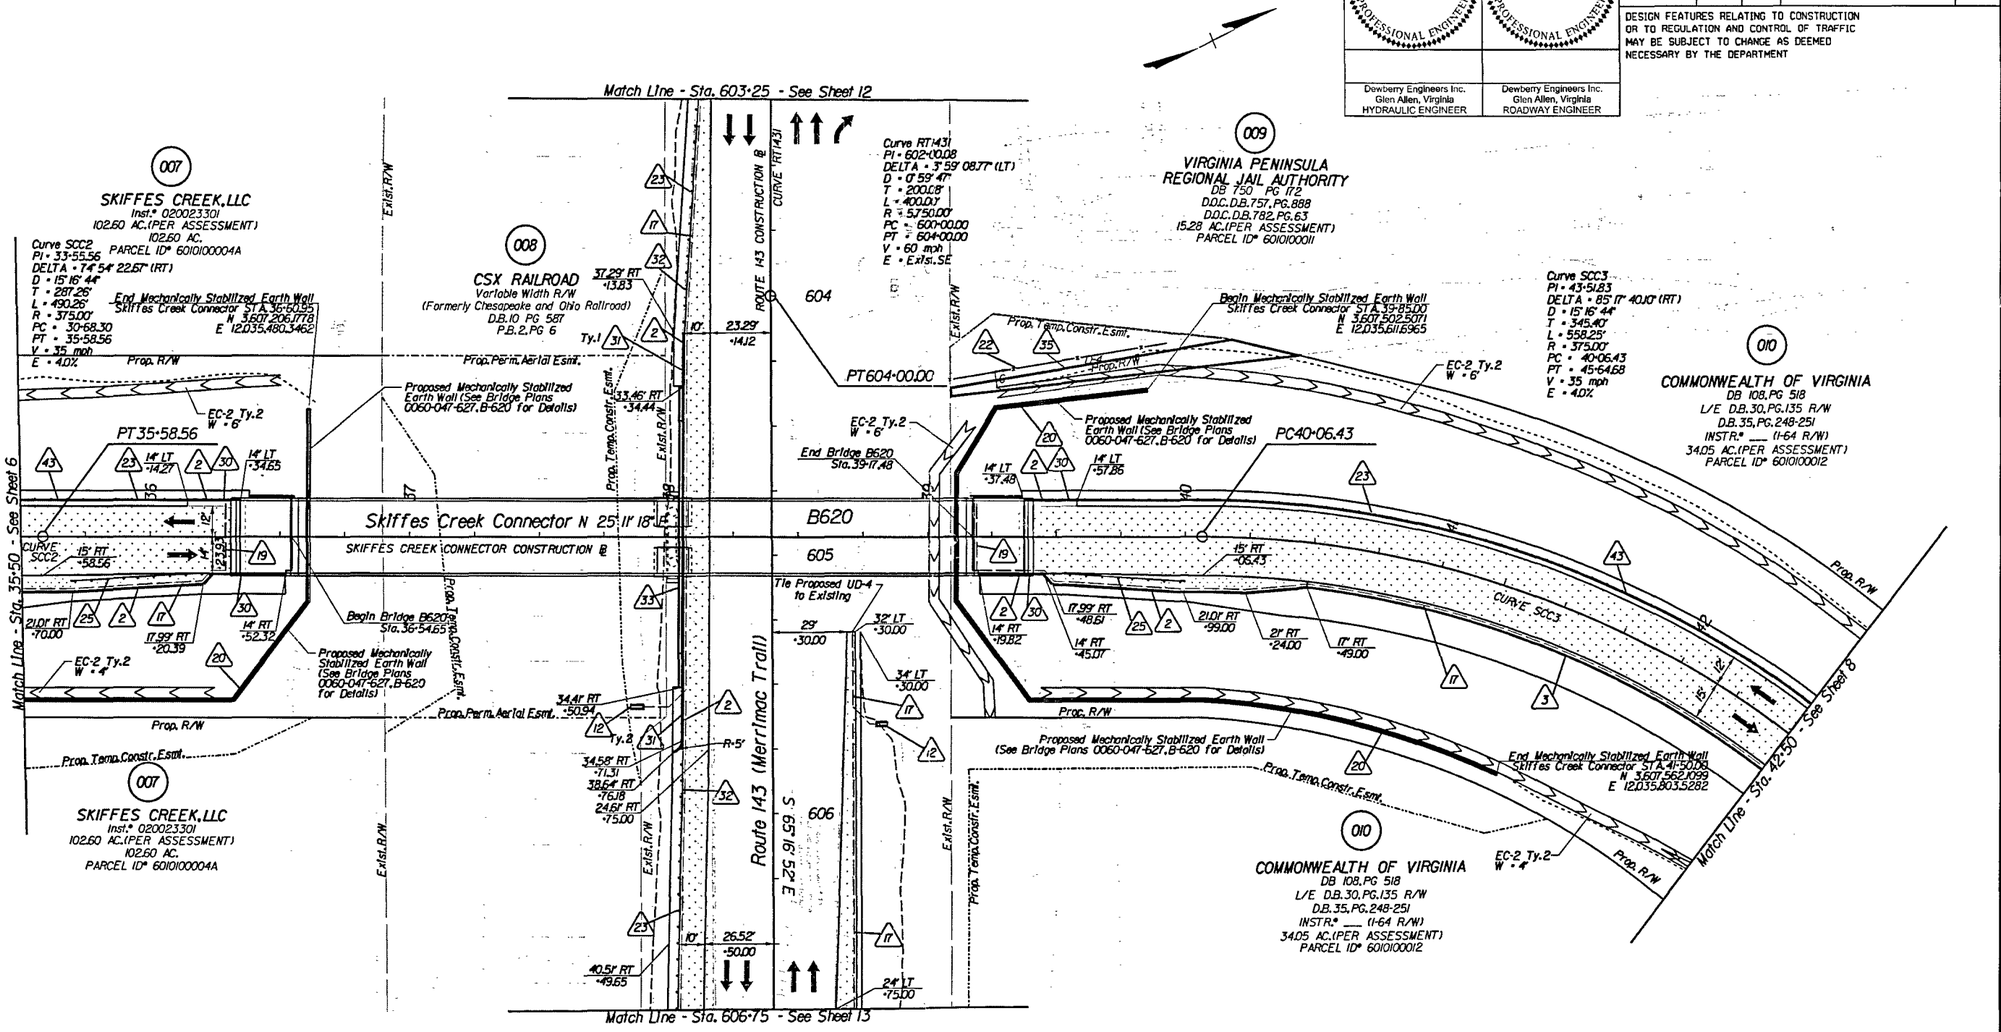

Key Legend (XX)

1	6" Curb, Std. CG-2 Req'd.	12	Underdrain, Endwall, Std. EW-12 Req'd.	23	Guardrail, Std. GR-MGS1 Req'd.	34	Remove Exist. Guardrail
2	4" Curb, Std. CG-3 Req'd.	13	Abandon Pipe, Std. PIP-1 Req'd.	24	Guardrail, Std. GR-MGS1A Req'd.	35	Remove Exist. Fence
3	6" Curb and Gutter, Std. CG-6 Req'd.	14	Groundwater Underdrain, Std. UD-1 Req'd.	25	Guardrail Terminal, Std. GR-MGS2 Req'd.	36	Remove Exist. Structure
4	4" Curb and Gutter, Std. CG-7 Req'd.	15	Median Underdrain, Std. UD-2 Req'd.	26	Guardrail, Std. GR-10.3'r Height, Type I Req'd.	37	Remove Exist. Pipe
5	Conc. Raised Median, Std. MS-1 Req'd.	16	Sidewalk Underdrain, Std. UD-3 Req'd.	27	Guardrail, Std. GR-10.3'r Height, Type II Req'd.	38	Abandon and Plug Exist. Pipe
6	Conc. Raised Median, Std. MS-1A Req'd.	17	Pavement Underdrain, Std. UD-4 Req'd.	28	Guardrail, Std. GR-10.3'r Height, Type III Req'd.	39	Adjust Exist. Structure
7	Grass Raised Median, Std. MS-2 Req'd.	18	Crossdrain, Std. CD-1 Req'd.	29	Trailing End Terminal, Std. GR-MGS3 Req'd.	40	Clean Out Exist. Structure
8	Entrance Gutter, Std. CG-9B Req'd.	19	Crossdrain, Std. CD-2 Req'd.	30	Fixed Object Att. Std. GR-FOA-5 Req'd.	41	Clean Out Exist. Pipe
9	Entrance Gutter, Std. CG-9D Req'd.	20	Handrail, Std. HR-1 Type II Req'd.	31	Fixed Object Att. Std. GR-FOA-2 Req'd.	42	Full Depth Sawcut
10	Entrance, Std. CG-11 Req'd.	21	Barbed Wire Fence, Std. FE-9 Req'd.	32	Guardrail, Std. GR-MGS4	43	6" Curb and Dry Gutter, Mod. CG-6 Req'd.
11	Curb Ramp, Std. CG-12 Req'd.	22	Chain Link Fence, Std. FE-CL Req'd.	33	Bridge Pier Protection, Std. BPPS-1	44	Conc. Median Barrier, Std. MB-TF Req'd.

Denotes Full Depth Pavement
Denotes Pavement Demolition
Denotes Mill & Variable Depth Overlay
Denotes Milling and Overlay
Denotes Guardrail Bumpout Pavement Section
C ___ Denotes Construction Limits In Cuts
F ___ Denotes Construction Limits In Fills

REFERENCES (PROFILES, DETAIL & DRAINAGE DESCRIPTION SHEETS, ETC.)

Alignment Data	1G
ESC Phase 1	2D series
ESC Phase 2	2E series
ESC Phase 3	2F series
Skiffes Creek Profile	7A
Merrimac Trail Profile	12A
Right-of-Way Plan	7RW

SCALE 0 25' 50'

PROJECT	SHEET NO.
0060-047-627	7

4/19/2021
Virginia Peninsula Regional Jail Authority Instrument 210007714 State Highway Plat Book 10 Page 525