PROJECT MANAGER Mr. Wali Zaman, PE - VDOT Hampton Roads District - (757) 956-3272
SURVEYED BY, DATE Dewberry Engineers Inc., 03/2020
DESIGNED BY, Dewberry Engineers Inc. - (804) 205-3340
SUBSURFACE UTILITY BY, Accumark, 04/2020

COMMONWEALTH OF VIRGINIA
MATTHEW C. THOMAS
Lic. No. 046511
PROFESSIONAL ENGINEER

Matthew C Thomas
2020.10.29 11:10:30-04'00'

Dewberry Engineers Inc.
Glen Allen, Virginia
HYDRAULIC ENGINEER

COMMONWEALTH OF VIRGINIA
MATTHEW C. THOMAS
Lic. No. 046511
PROFESSIONAL ENGINEER

Matthew C Thomas
2020.10.29 11:31:33-04'00'

Dewberry Engineers Inc.
Glen Allen, Virginia
ROADWAY ENGINEER

REVISED	STATE	ROUTE	PROJECT	SHEET NO.
	VA.	60	0060-047-627 R-201 C-501	4A

DESIGN FEATURES RELATING TO CONSTRUCTION OR TO REGULATION AND CONTROL OF TRAFFIC MAY BE SUBJECT TO CHANGE AS DEEMED NECESSARY BY THE DEPARTMENT

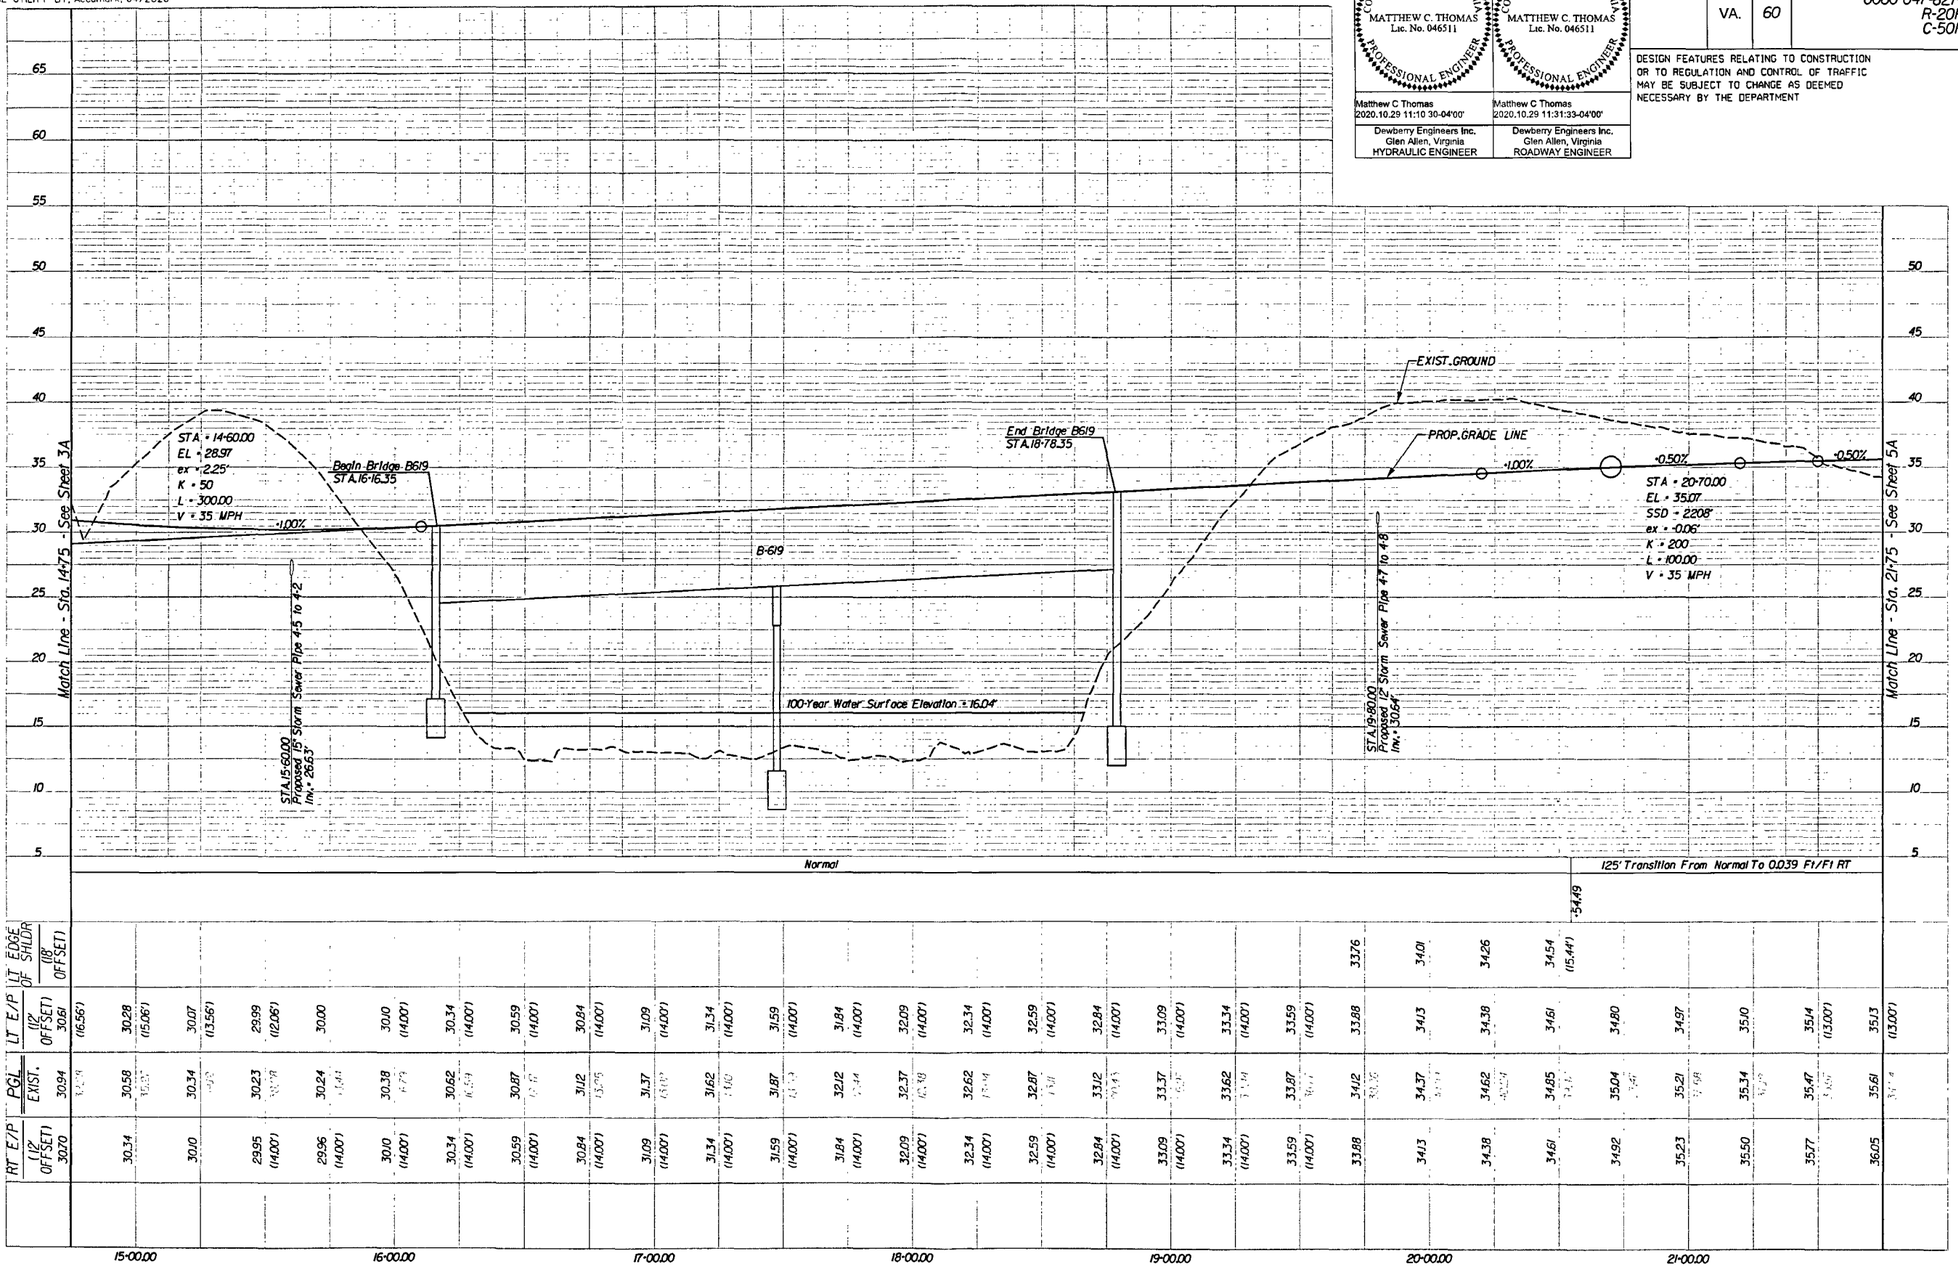

	15+00.00		16+00.00		17+00.00		18+00.00		19+00.00		20+00.00		21+00.00
LT EDGE OF SHLDR (18' OFFSET)											33.76	34.01	34.26	34.54 (15.44')					
LT E/P (12' OFFSET) 30.61	(16.56')	30.28 (15.06')	30.07 (13.56')	29.99 (12.06')	30.00	30.10 (14.00')	30.34 (14.00')	30.59 (14.00')	30.84 (14.00')	31.09 (14.00')	31.34 (14.00')	31.59 (14.00')	31.84 (14.00')	32.09 (14.00')	32.34 (14.00')	32.59 (14.00')	32.84 (14.00')	33.09 (14.00')	33.34 (14.00')	33.59 (14.00')	33.88	34.13	34.38	34.61	34.80	34.97	35.10	35.14 (13.00')	35.13 (13.00')	
PGL EXIST. 30.94		30.58	30.34	30.23	30.24	30.38	30.62	30.87	31.12	31.37	31.62	31.87	32.12	32.37	32.62	32.87	33.12	33.37	33.62	33.87	34.12	34.37	34.62	34.85	35.04	35.21	35.34	35.47	35.61	
RT E/P (12' OFFSET) 30.70		30.34	30.10	29.95 (14.00')	29.96 (14.00')	30.10 (14.00')	30.34 (14.00')	30.59 (14.00')	30.84 (14.00')	31.09 (14.00')	31.34 (14.00')	31.59 (14.00')	31.84 (14.00')	32.09 (14.00')	32.34 (14.00')	32.59 (14.00')	32.84 (14.00')	33.09 (14.00')	33.34 (14.00')	33.59 (14.00')	33.88	34.13	34.38	34.61	34.92	35.23	35.50	35.77	36.05	

SKIFFES CREEK CONNECTOR

HORZ. 0 25' 50'
VERT. 0 5' 10'

PROJECT	SHEET NO.
0060-047-627	4A

City of Newport News Virginia Instrument 210008452 4/27/2021 Plat Book 10 Page 534