Sanborn, Robert V Instrument 210016049 8/05/2021 State Hwy Plat Book 11 Page 30

5/16/2021
3:36:56 AM

d10092006C.dgn
Plotted By: WAP04107$

PROJECT MANAGER Wall Zamon, P.E. (757) 956-3272 (Hampton Roads District)
SURVEYED BY, DATE Virginia Department of Transportation, Updated 12/2018
DESIGN BY Johnson, Mirmiran & Thompson (804) 267-1246
SUBSURFACE UTILITY BY, DATE Johnson, Mirmiran & Thompson, Updated 1/2019

NOTE: See Sheet 1E(3) for Utility Owners Information

REVISED	STATE	STATE ROUTE	STATE PROJECT	SHEET NO.
04/02/21 06/15/21	VA.	607	0607-047-630 R201, C501	6C

DESIGN FEATURES RELATING TO CONSTRUCTION OR TO REGULATION AND CONTROL OF TRAFFIC MAY BE SUBJECT TO CHANGE AS DEEMED NECESSARY BY THE DEPARTMENT

Johnson, Mirmiran & Thompson Richmond, Virginia HYDRAULIC ENGINEER	Johnson, Mirmiran & Thompson Richmond, Virginia ROADWAY ENGINEER

RW PLANS

THESE PLANS ARE UNFINISHED AND UNAPPROVED AND ARE NOT TO BE USED FOR ANY TYPE OF CONSTRUCTION.

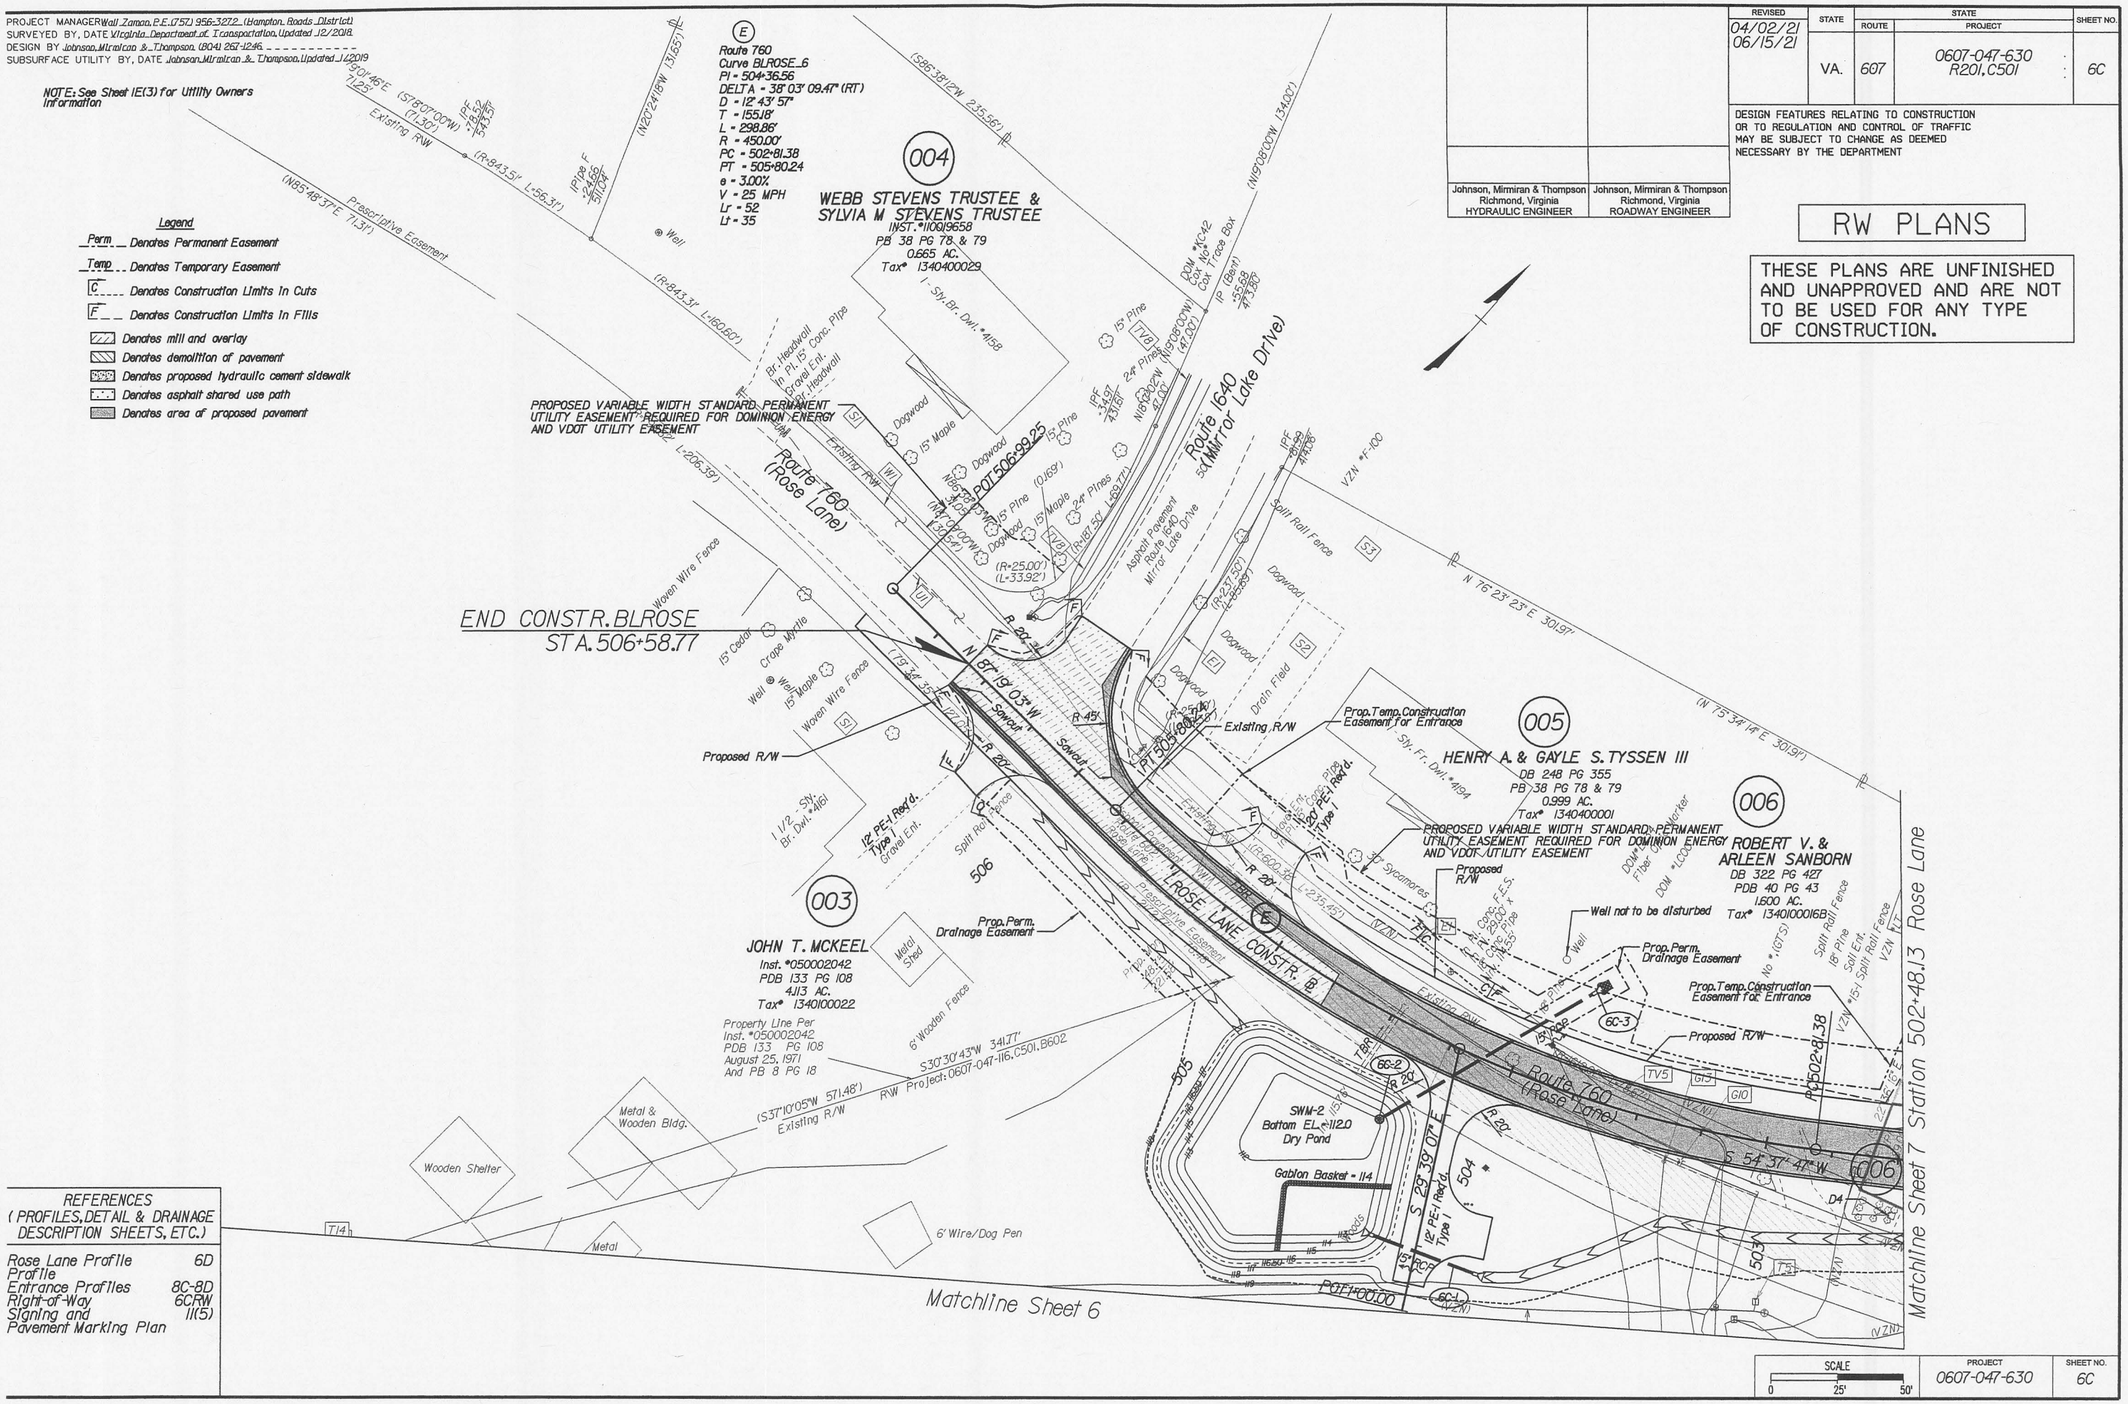

REFERENCES
(PROFILES, DETAIL & DRAINAGE DESCRIPTION SHEETS, ETC.)

Rose Lane Profile	6D
Profile	
Entrance Profiles	8C-8D
Right-of-Way	6CRW
Signing and Pavement Marking Plan	11(5)

SCALE	PROJECT	SHEET NO.
0 25' 50'	0607-047-630	6C