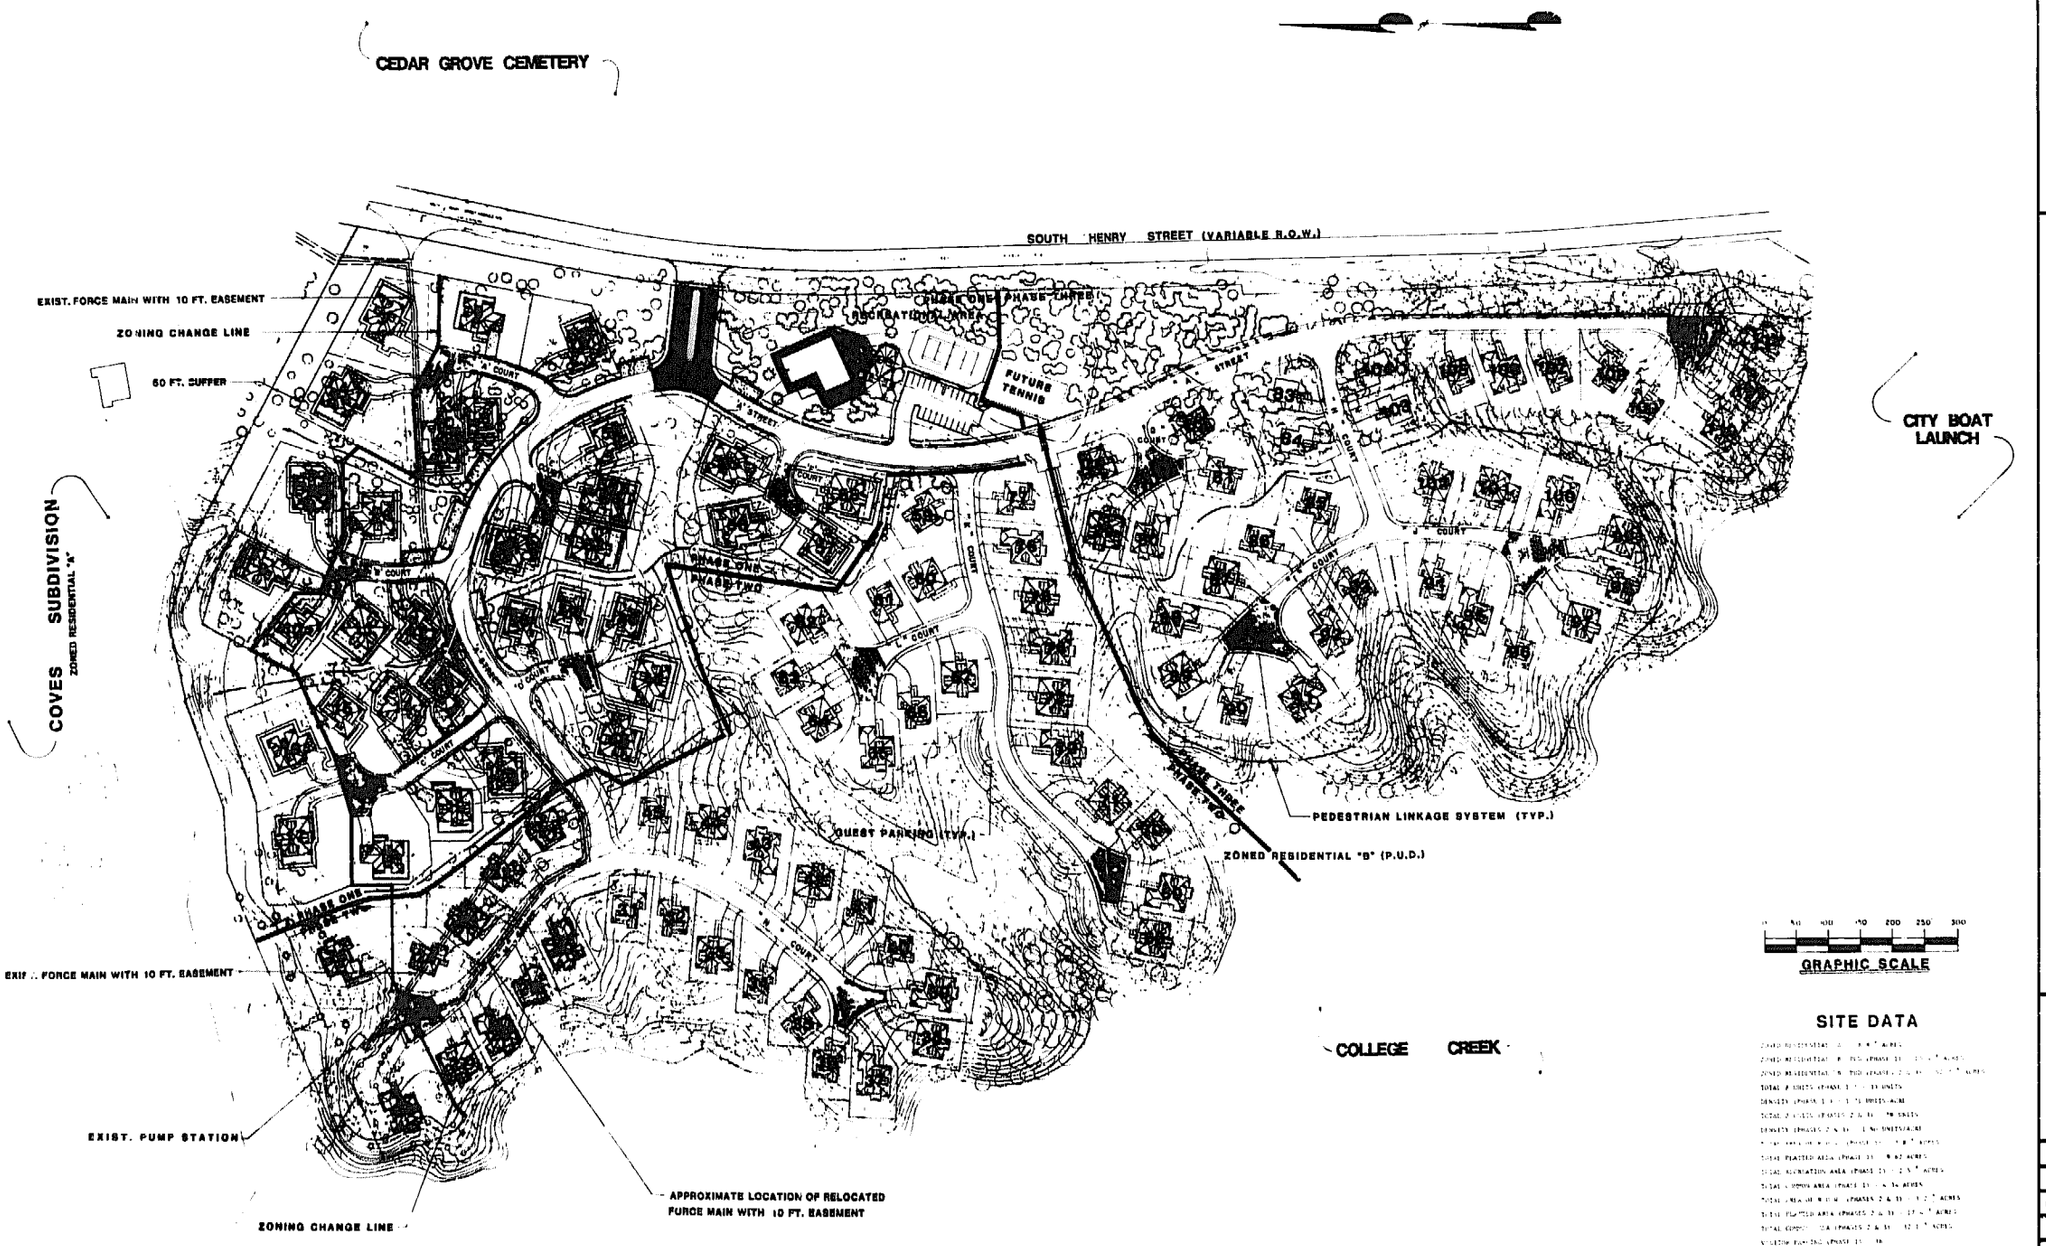

Talbot & Associates, Ltd.

COMPREHENSIVE MASTER PLAN

PORT ANNE

WILLIAMSBURG, VIRGINIA

Designed	J.R.B
Drawn	J.R.B.
Checked	A.M.S.
Scale	1"=100'
Date	9/30/85
File No	E-84019
Project No	84019
Sheet No	CMP-1
of	Sheets