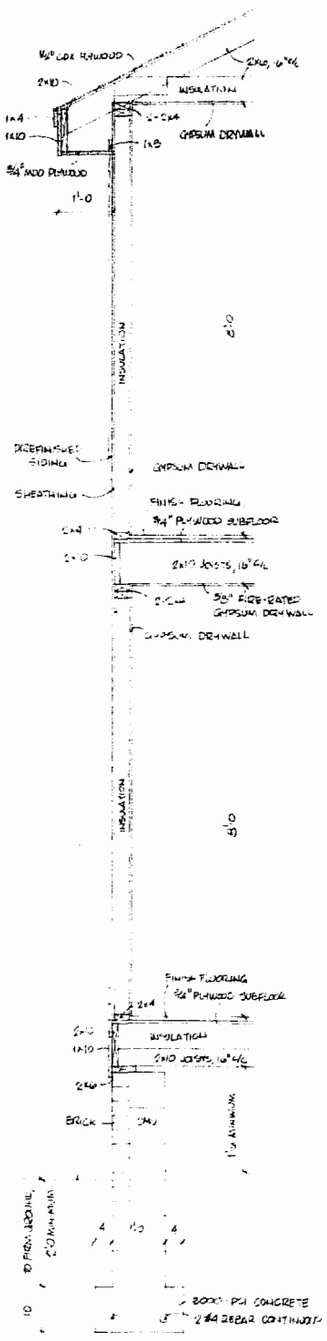

TYPICAL WALL SECTION

3/4":1'-0"

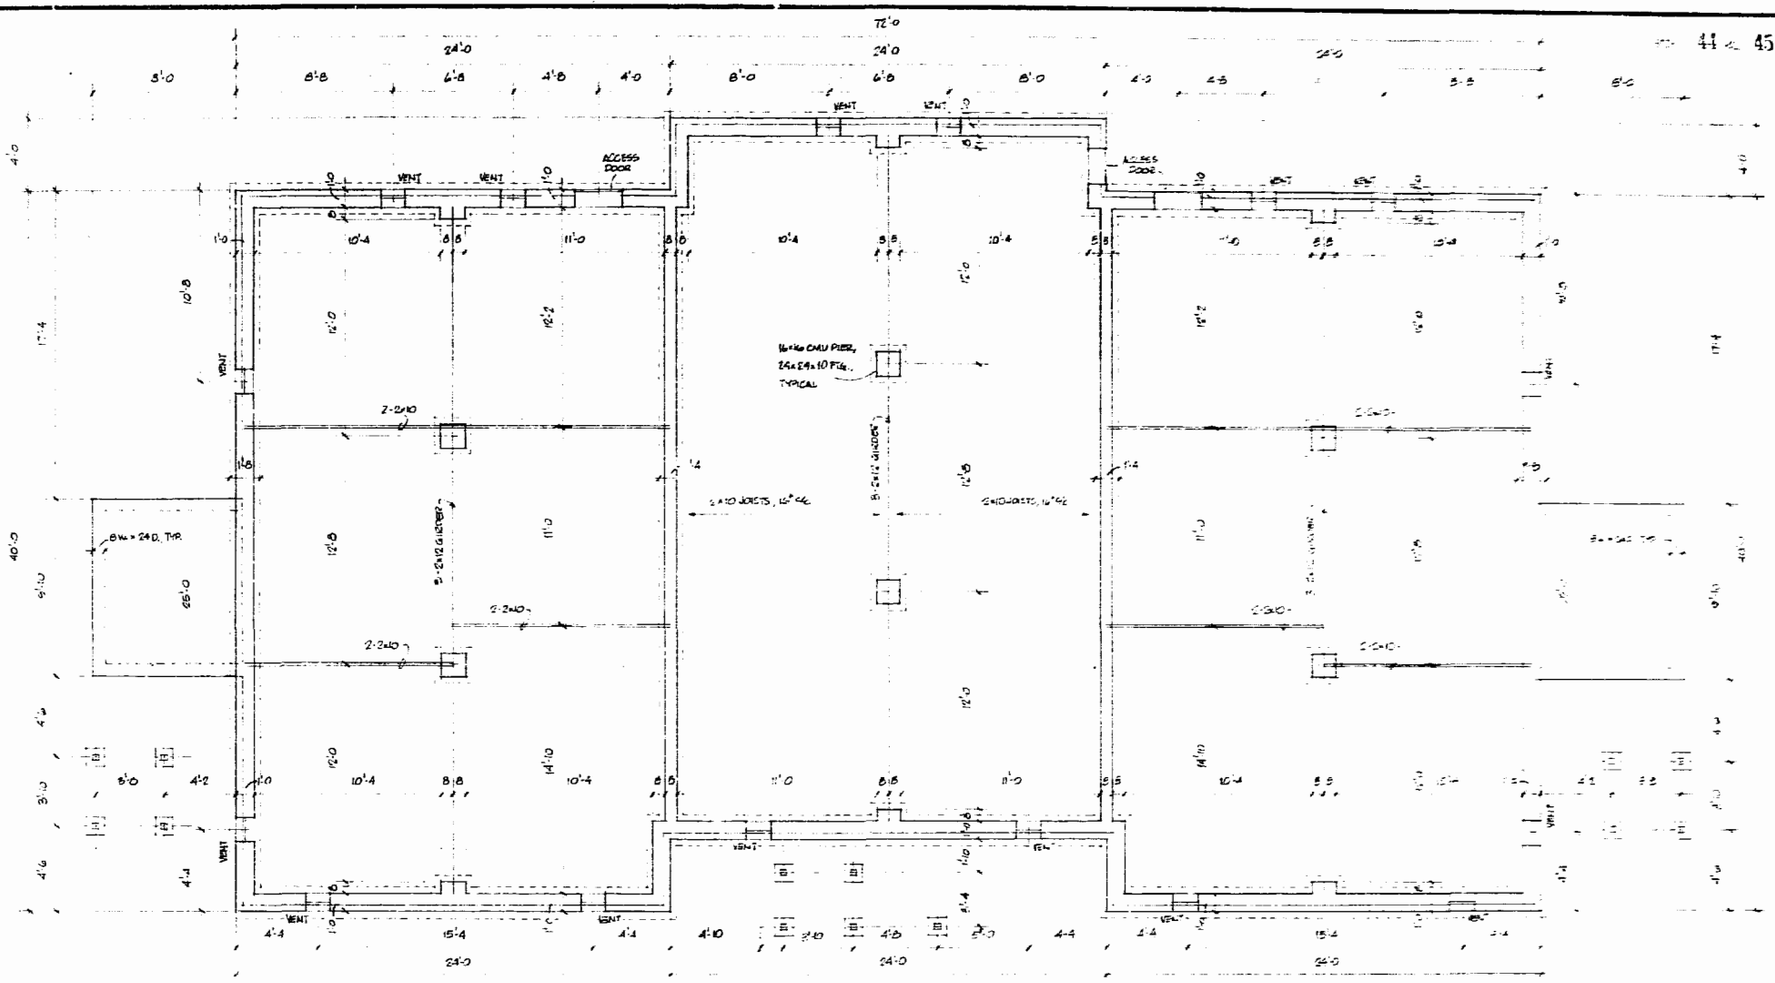

FOUNDATION PLAN 1/4":1'-0"

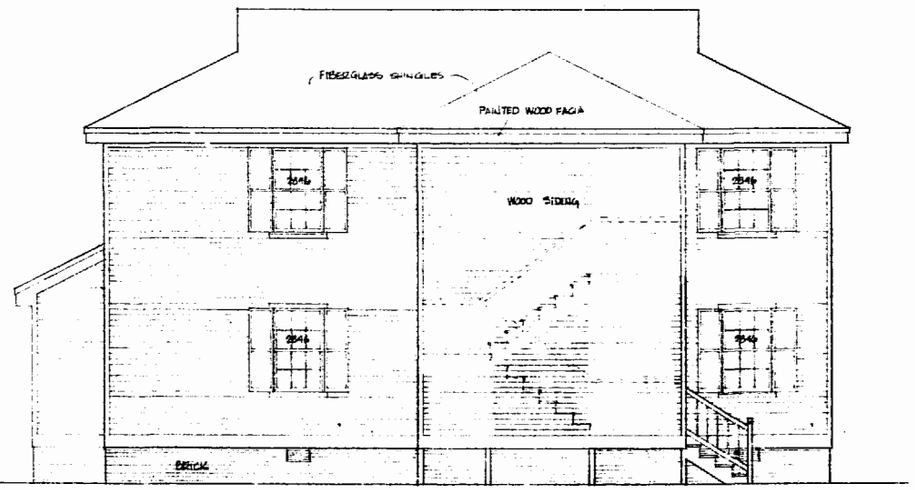

END ELEVATION OPPOSITE END SIMILAR, OPPOSITE HAND

1/4":1'

ROBERT COWLING, AIA, & ASSOCIATES • ARCHITECTURE • PLANNING
SUITE SEVEN, 1611-B JOHN JEFFERSON SQUARE, BUSCH CORPORATE CENTER, WILLIAMSBURG, VIRGINIA 23185

Owner/Developer, South Henry Enterprises

CAMPUS COURT S. Henry Street, Williamsburg, Va.

EXHIBIT B

NO.	REVISION	DATE

Recorded [illegible] Day of [illegible]

B.B. No. [illegible]

Clerk

PROJECT	DRAWING
8516	3

THIS DOCUMENT IS AN INSTRUMENT OF PROFESSIONAL SERVICE AND SHALL REMAIN THE SOLE PROPERTY OF ROBERT COWLING, AIA, & ASSOCIATES. USE OF THIS DOCUMENT ON ANY OTHER PROJECT OR ANY ADDITION TO THIS PROJECT IS PROHIBITED EXCEPT BY PRIOR WRITTEN AGREEMENT WITH ROBERT COWLING, AIA, & ASSOCIATES OR THEIR SUCCESSORS