REVISIONS	BY

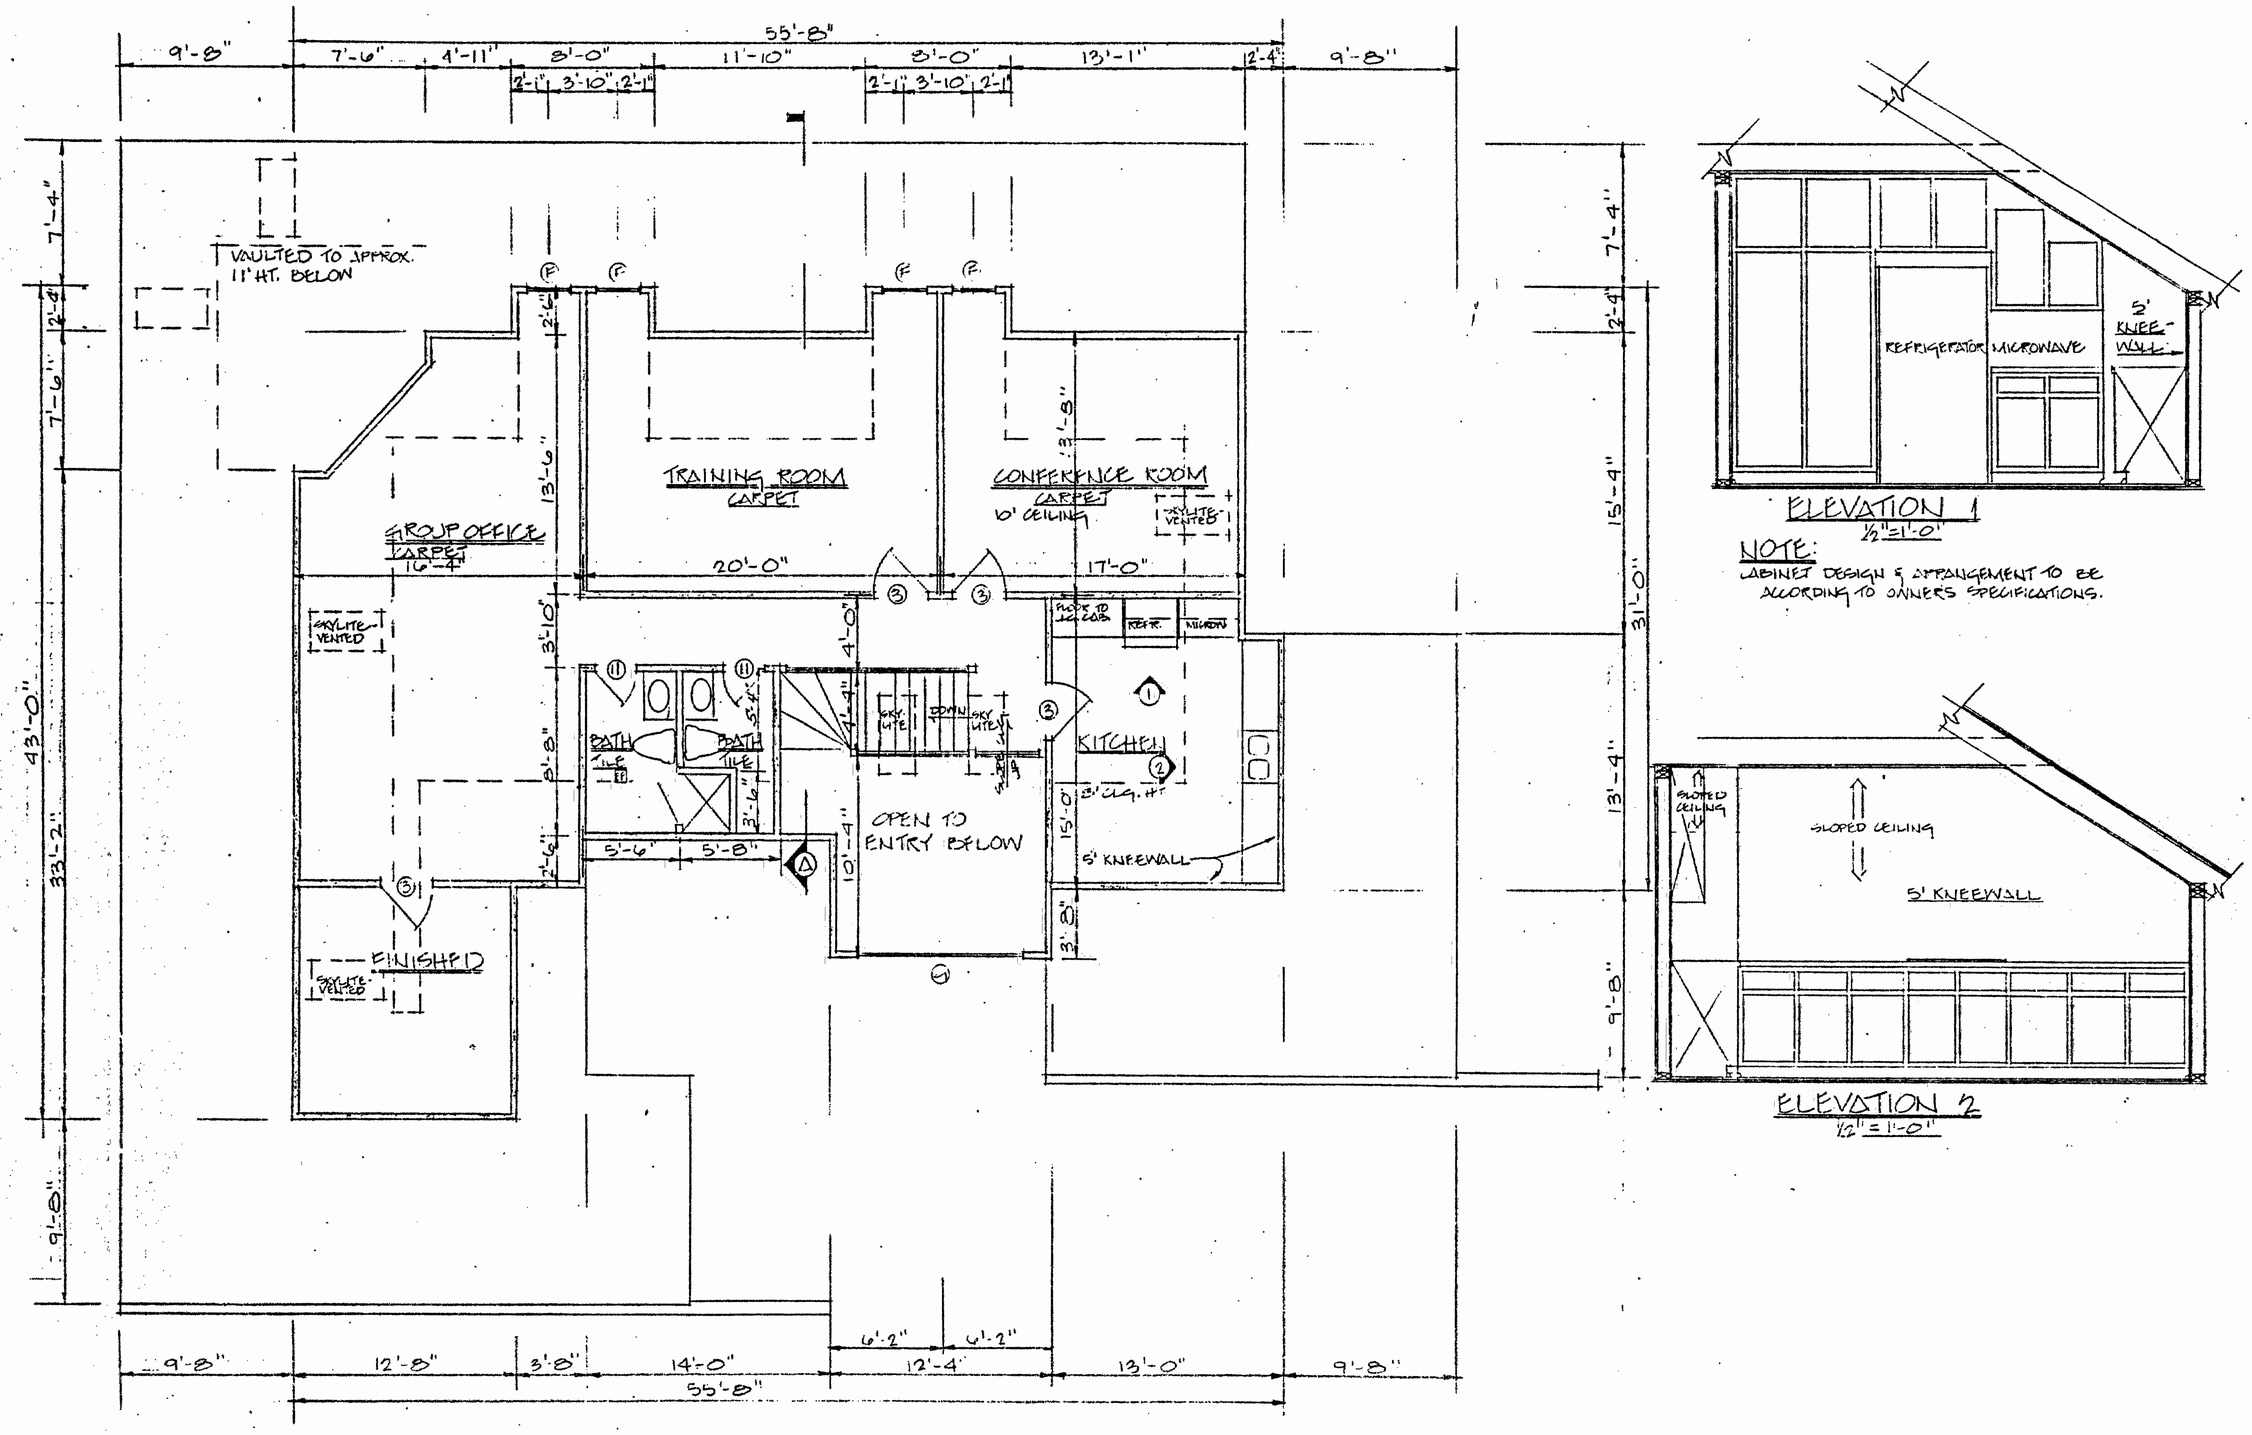

ELEVATION 1
½"=1'-0"

NOTE:
CABINET DESIGN & ARRANGEMENT TO BE ACCORDING TO OWNER'S SPECIFICATIONS.

ELEVATION 2
½"=1'-0"

SECOND FLOOR PLAN

5' 0' 5' 10'
GRAPHIC SCALE

LOGAN SYSTEMS 1 2 3

EXHIBIT B

QUARTERLAND COMMONS - II
BUILDING #2

Date 11/30/90
Scale ¼"=1'-0"
Drawn AMHS
Job
Sheet 4
Of 4 Sheets

S.B.A. J.O. #5425 MARCH 22, 1991