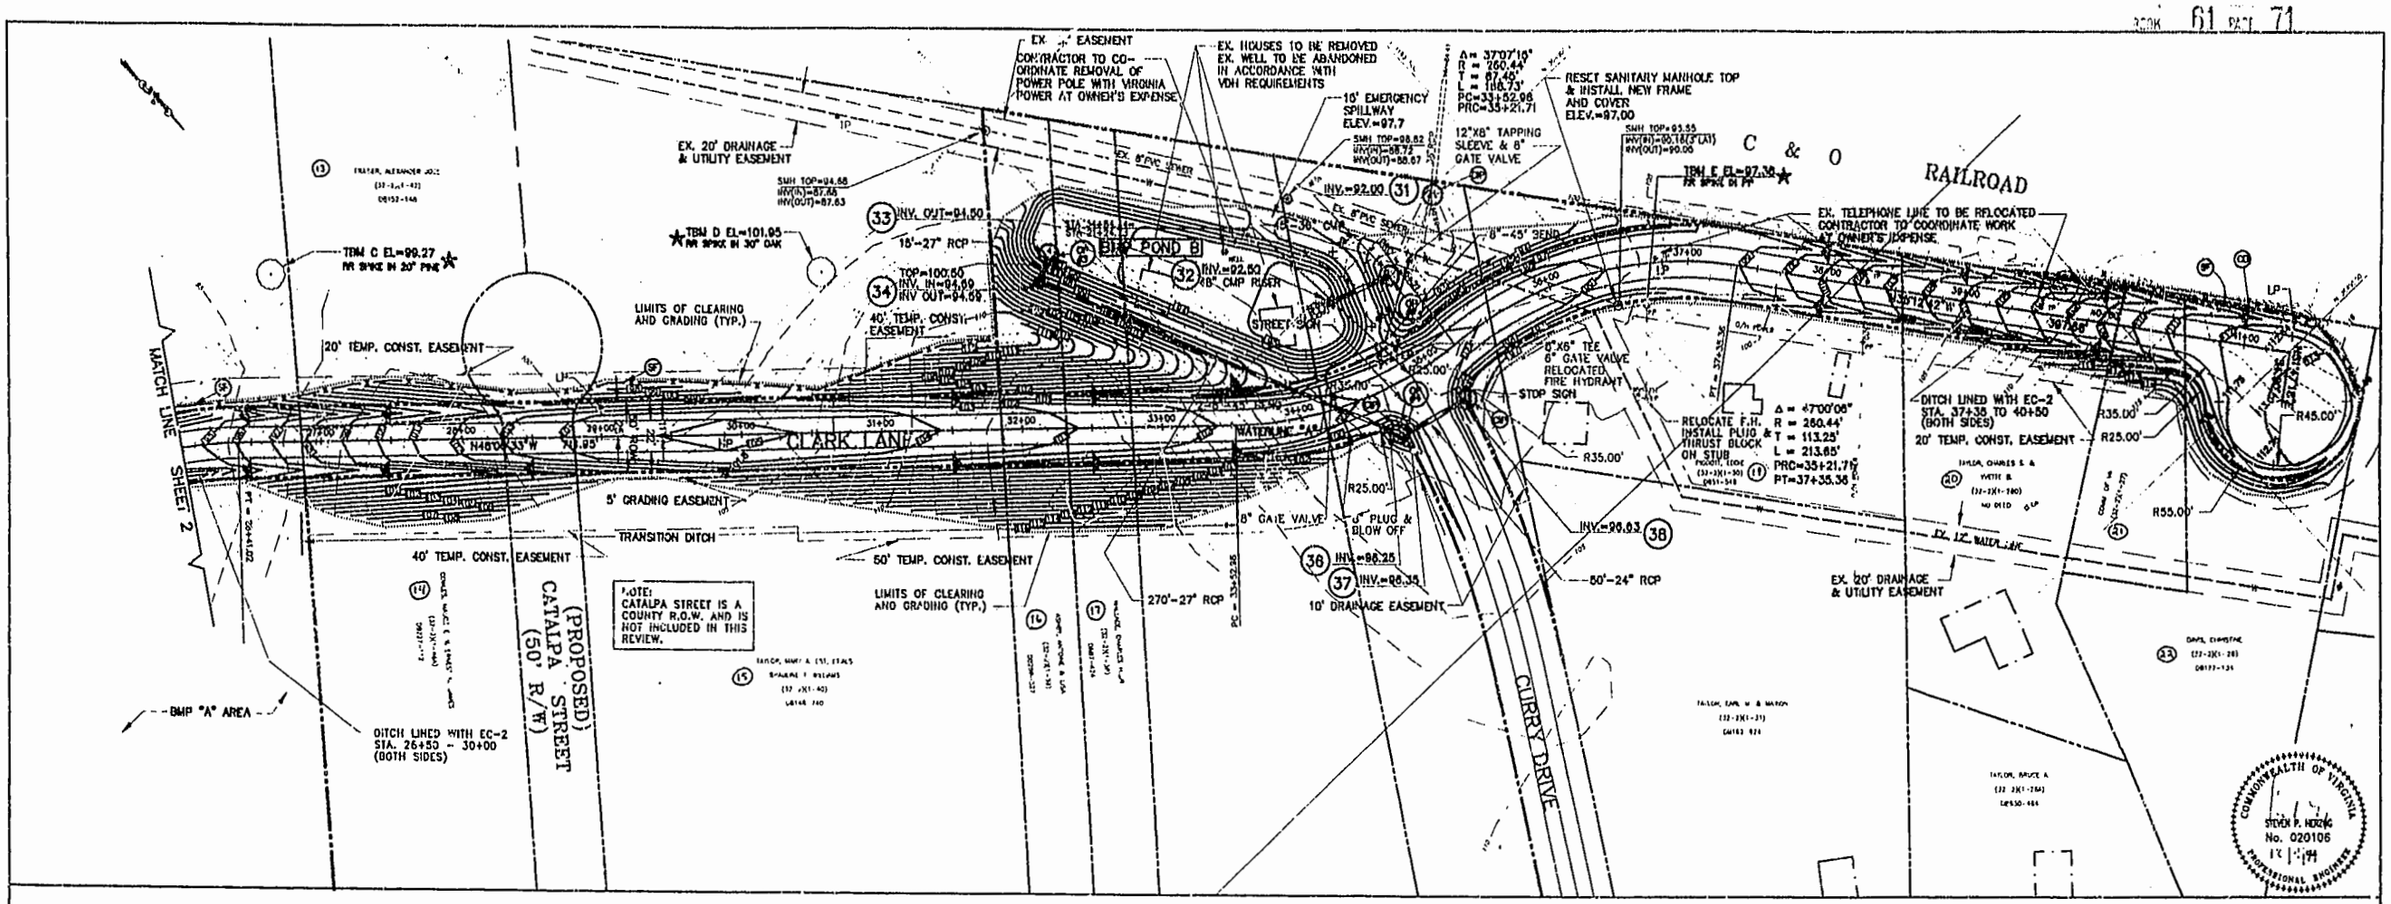

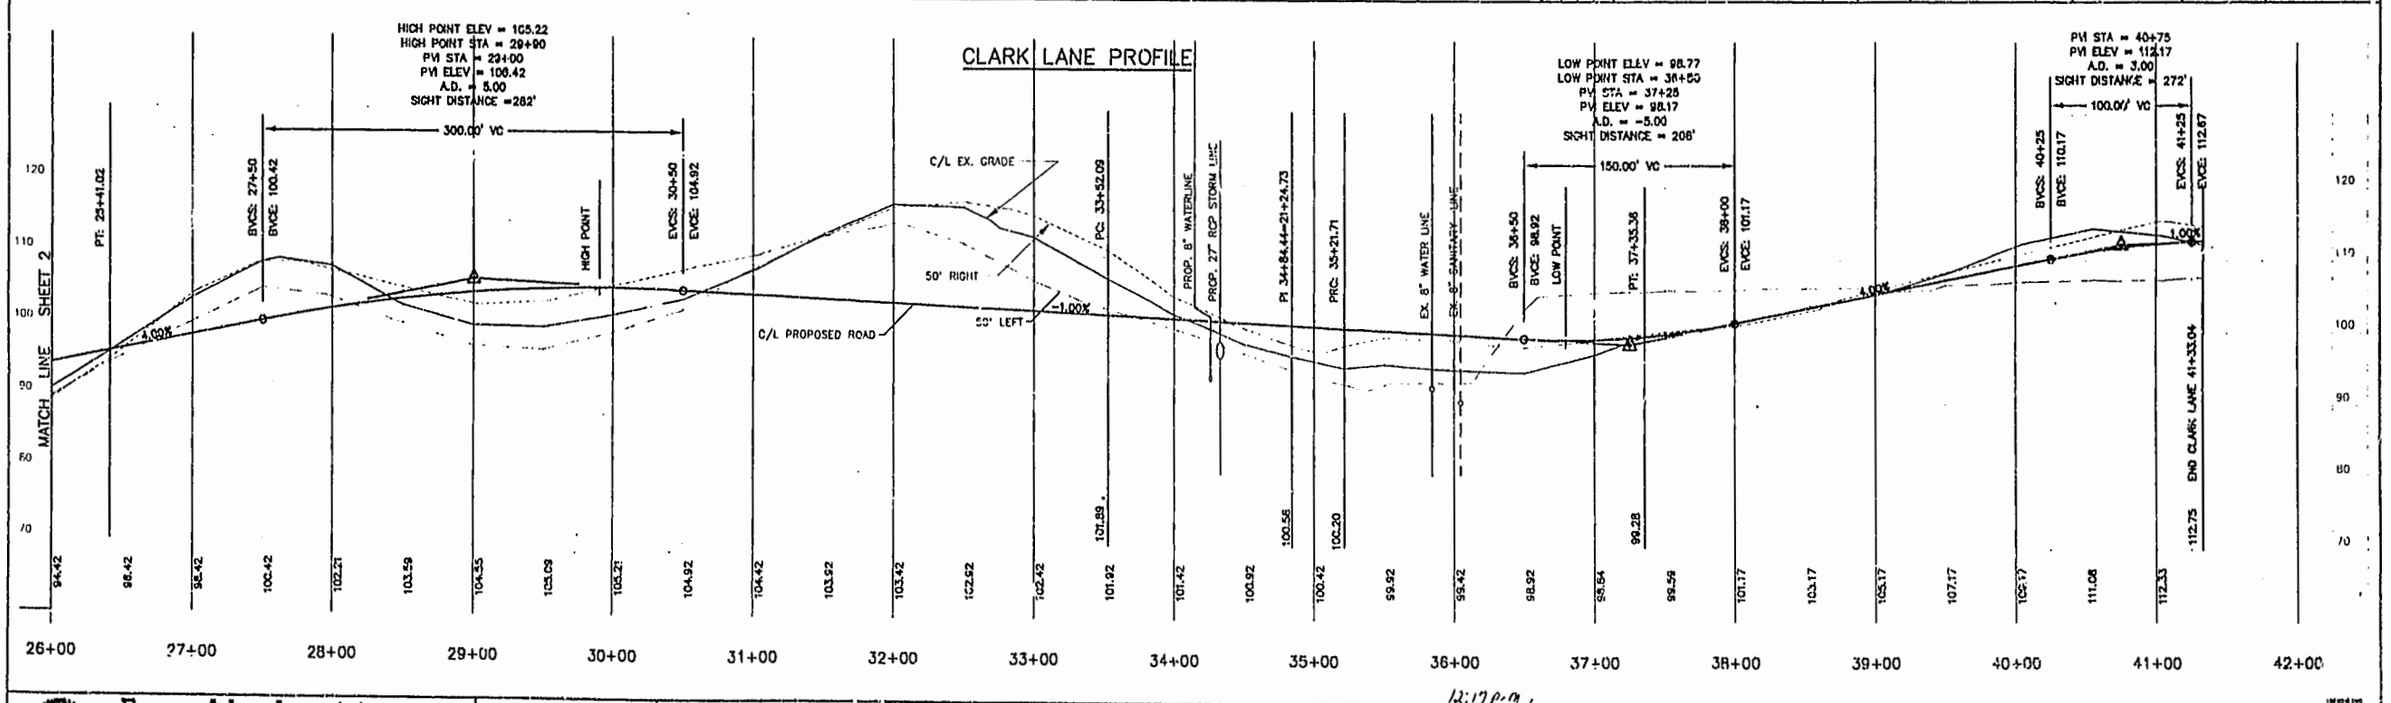

Draper Aden Associates CONSULTING ENGINEERS BLACKSBURG, VIRGINIA – RICHMOND, VIRGINIA – NASHVILLE, TENNESSEE	DESIGNED: GVS DRAWN: GFD CHECKED: SPH DATE: 6-1-94	PLAN AND PROFILE CLARK LANE (STA. 26+00 TO 41+33) MOORETOWN ROAD NEIGHBORHOOD IMPROVEMENTS JAMES CITY COUNTY, VIRGINIA	Recorded 12:17 P.M. 24th day of May, 1995 D. B. No. 739 pages 67 Clerk

REVISIONS:
8-10-94 PER COUNTY COMMENT
11-16-94 PER COUNTY COMMENT
12-5-94 PER COUNTY COMMENT

SCALE: HORIZ.: 1"=50'
VERT.: 1"=10'

PLAN NO. T-21086

SHEET 3 OF 7