BOOK . 78 PAGE 38

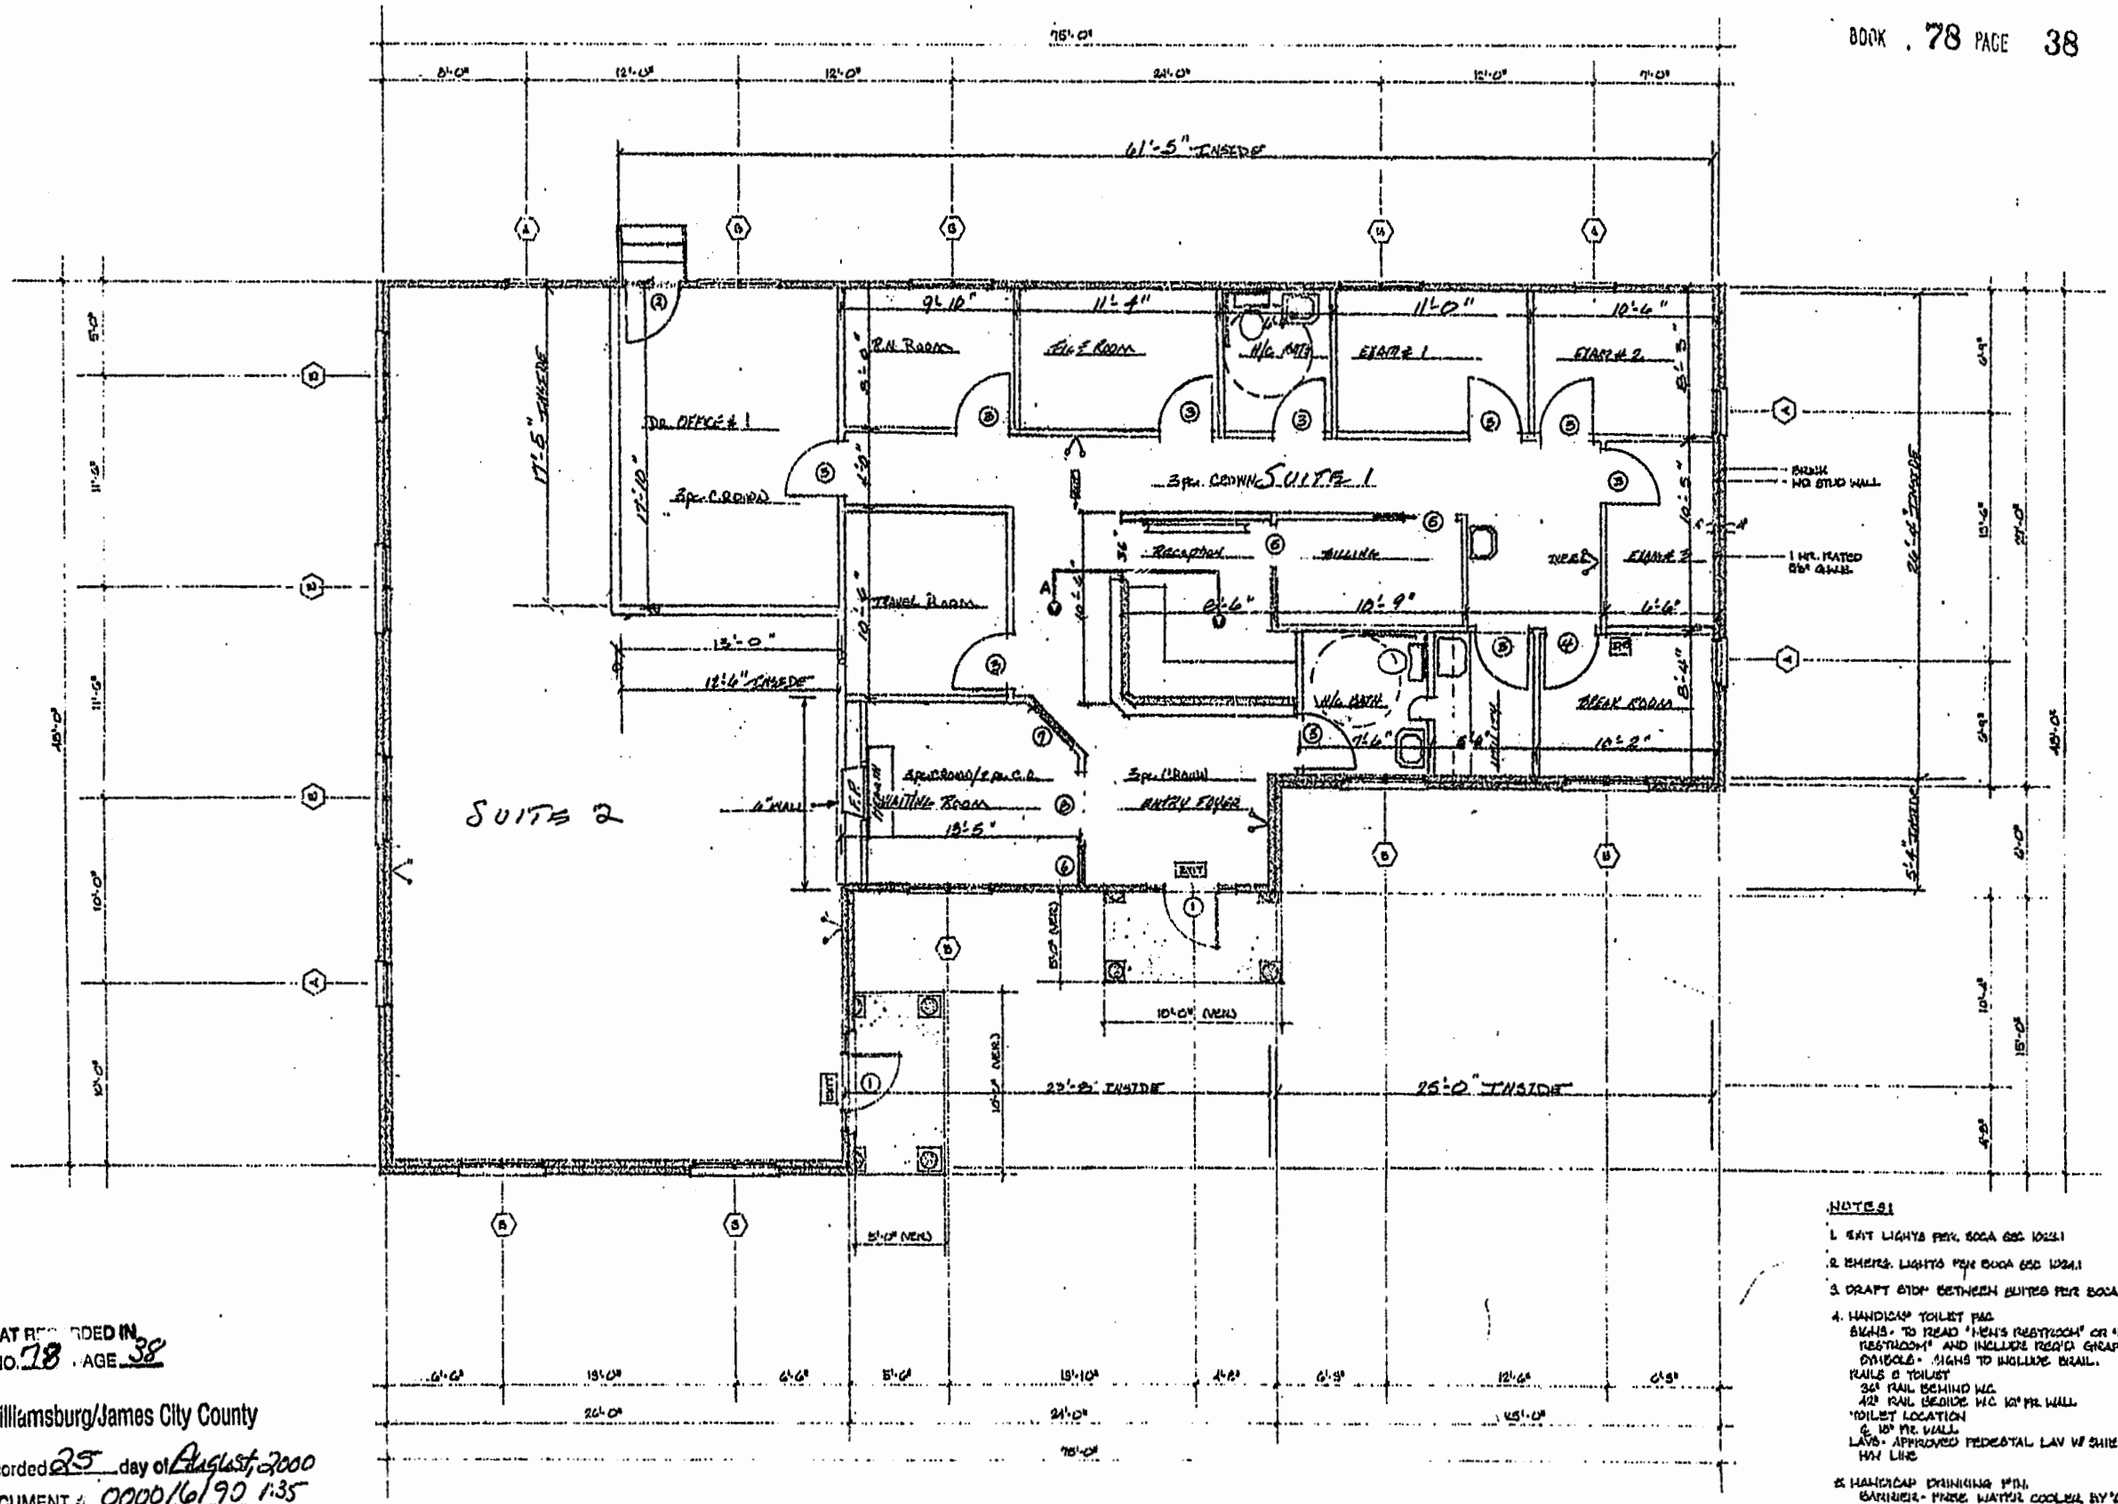

NOTES:

1. EXIT LIGHTS PER SBCCI SEC 1013.1
2. EMERG. LIGHTS PER SBCCI SEC 1014.1
3. DRAFT STOP BETWEEN SUITES PER SBCCI SEC 717
4. HANDICAP TOILET RM.
   SIGNS - TO READ "MEN'S RESTROOM" OR "WOMEN'S RESTROOM" AND INCLUDE RAISED GRAPHIC SYMBOLS. SIGNS TO INCLUDE BRAILL.
   RAILS @ TOILET
   36" RAIL BEHIND W.C.
   42" RAIL BESIDE W.C. 10" FR. WALL
   TOILET LOCATION
   @ 10" FR. WALL
   LAVS - APPROVED PEDESTAL LAV W/ SHIELD FOR HW LINE
5. HANDICAP DRINKING FTN.
   BARRIER - FREE WATER COOLER BY "SUNROC" LOC. AS NOTED. HT 34" A.F.F. PER SBCCI 1109.6.
6. DOORS #1
   3'-0" x 6'-8" x 1 3/4" EXT W/ GLASS
   PLAIN FULL TRANS
   CLOSERS
   SINGLE CYLINDER DEADBOLT
   1/2" SIDELITE AS INDICATED, TEMPERED PER SBCCI SEC 1106

AREA: SUITE #1: 1700 SQ FT
SUITE #2: 1015 SQ FT

PLAT RECORDED IN
P.B. NO. 78 PAGE 38

Williamsburg/James City County

Recorded 25 day of August, 2000
DOCUMENT # 000016190 1:35
Betsy B. Woolridge, Clerk
BETSY B. WOOLRIDGE, CLERK OF CIRCUIT COURT

REVISIONS	BY

DAVID N. VOGAN, AIA
Architect
619 RAMSHORN ST.
WILLIAMSBURG, VA 23185
(757) 229-0040

BLDG. #2 - QUARTERLAND COMMONS, PHASE 2
JAMES CITY COUNTY, VA.
JIM GRIFFITH, BUILDER, INC.

Date
Scale
Drawn
Job
Sheet 2 of 5 Sheets