EXHIBIT B

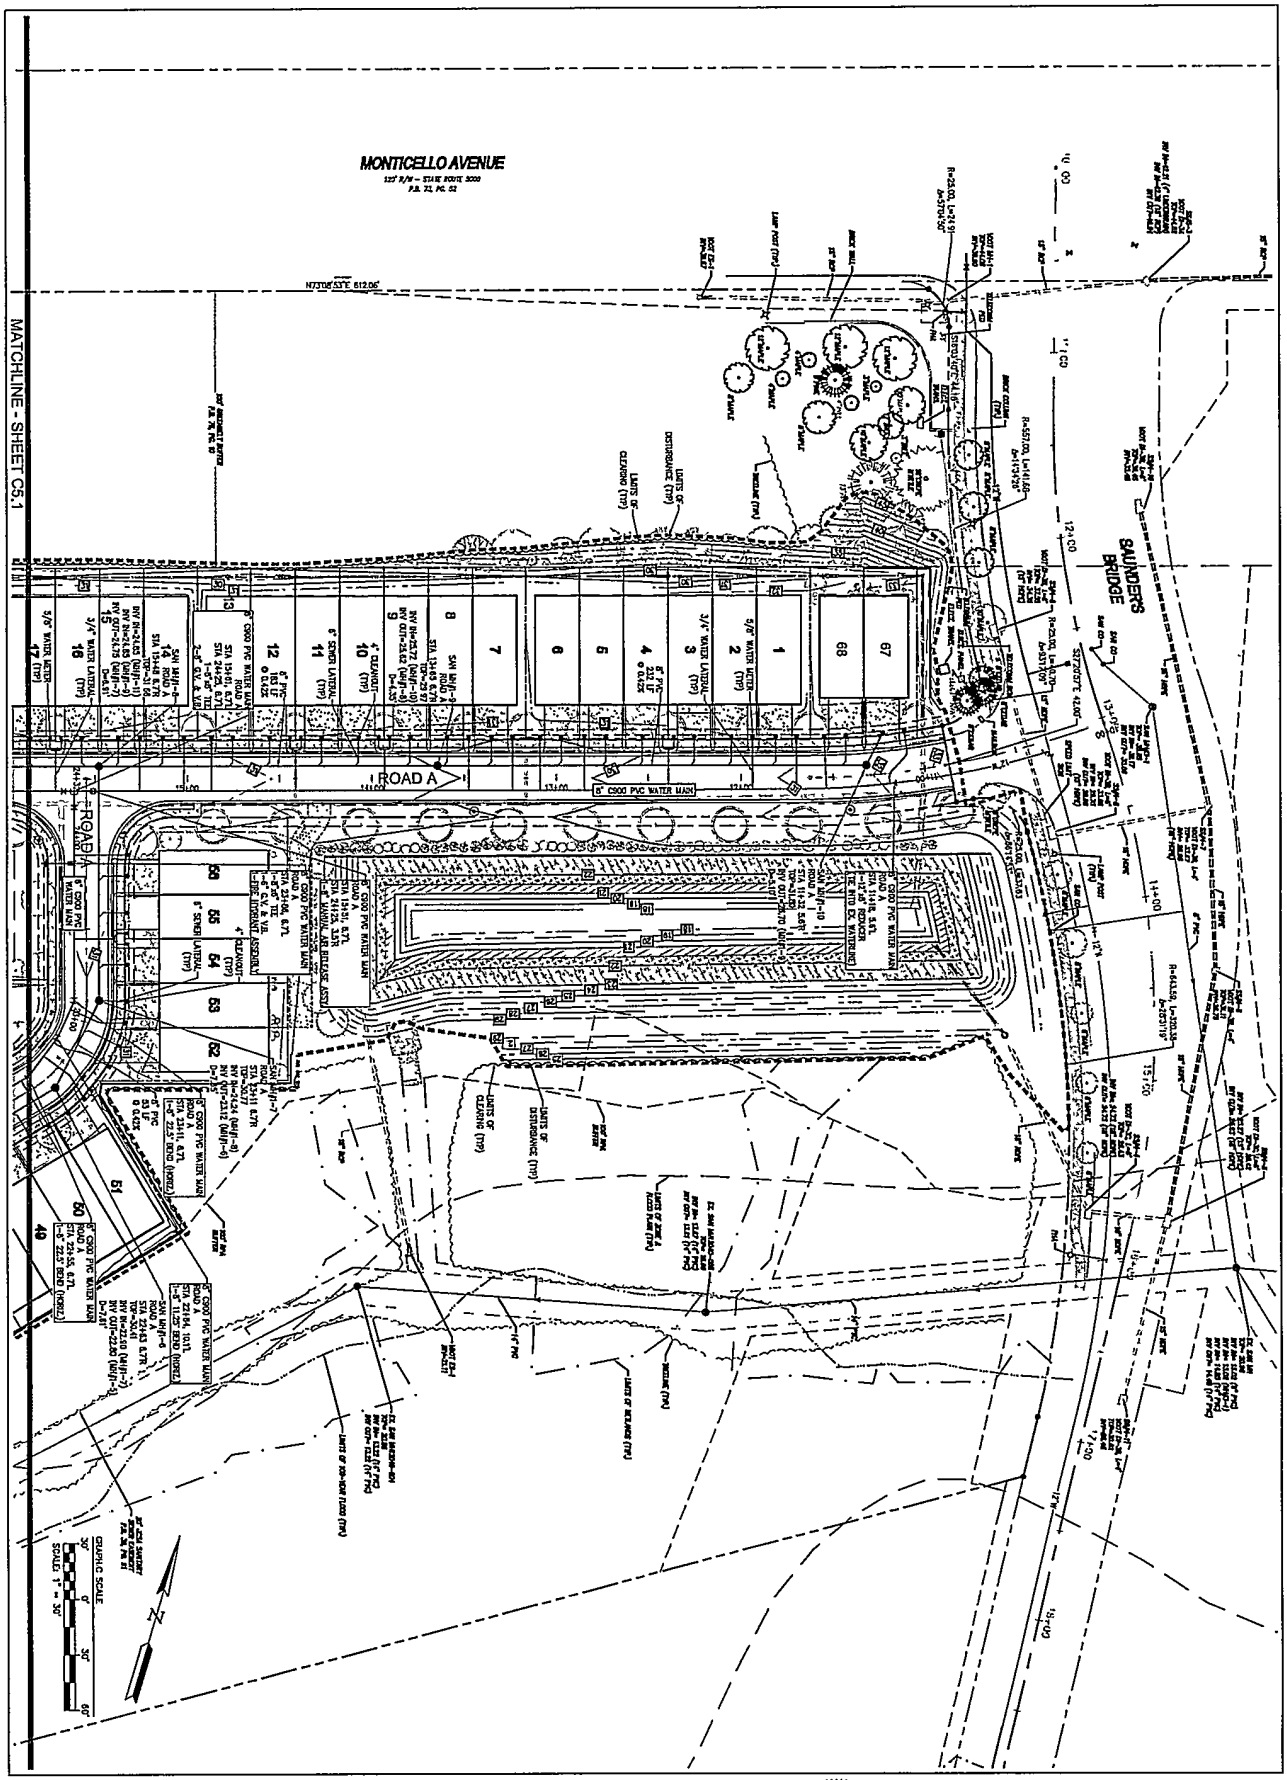

Sheet No./Number: C5.0	UTILITY PLAN	SITE PLAN FOR THE SETTLEMENT AT POWHATAN CREEK - PHASE 4 DEVELOPER: MAIN STREET HOMES BERKELEY DISTRICT JAMES CITY COUNTY VIRGINIA	AES CONSULTING ENGINEERS 5248 Olde Towne Road, Suite 1 Williamsburg, Virginia 23188 Phone (757) 253-0040 Hampton Roads | Central Virginia | Middle Peninsula	THIS PLAN HAS NOT RECEIVED FINAL APPROVAL AND IS NOT APPROVED FOR CONSTRUCTION.

Lic. No. 044405 — 05/28/2010