
EXHIBIT A

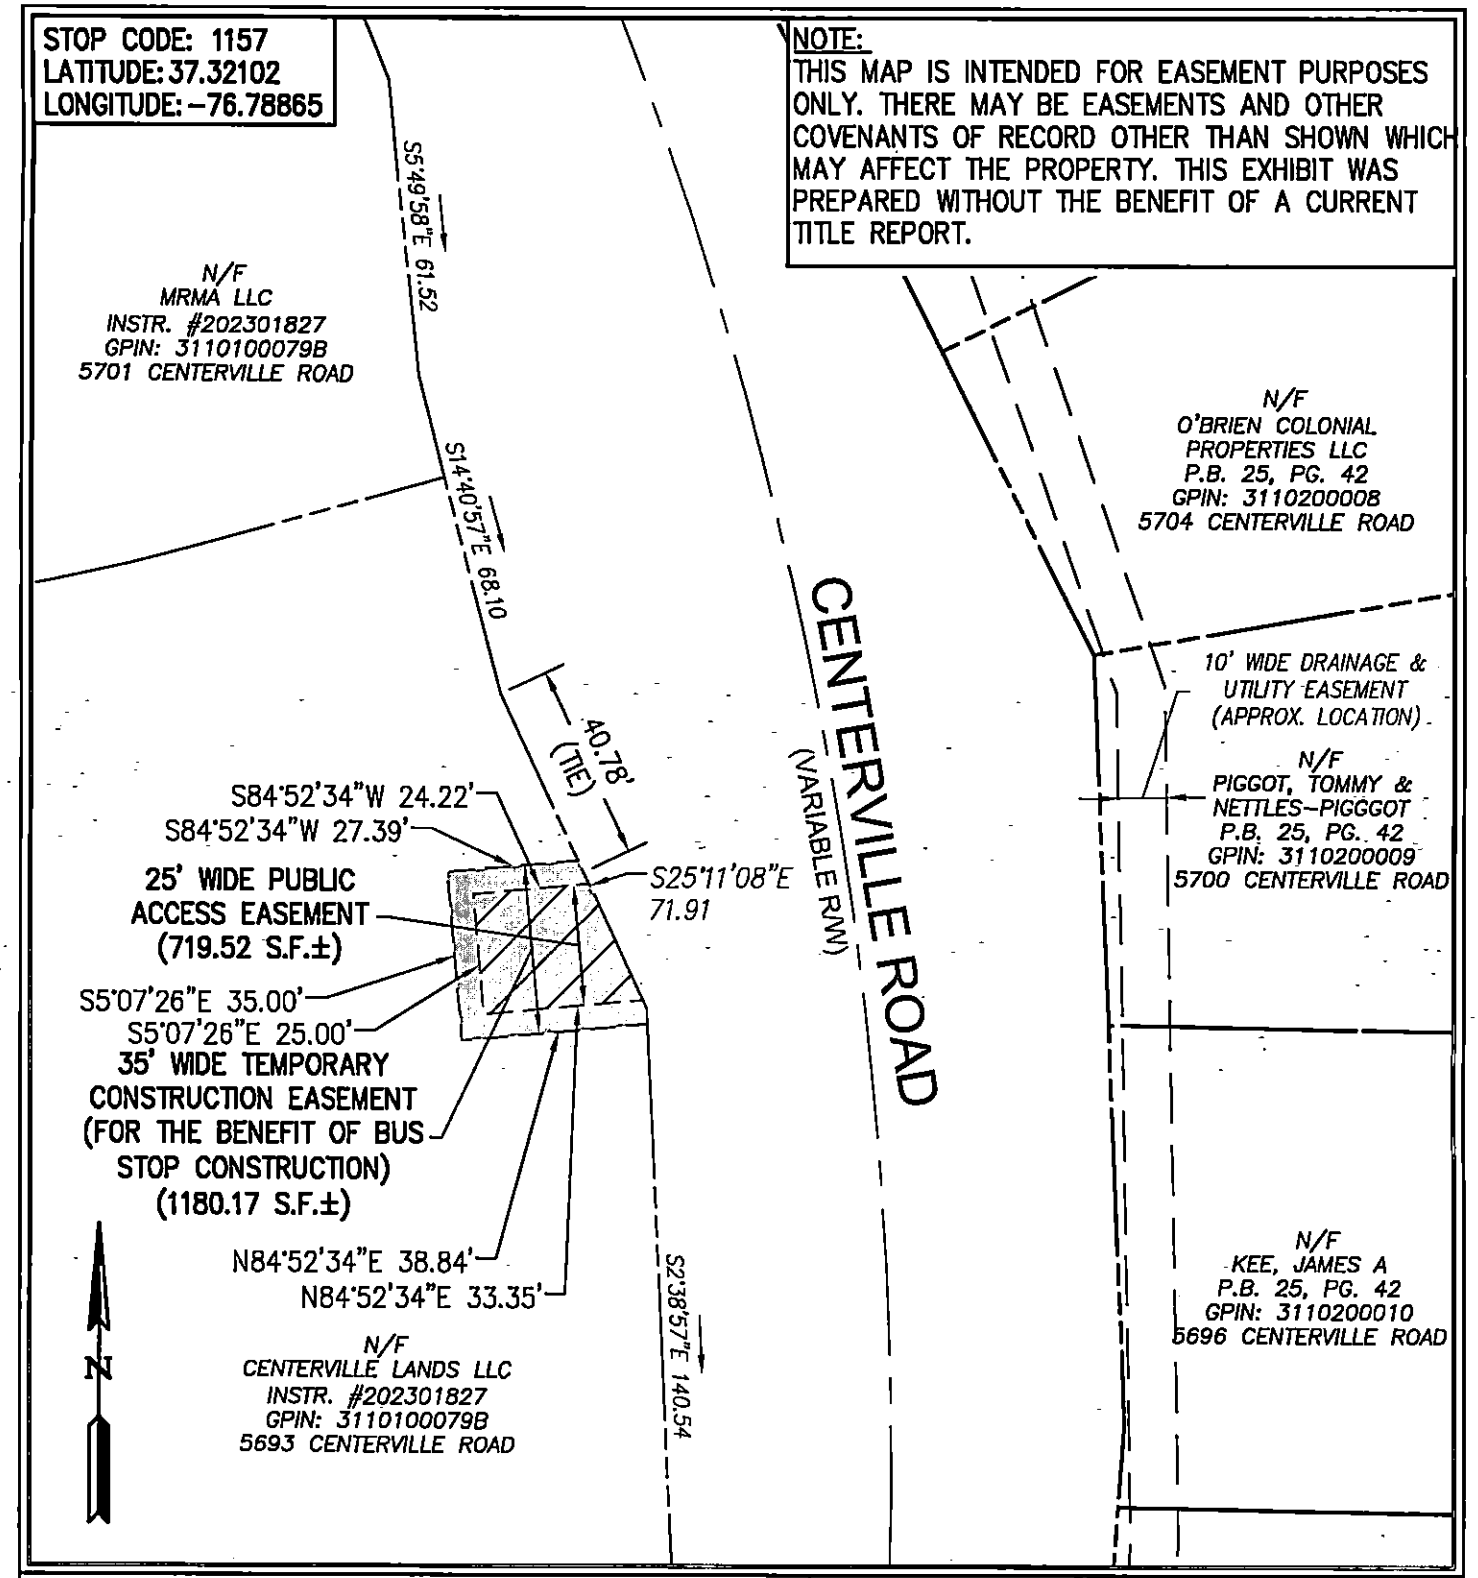

EASEMENT EXHIBIT A

WATA BUS STOP IMPROVEMENTS

JAMES CITY COUNTY VIRGINIA

Project Contacts:	SCK	Scale:	1"=40'
Project Number:	W10648_05	Date:	03/19/2026

AES
CONSULTING ENGINEERS
5248 Olde Towne Road, Suite 1
Williamsburg, Virginia 23188
Phone: (757) 253-0040
www.aesva.com
Virginia | North Carolina | West Virginia

EXHIBIT B

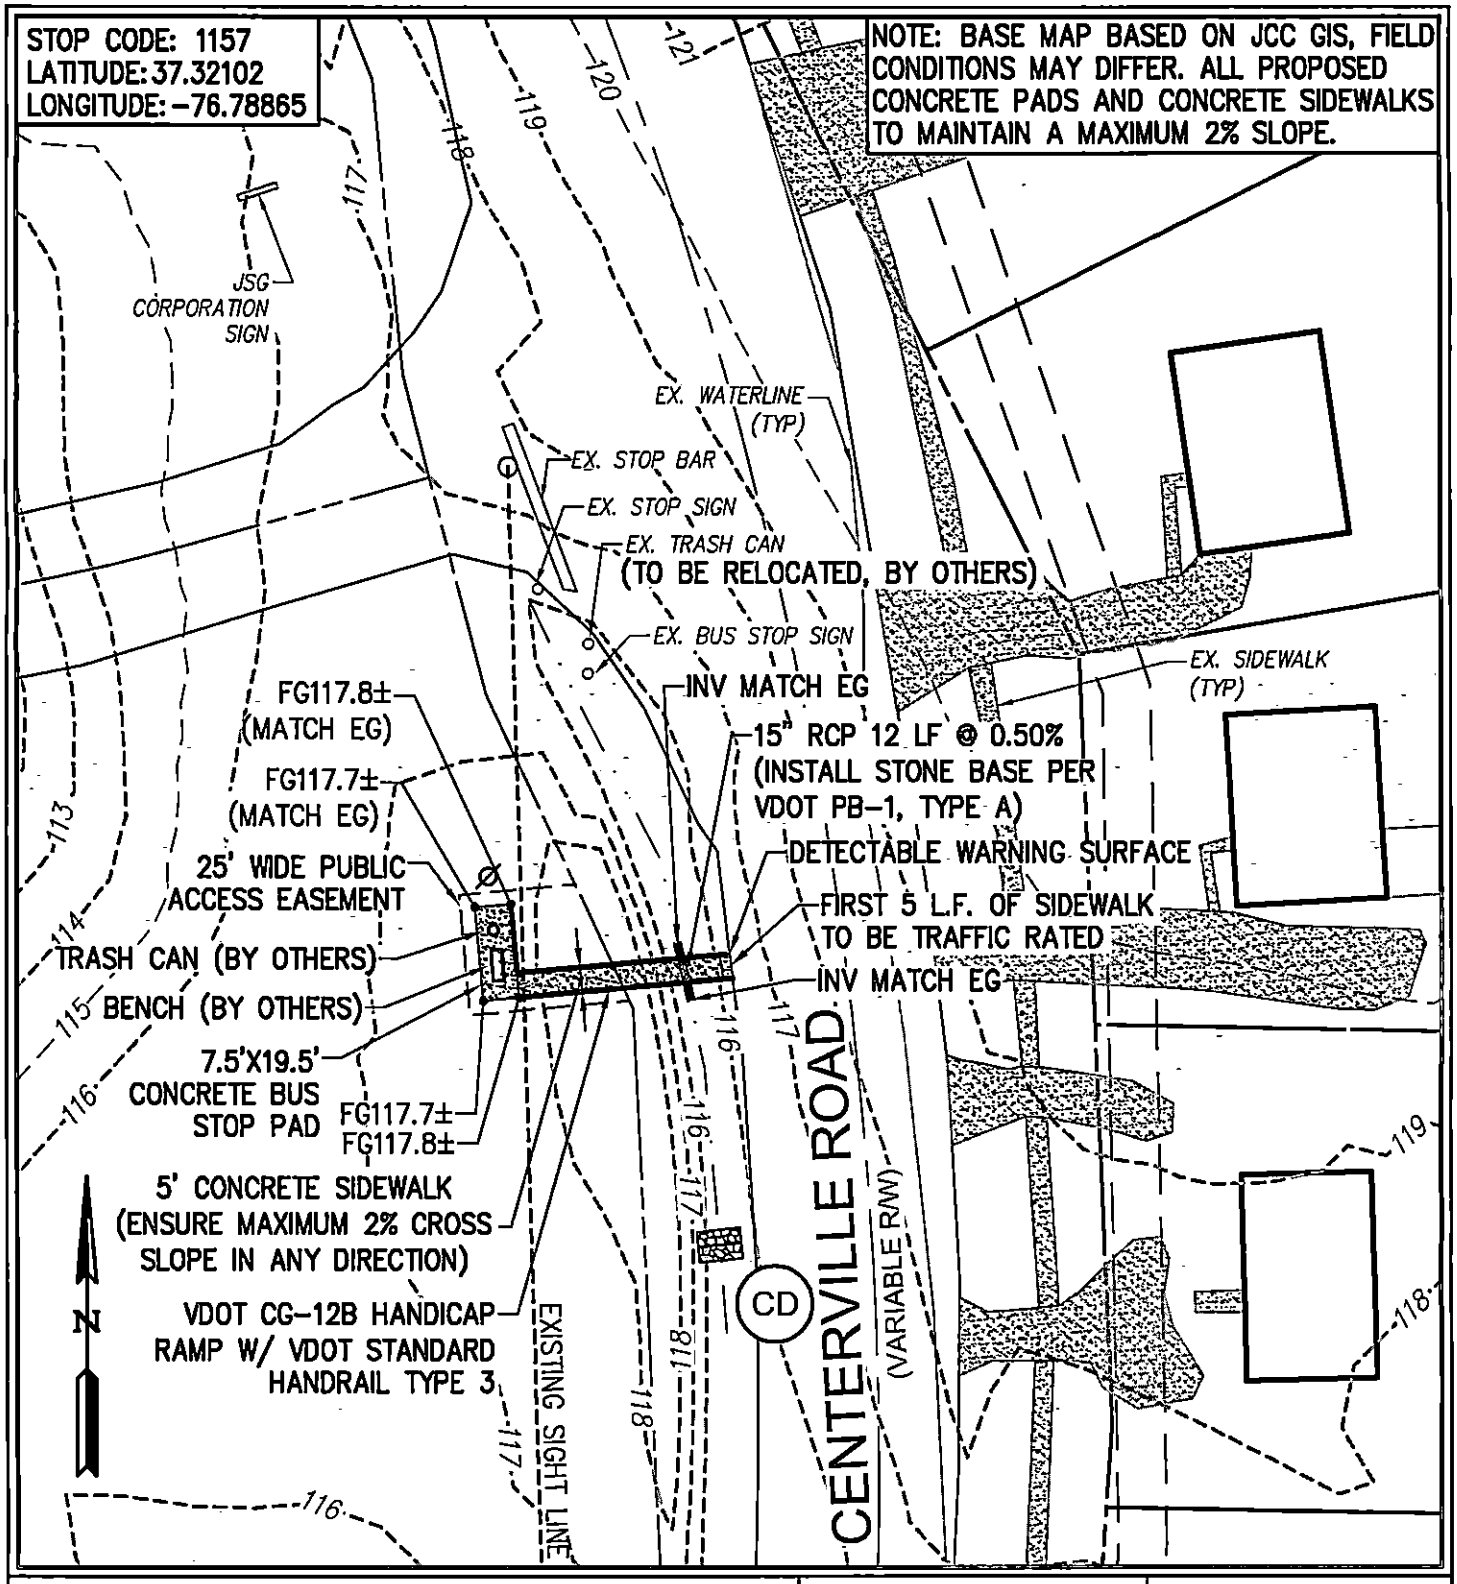


EXHIBIT B

WATA BUS STOP IMPROVEMENTS

VDOT PERMIT EXHIBIT

JAMES CITY COUNTY VIRGINIA

Project Contacts:	SCK	Scale:	1"=40'
Project Number:	W10648_05	Date:	01/21/2026

AES CONSULTING ENGINEERS

5248 Olde Towne Road, Suite 1
Williamsburg, Virginia 23188
Phone: (757) 253-0040

www.aesva.com

Virginia | North Carolina | West Virginia