
(B-1)(02-02)

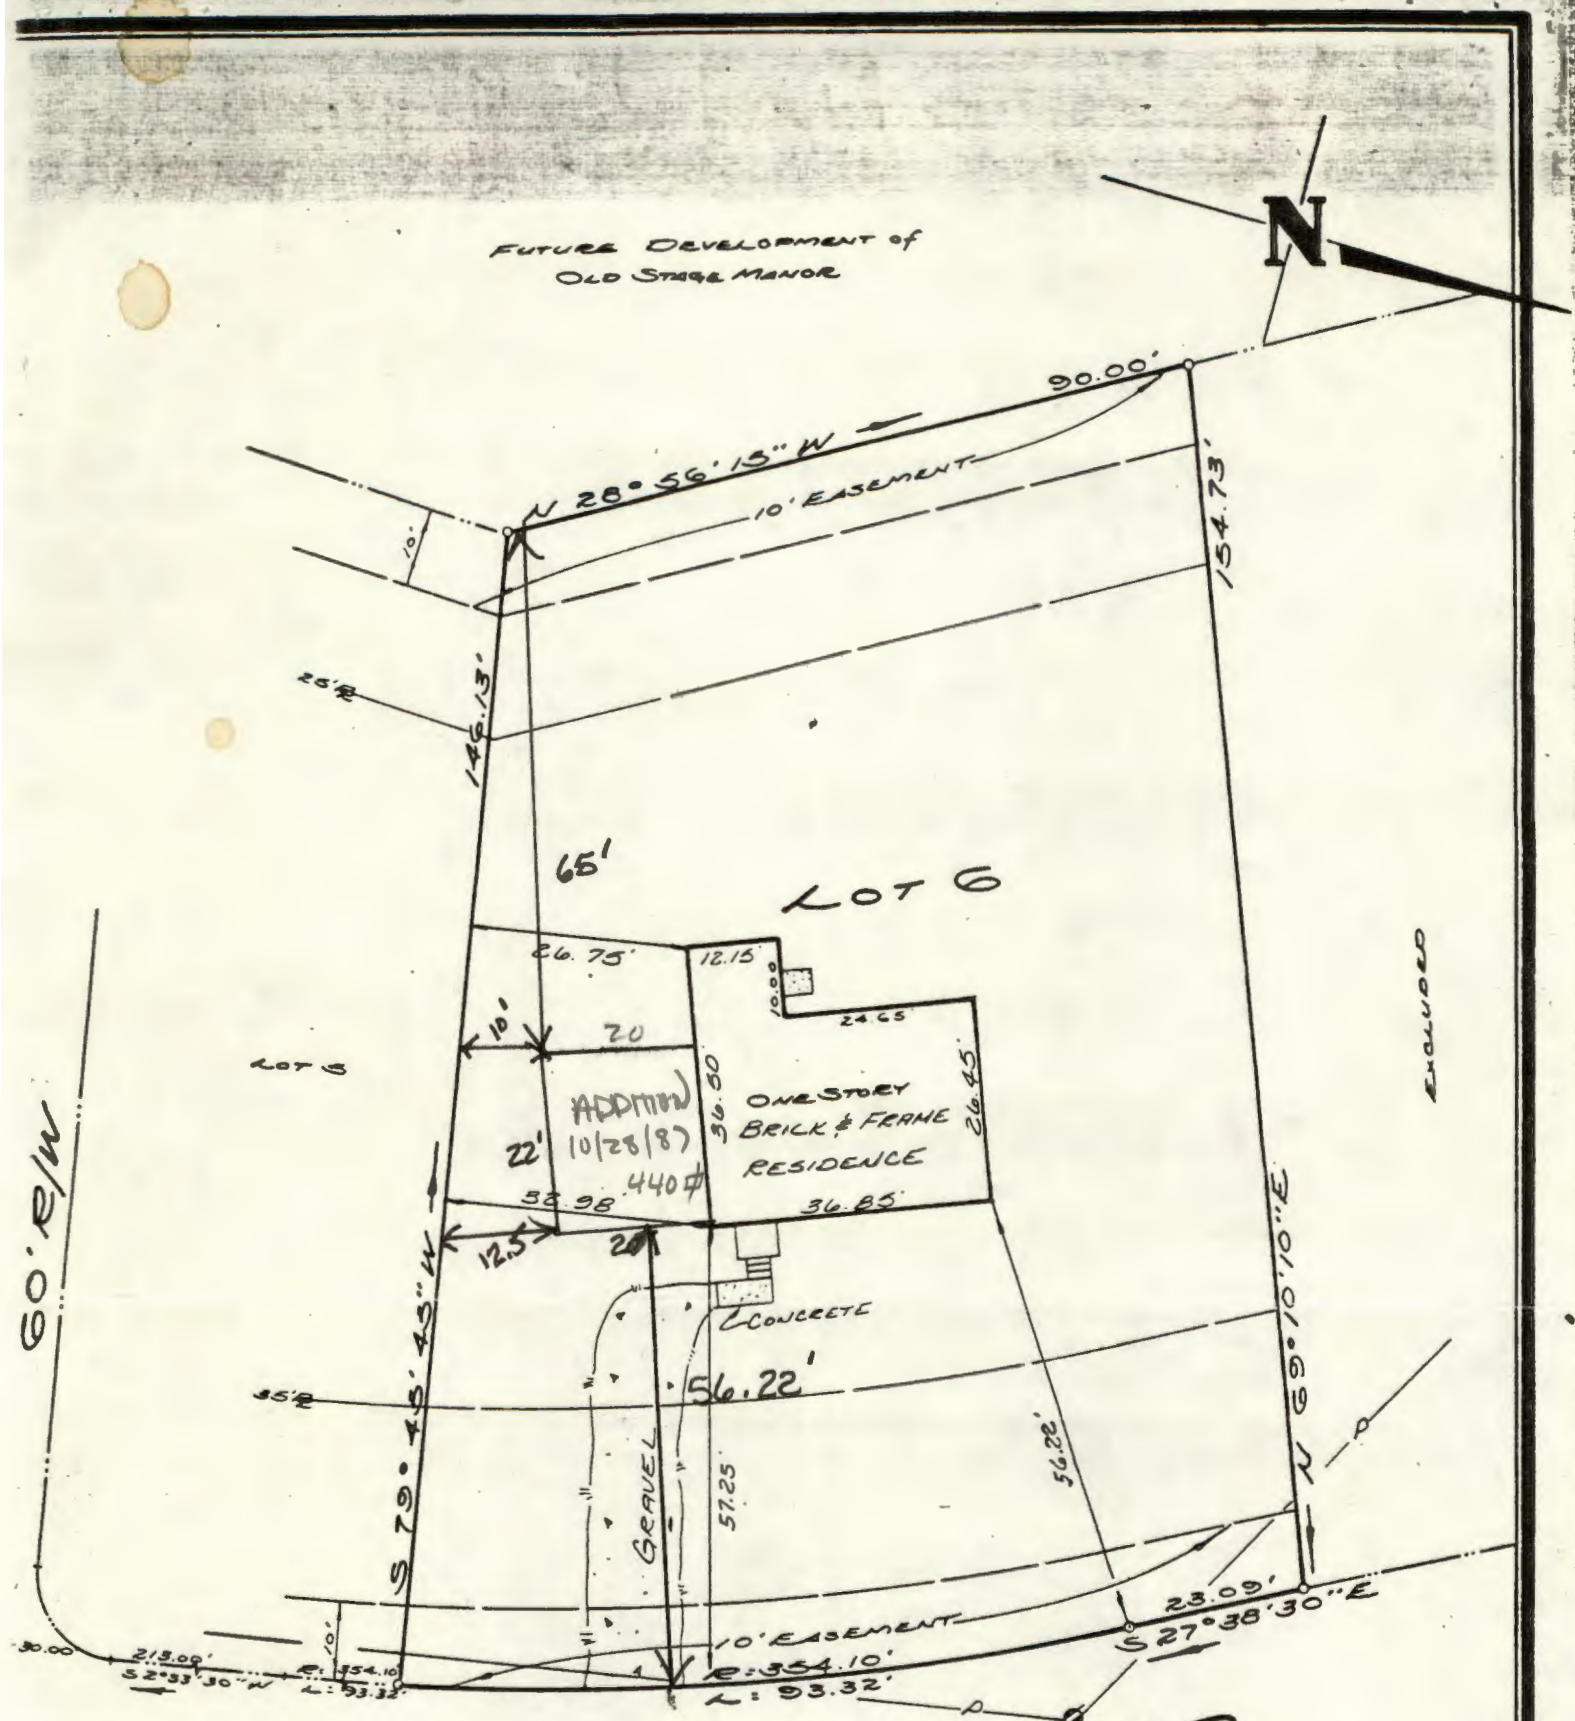

SYMBOLS DENOTE

- PIPE FOUND
- PIPE SET
- ROD FOUND
- CONC. MONUMENT

NOTE:
POWER & TELEPHONE
SERVICES ARE

NOTE: BUILDING LINES ARE: SIDES
10' MINIMUM - TOTAL 25'