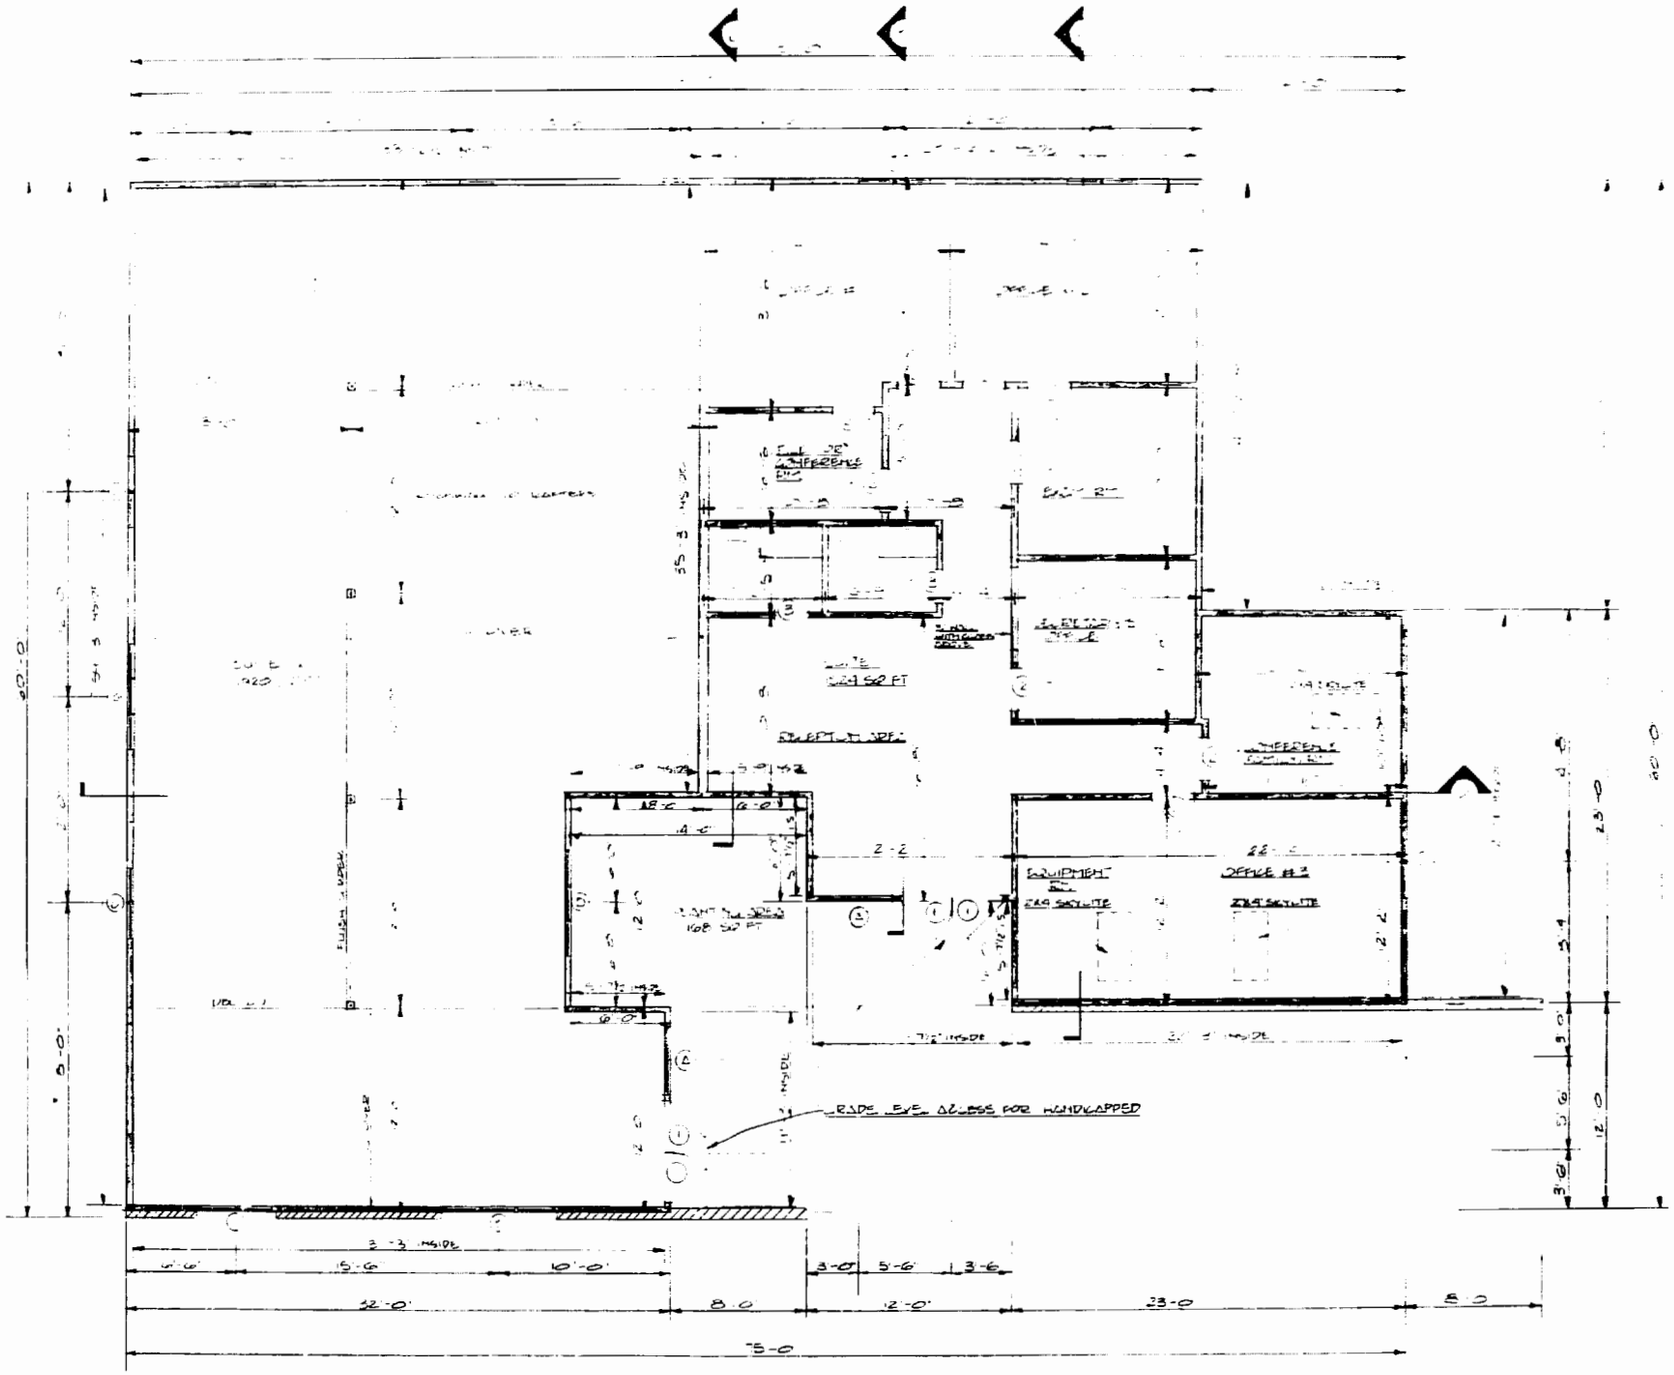

FLOOR PLAN

1/4" = 1'-0"

NOTES

1. TENANT BUILD OUT SHALL BE PREPARED AND SEALED PLANS SUBMITTED PRIOR TO COMMENCING WORK
2. SUITES GREATER THAN 1000 SQ FT ARE REQUIRED TO HAVE BATHS SUITABLE FOR THE HANDICAPPED. SUITES HAVING MORE THAN 5 EMPLOYEES SHALL HAVE SEPARATE BATHS FOR EACH SEX EACH EQUIPPED FOR THE HANDICAPPED

[redacted] May 1986

[redacted] 302 303

EXHIBIT E

JIM GRIFFITH BUILDER INC
WILLIAMSBURG, VIRGINIA
QUARTERLAND COMMONS
BLDG 2
SHEET 2 OF 5

1993W