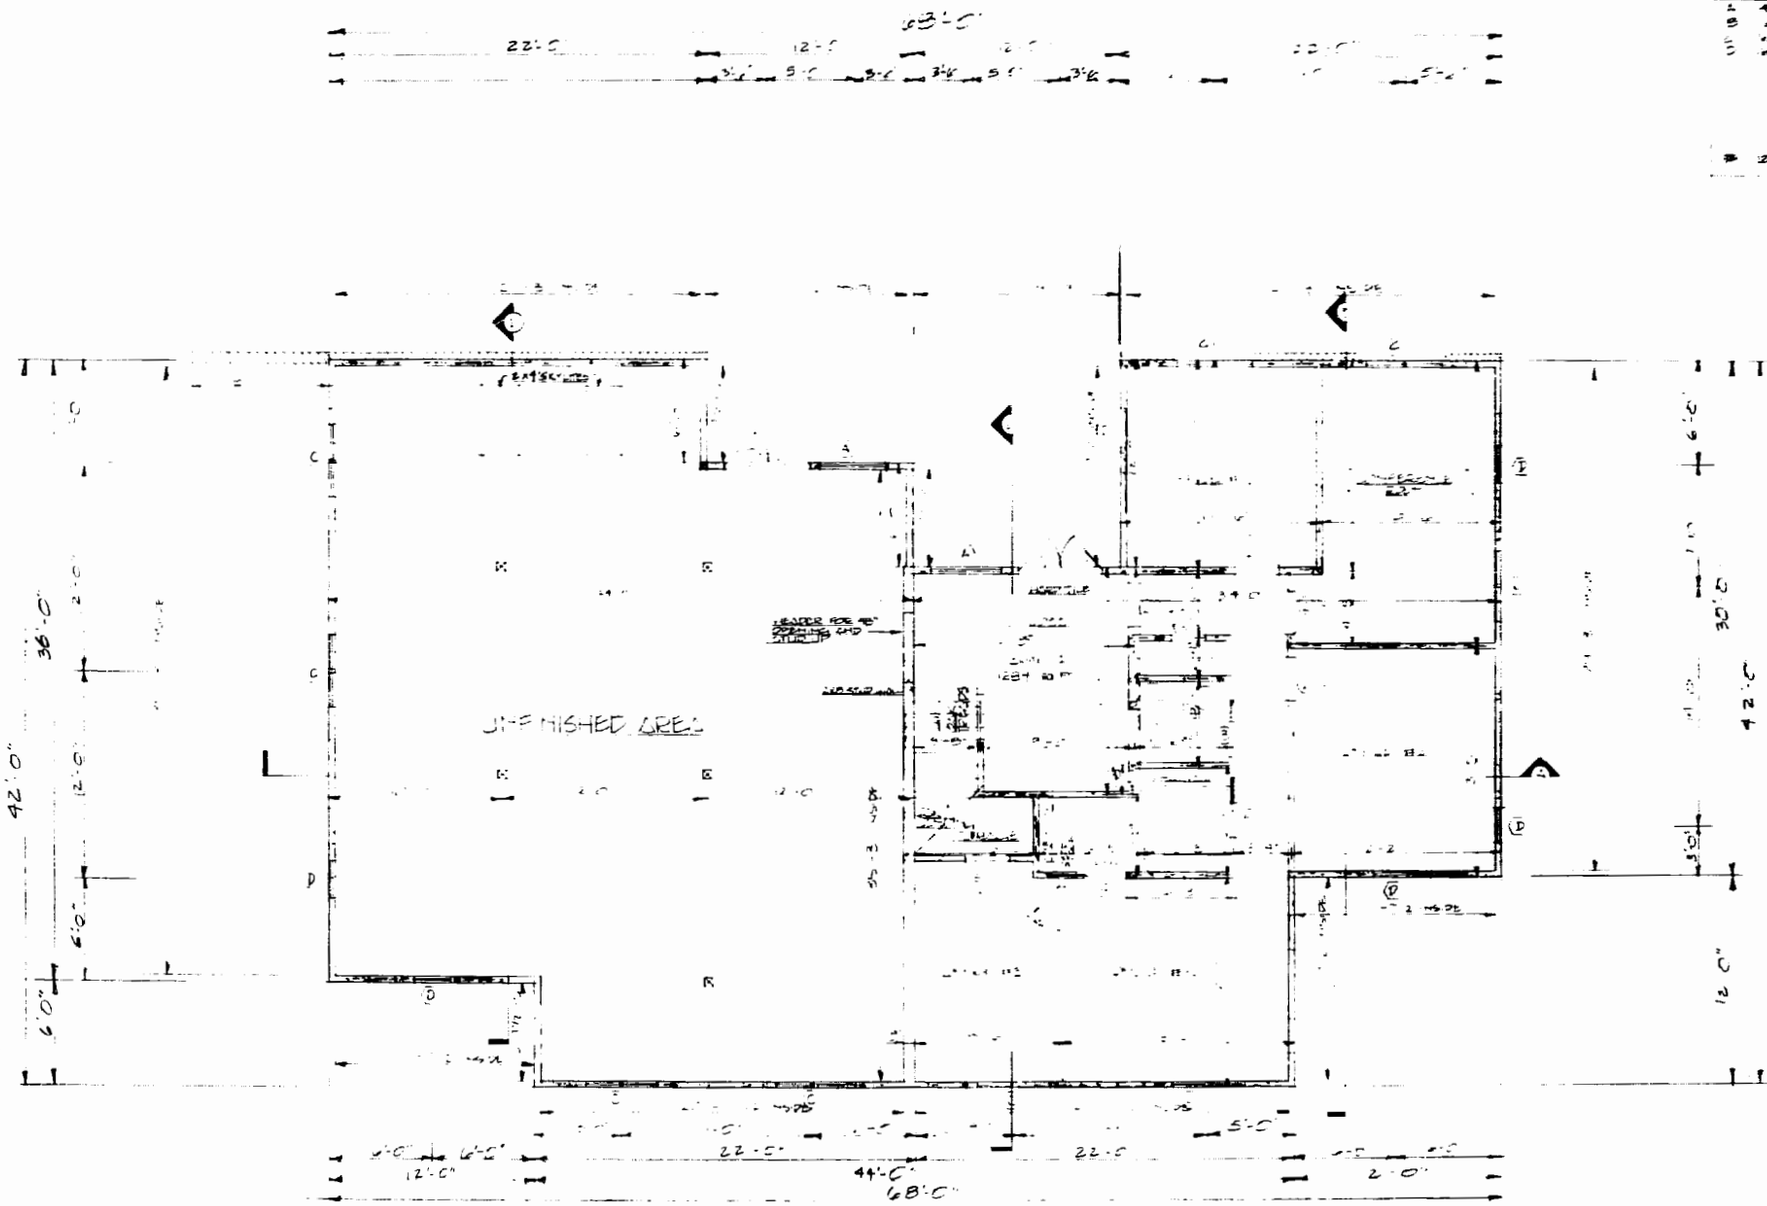

WINDOW SCHEDULE				
MARK	SIZE	NO	TYPE	REMARKS
1	[illegible]	2	[illegible]	
2	[illegible]	[illegible]	[illegible]	[illegible]
3	[illegible]	8	[illegible]	[illegible] 4-2'6" x 5'-0"
4	[illegible]	3	[illegible]	[illegible] 2'-2" x 5'-0"
[illegible]	2x4	6	[illegible]	[illegible]

DOOR SCHEDULE				
MARK	SIZE	NO	TYPE	REMARKS
[illegible]	[illegible]	4	[illegible]	
[illegible]	[illegible]	[illegible]	[illegible]	
[illegible]	[illegible]	[illegible]	[illegible]	
[illegible]	[illegible]	[illegible]	[illegible]	[illegible]
[illegible]	[illegible]	1	[illegible]	[illegible]
[illegible]	[illegible]	2	[illegible]	
[illegible]	[illegible]			[illegible]

TOTAL = 2424

[redacted] 19th May 1986
DB [redacted] 302 [redacted] 303
[redacted] Gilmer Ward

EXHIBIT B

J. GRIFFITH BUILDER INC
WILLIAMSBURG VIRGINIA
QUARTERLAND COMMONS
BLDG B
SHEET 2 of 9

1992 W