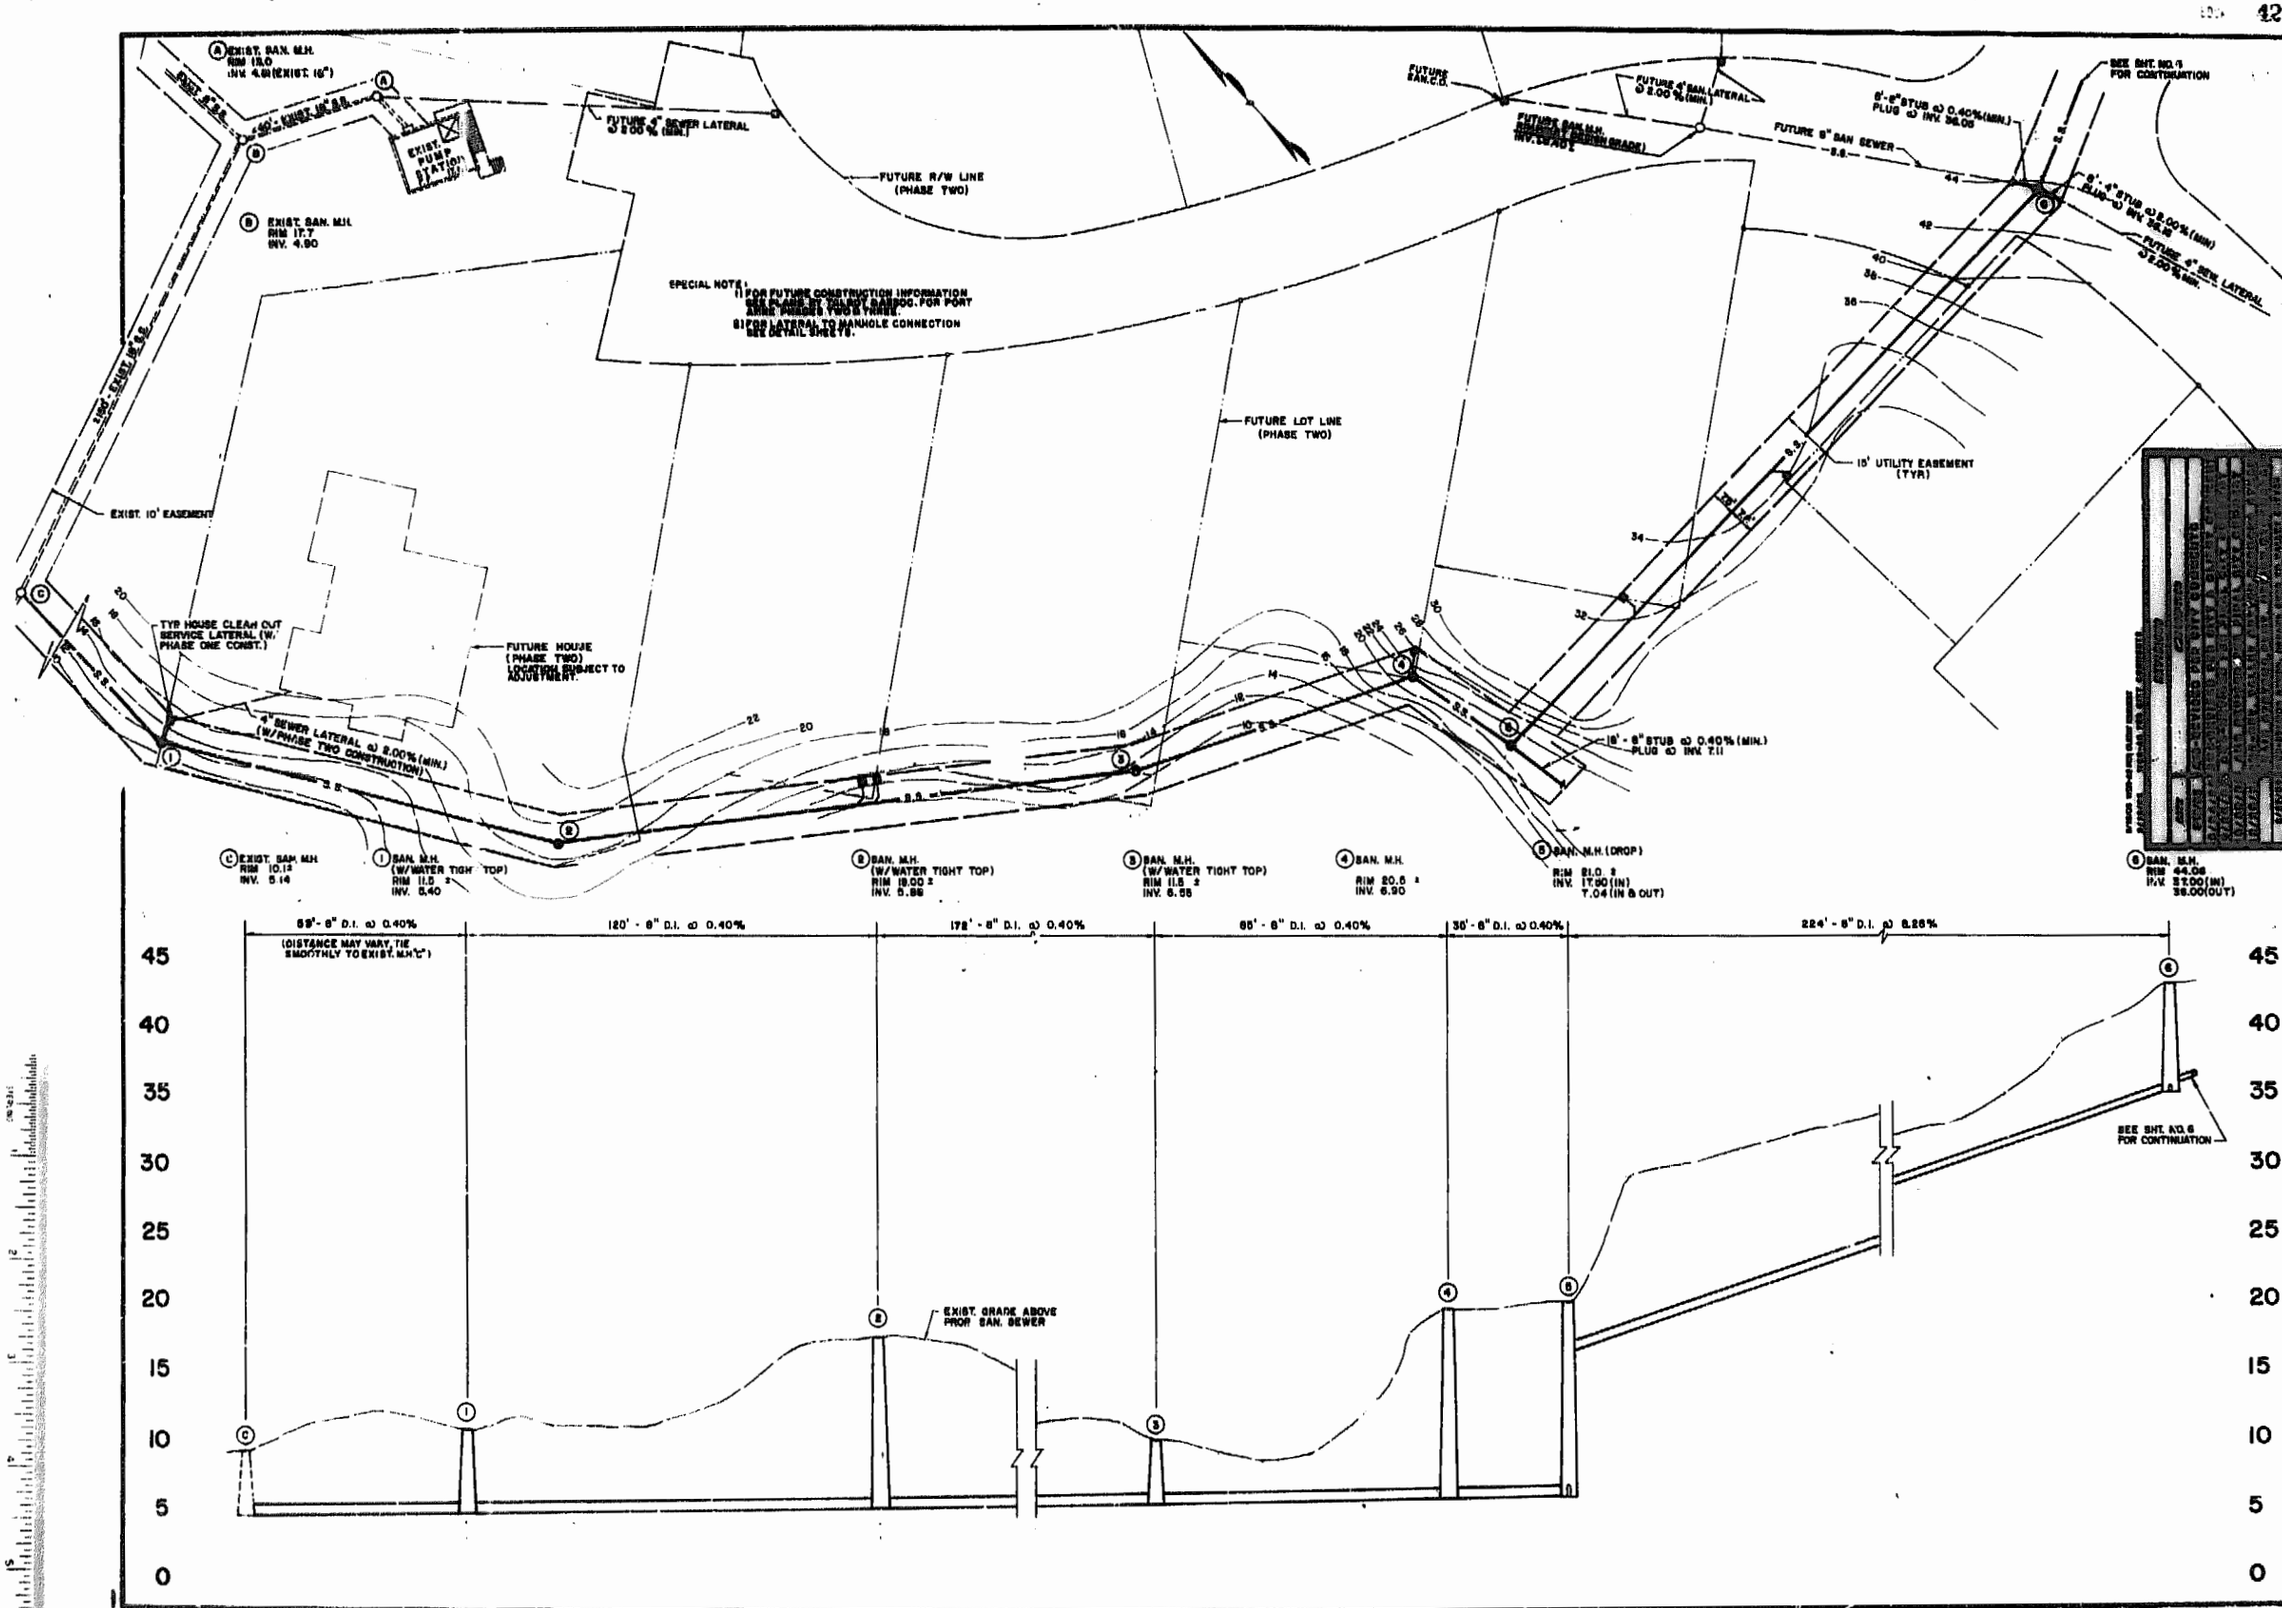

Talbot & Associates, Ltd.
Architects, Engineers, Planners, Surveyors, Landscape Architects
Williamsburg, Virginia

OFF - STREET SANITARY SEWER

PORT ANNE

PHASE ONE

WILLIAMSBURG, VIRGINIA

Designed	W.C.R./C.E.L.
Drawn	R.L.M.
Checked	A.D.S.
Scale	HORIZ. : 1" = 50' VERT. : 1" = 5'
Date	2/19/85
File No.	E - 84019
Project No	84019
Sheet No	6A

of 14 Sheets