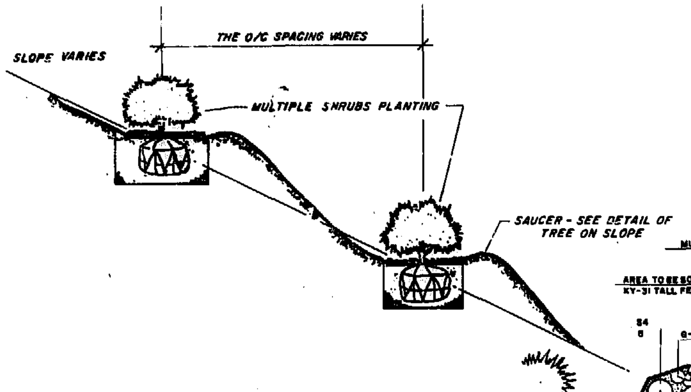

(A) GRADING FOR MULTIPLE SHRUB PLANTING ON SLOPE
NOT TO SCALE

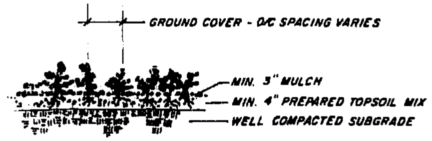

(B) GROUND COVER PLANTING
NOT TO SCALE

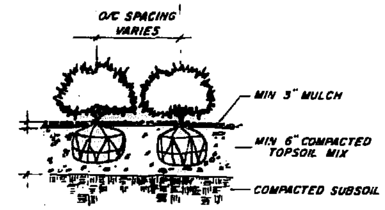

(C) SHRUB PLANTINGS
NOT TO SCALE

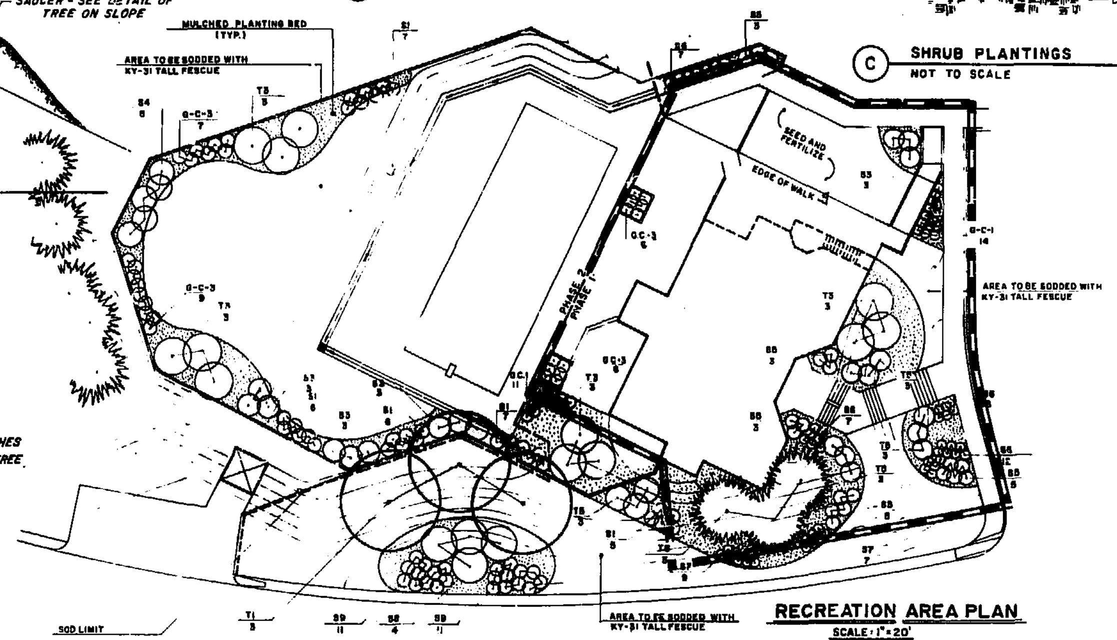

RECREATION AREA PLAN
SCALE: 1" = 20'

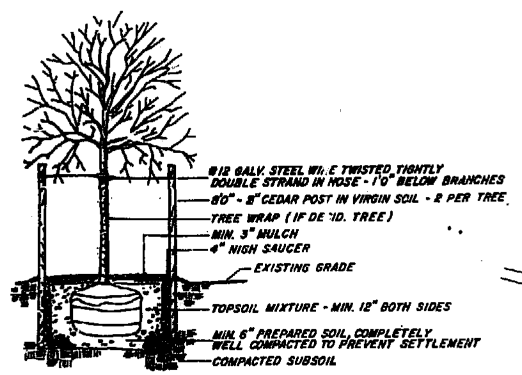

(E) STAKING OF MAJOR TREES
NOT TO SCALE

NOTE: QUANTITY FOR ITEM "T-6" INCLUDES BOTH PHASES 1&2. SEE PUMP STATION VICINITY FOR REMAINING PLANT LOCATIONS

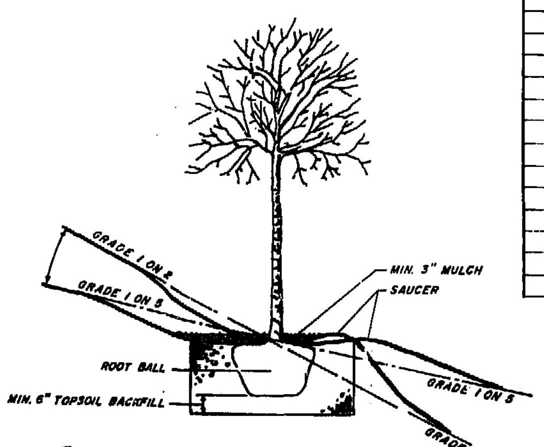

(D) GRADING FOR TREE ON SLOPE
SCALE: 1/2" = 1' (APPROX.)

PLANT LIST

KEY	NO.	SIZE	COMMON NAME	BOTANICAL NAME	VARIETY	COMMENTS
T1	7	14 FT. - 16 FT.	OCTOBER GLORY MAPLE	ACER RUBRUM	OCTOBER GLORY	B & B
T2	22	7 FT. - 8 FT.	WHITE FLOWERING DOGWOOD	CORNUS FLORIDA		B & B
T3	18	7 FT. - 10 FT.	CRAPE MYRTLE	LAGERSTROEMIA INDICA	NATCHEZ	B & B
T4	3	7 FT. - 8 FT.	KOUSA DOGWOOD	CORNUS KOUSA		B & B
T5	12	30 IN. - 36 IN.	LEATHERLEAF VIBURNUM	VIBERNUM RHYTIDOPHYLLUM		B & B
T6	15	5 FT. - 6 FT.	LEYLAND CYPRESS	CUPRESSOCYPARIS LEYLANDII		B & B
S1	59	24 IN. - 30 IN.	OTTO LUYKEN LAUREL	PRUNUS LAUROCERASUS	OTTO LUYKEN	B & B
S2	9	24 IN. - 30 IN.	EVERGREEN ELAEAGNUS	ELAEAGNUS PUNGENS	EBBINGEI	CONTAINER
S3	29	24 IN. - 30 IN.	NANDINA	NANDINA DOMESTICA		CONTAINER
S4	23	3 FT. - 4 FT.	SWEET HOLLY	OSMANTHUS ILICIFOLIUS	GULFTIDE	B & B
S5	30	18 IN. - 24 IN.	DROOPING LEUCOTHOE	LEUCOTHOE CATESBAEI		CONTAINER
S6	56	24 IN. - 30 IN.	AZALEA	AZALEA MUCRONATUM	BUCCANEER	CONTAINER
S7	39	24 IN. - 30 IN.	AZALEA	AZALEA MUCRONATUM	HINO CRIMSON	CONTAINER
S8	4	3 FT. - 4 FT.	WAX MYRTLE	MYRICA CERIFERA		B & B
S9	22	2 FT. - 3 FT.	NELLIE R. STEVENS HOLLY	ILEX (NELLIE R. STEVENS)		CONTAINER
G.C.1	118	12 IN. - 15 IN.	PARSONS JUNIPER	JUNIPERUS CHINENSIS	EXPANSA PARSONII	CONTAINER
G.C.2	40	18 IN. - 24 IN.	BLUE PACIFIC JUNIPER	JUNIPERUS CONFERTA	BLUE PACIFIC	CONTAINER
G.C.3	28	15 IN. - 18 IN.	ANDORRA JUNIPER	JUNIPERUS HORIZONTALIS	DEPRESSA PLUMOSA	CONTAINER

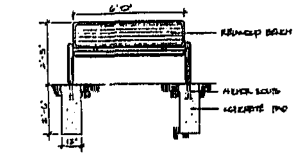

TYPICAL BENCH ELEVATION
N.T.S.

REST AREA
N.T.S.

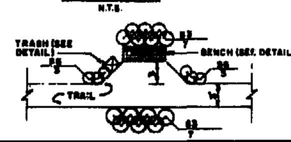

TRAIL SECTION
N.T.S.

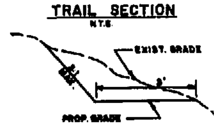

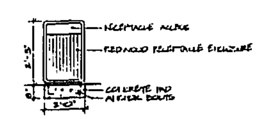

TYPICAL TRASH RECEPT. ELEVATION
N.T.S.

LANDSCAPING SPECIFICATIONS

[illegible]

Talbot & Associates, Ltd.

LANDSCAPE PLAN AND SCHEDULE

PORT ANNE
WILLIAMSBURG, VIRGINIA
RECEPTION CENTER

Designed	JRB
Drawn	T/A
Checked	ABS
Scale	NTS
Date	3-15-85
File No	E-84019
Project No	P84019
Sheet No	13
of 14 Sheets	