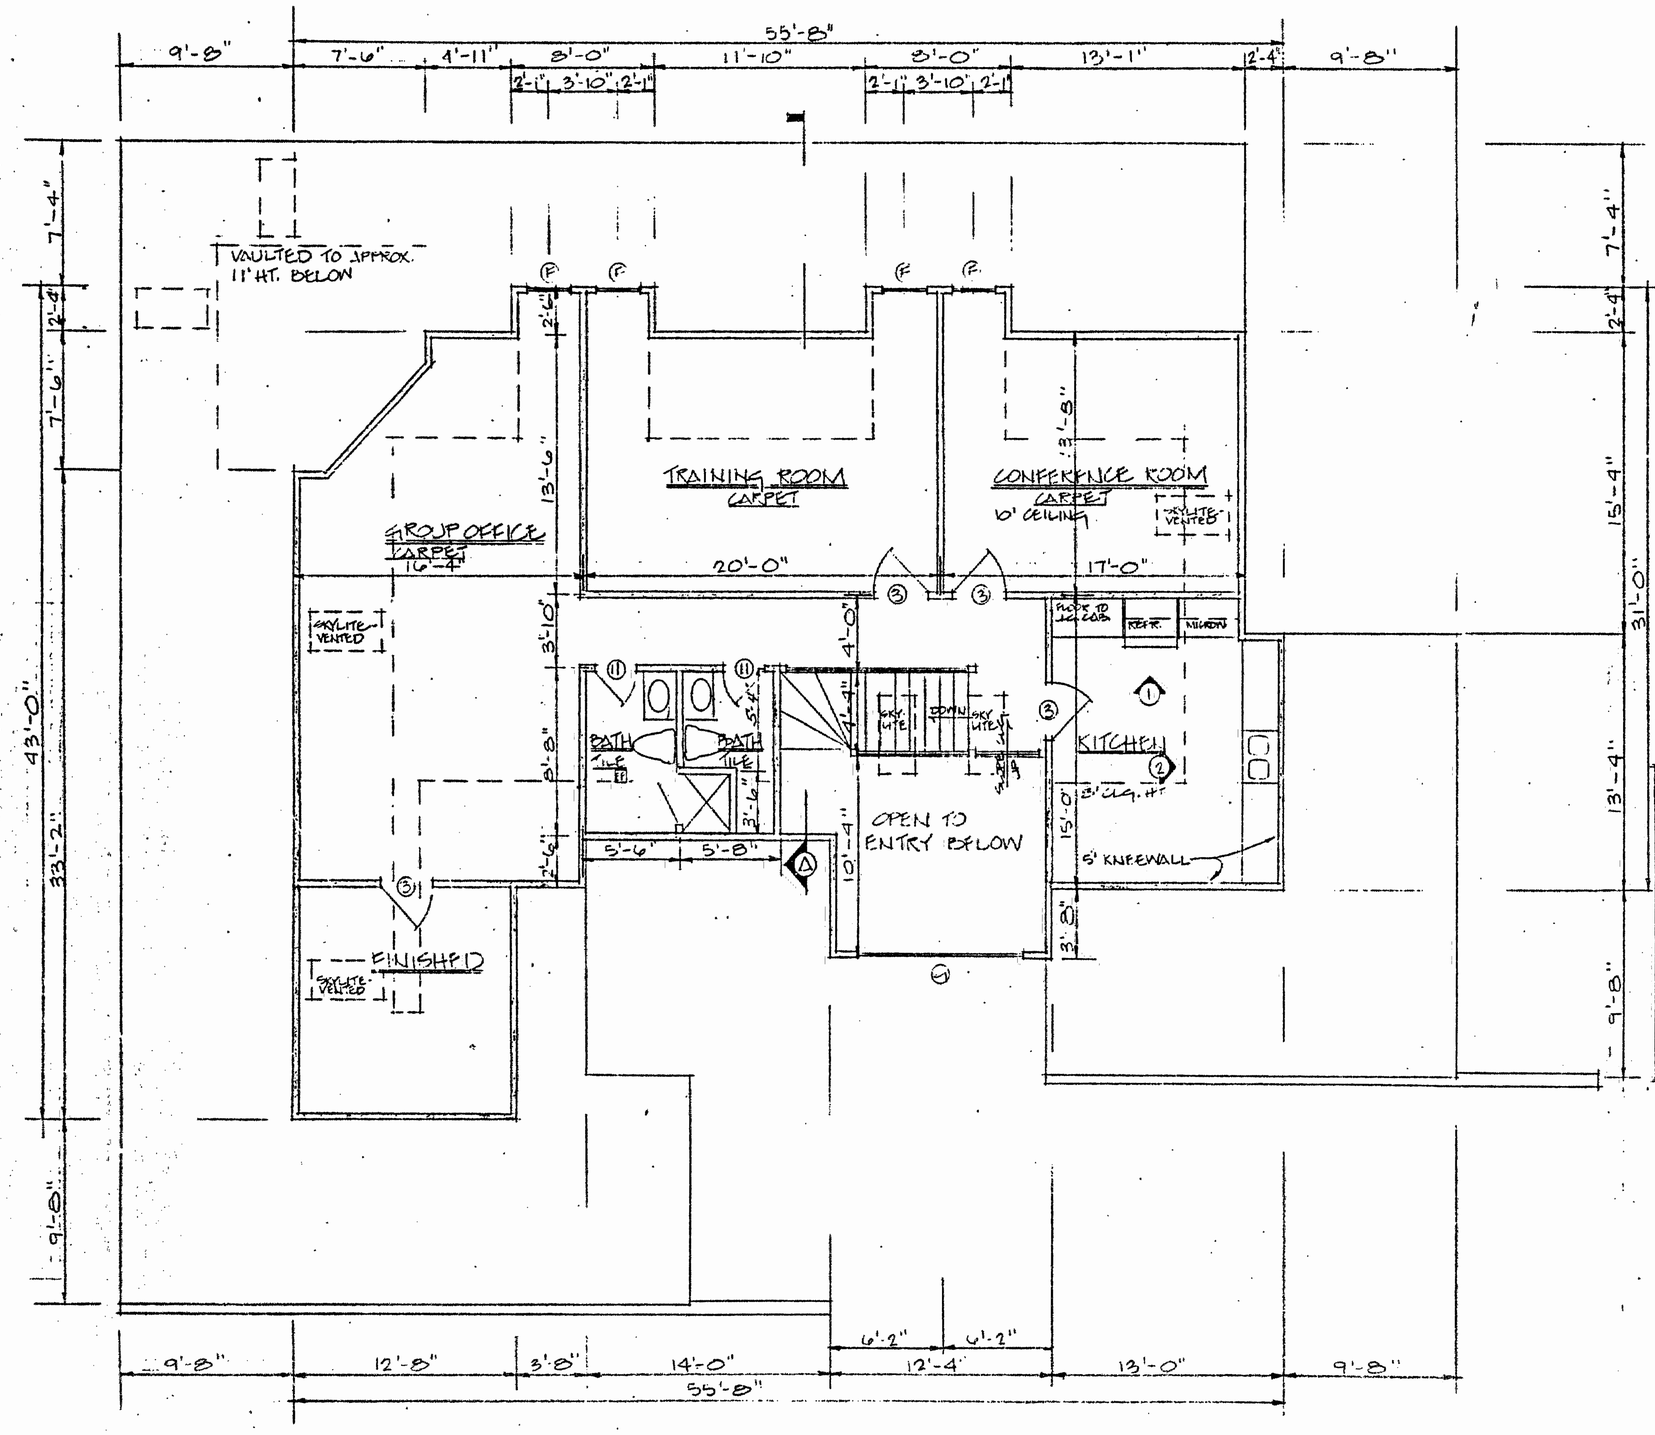

SECOND FLOOR PLAN

5' 0' 5' 10'

GRAPHIC SCALE

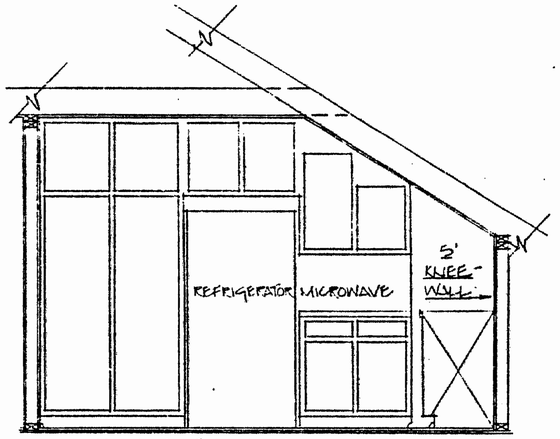

ELEVATION 1
1/2" = 1'-0"

NOTE:
CABINET DESIGN & ARRANGEMENT TO BE ACCORDING TO OWNER'S SPECIFICATIONS.

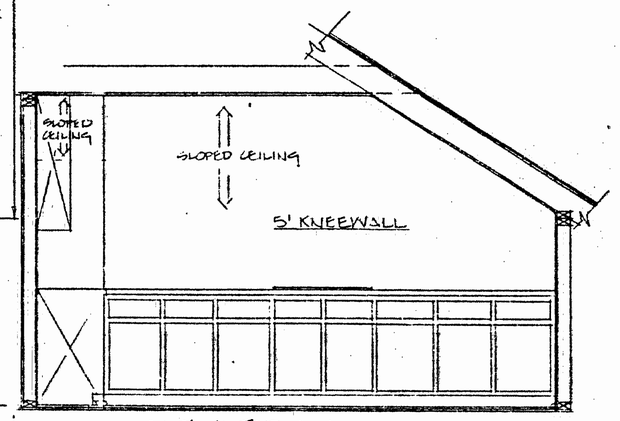

ELEVATION 2
1/2" = 1'-0"

REVISIONS	BY

QUARTERLAND COMMONS - II
BUILDING #2

Date 11/30/90
Scale 1/4" = 1'-0"
Drawn AMHS
Job
Sheet 4
Of 4 Sheets

LOGAN SYSTEMS 1 2 3

EXHIBIT B

S & A. J.O. #5425 MARCH 22, 1991