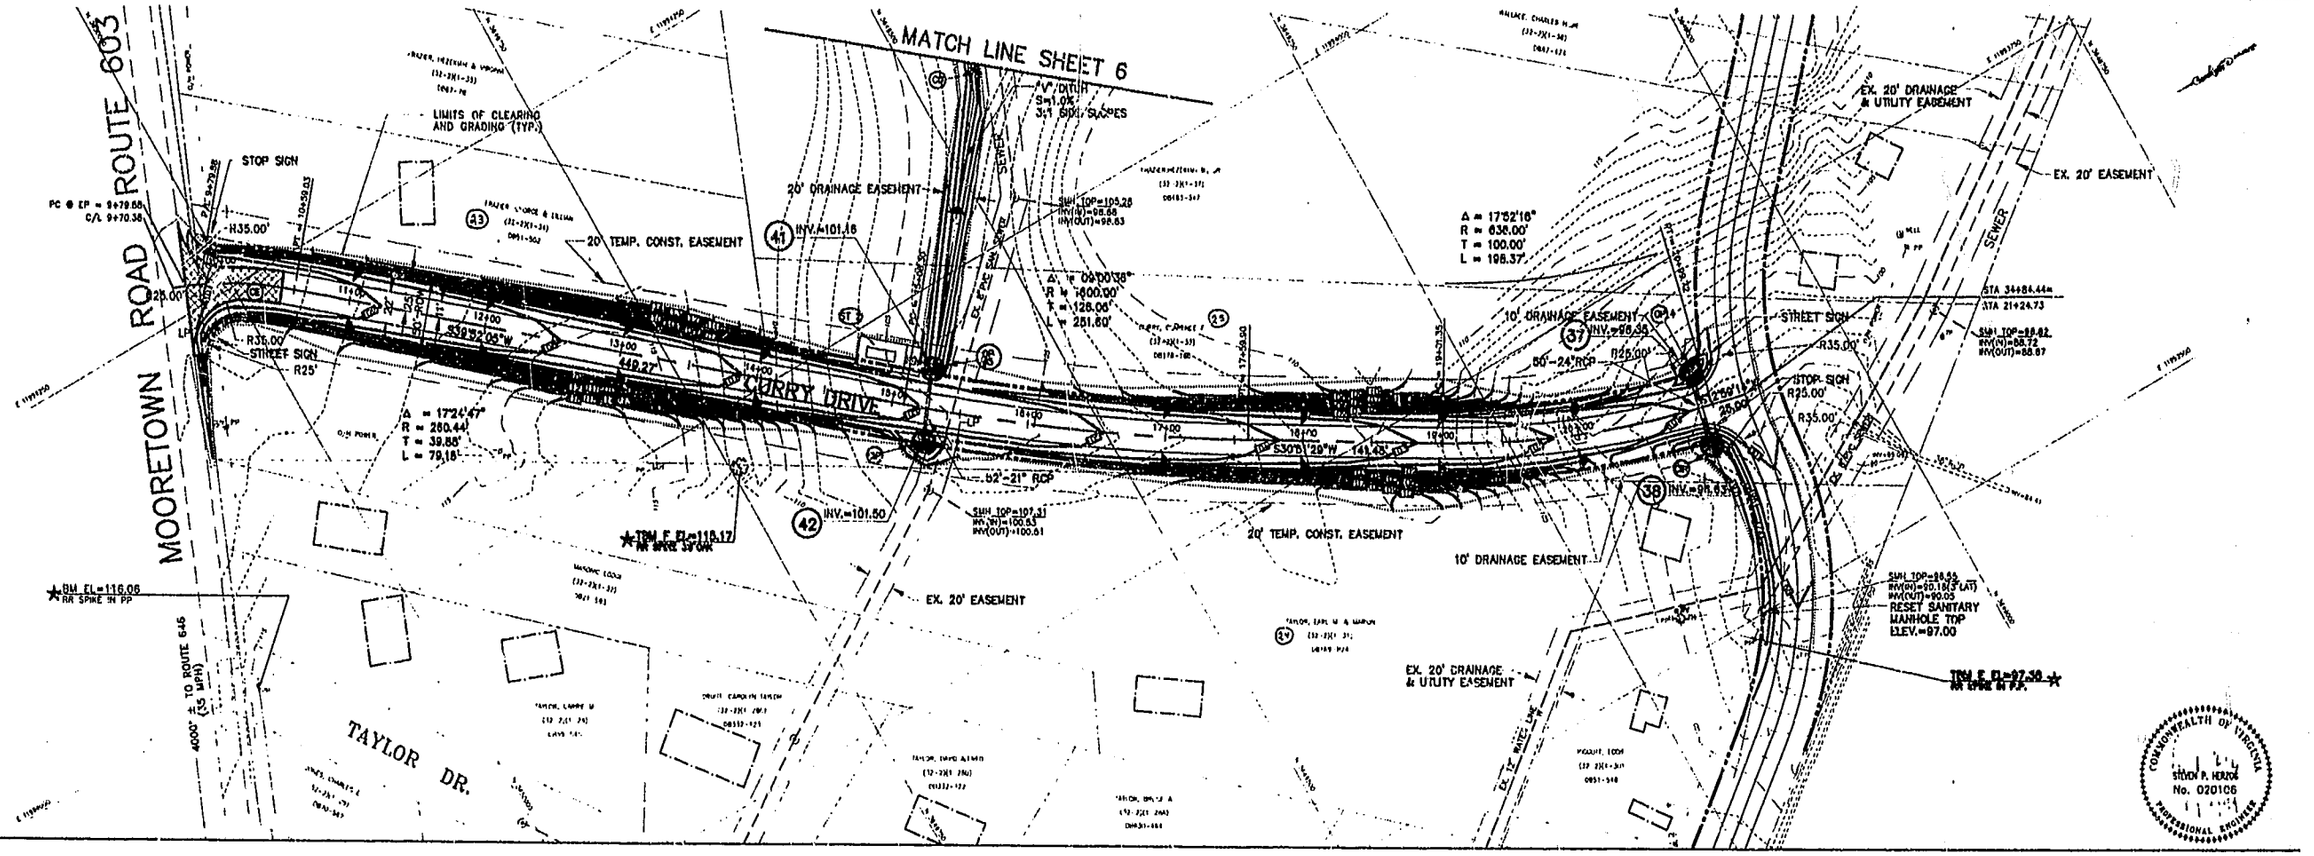

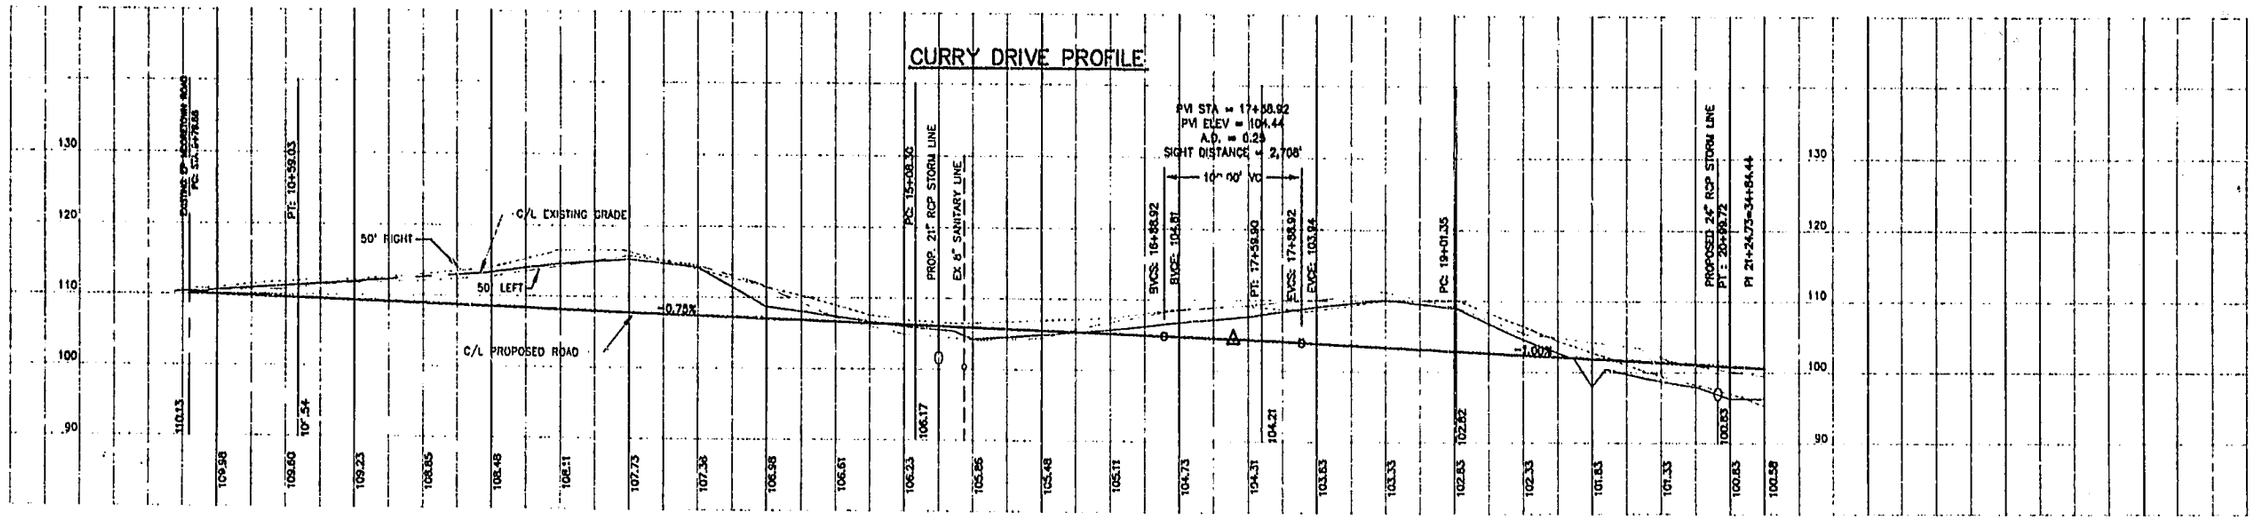

12:17 p.m.
Recorded 24th day of May 1995
D.B. No. 739 pages 67
Clerk

Draper Aden Associates CONSULTING ENGINEERS BLACKSBURG, VIRGINIA - RICHMOND, VIRGINIA - NASHVILLE, TENNESSEE	DESIGNED: GVS DRAWN: GFD CHECKED: SPH DATE: 6-1-94	PLAN AND PROFILE CURRY DRIVE (STA. 9+79 TO 21+24) MOORETOWN ROAD NEIHBORHOOD IMPROVEMENTS JAMES CITY COUNTY, VIRGINIA	REVISIONS: 8-16-94 PER COUNTY COMMENT 11-15-94 PER COUNTY COMMENT 12-8-94 PER COUNTY COMMENTS	SCALE: HORIZ.: 1"=50' VERT.: 1"=10' PLAN NO. T-21086

SHEET 4 OF 7