.08 Ac

6A(9) 7

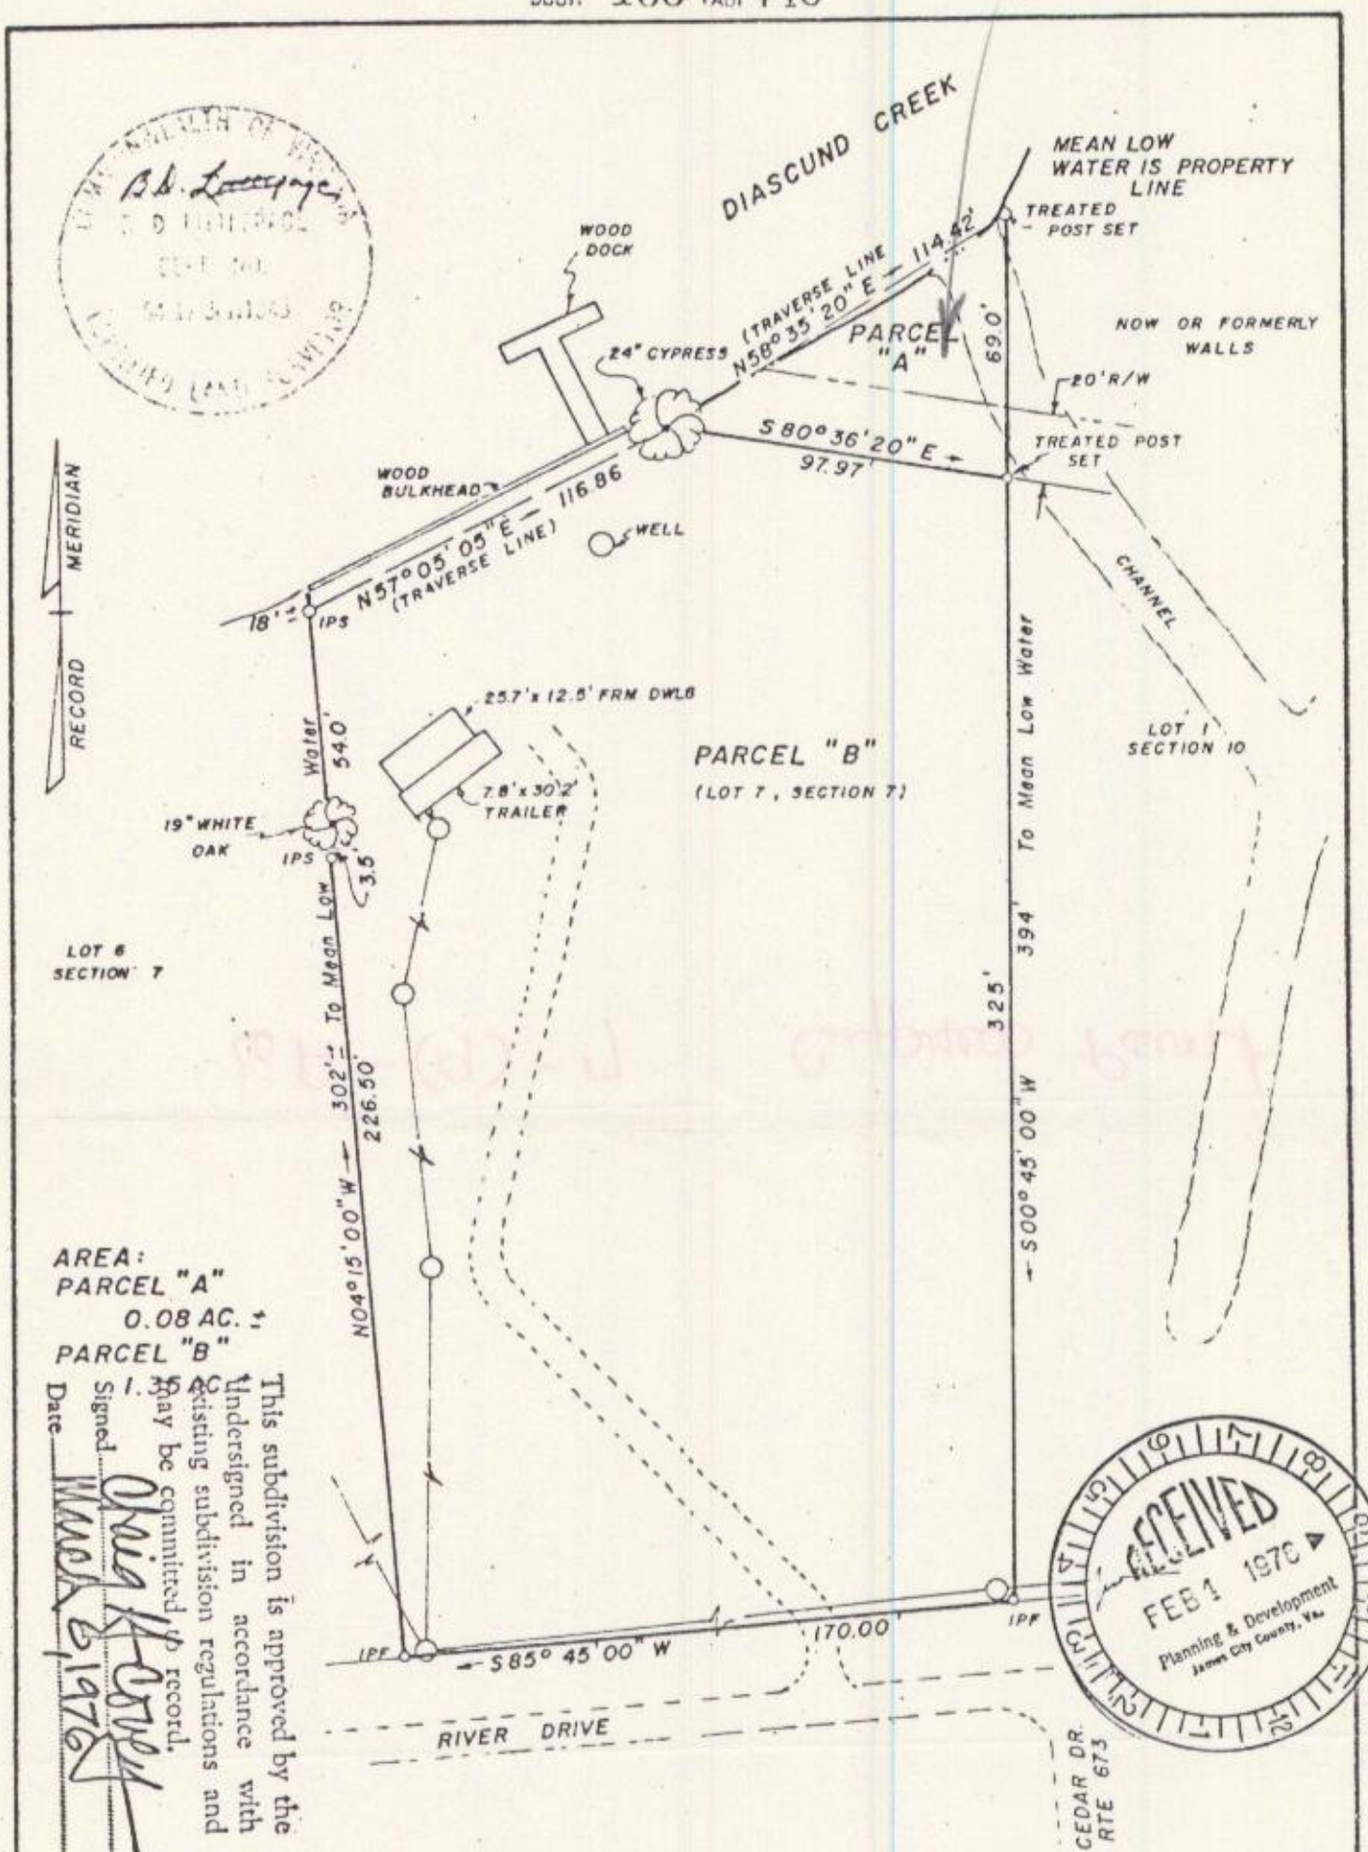

This subdivision is approved by the Undersigned in accordance with existing subdivision regulations and may be committed to record.

Signed Craig H. Covey

Date March 6, 1976

WOODSON, LITTLEPAGE & DeYOUNG, INC. ENGINEERS, SURVEYORS & PLANNERS P. O. DRAWER EU WILLIAMSBURG, VIRGINIA 23185

LEGEND: IRON PIN — PROPERTY LINE — CENTERLINE — EASEMENT LINE

A SURVEY OF LOT 7, AND IMPROVEMENTS, SECTION 7, CYPRESS POINT, STANDING IN THE NAME OF FRED L. & NELL B. SKATES, (AND PARCEL "A" FOR CONVEYANCE TO FRED L. & NELL B. SKATES, LYING IN STONEHOUSE DISTRICT, JAMES CITY COUNTY, VIRGINIA

SCALE 1" = 50'	REF. FB17/47	DATE OCTOBER 1st, 1975	AREA SHOWN

J.C. 2230