CURVE TABLE

CURVE	LENGTH	RADIUS	TANGENT	CHORD BEARING	CHORD	DELTA
C1	35.72'	29.50'	20.41'	S39°27'35"W	33.57'	69°22'05"

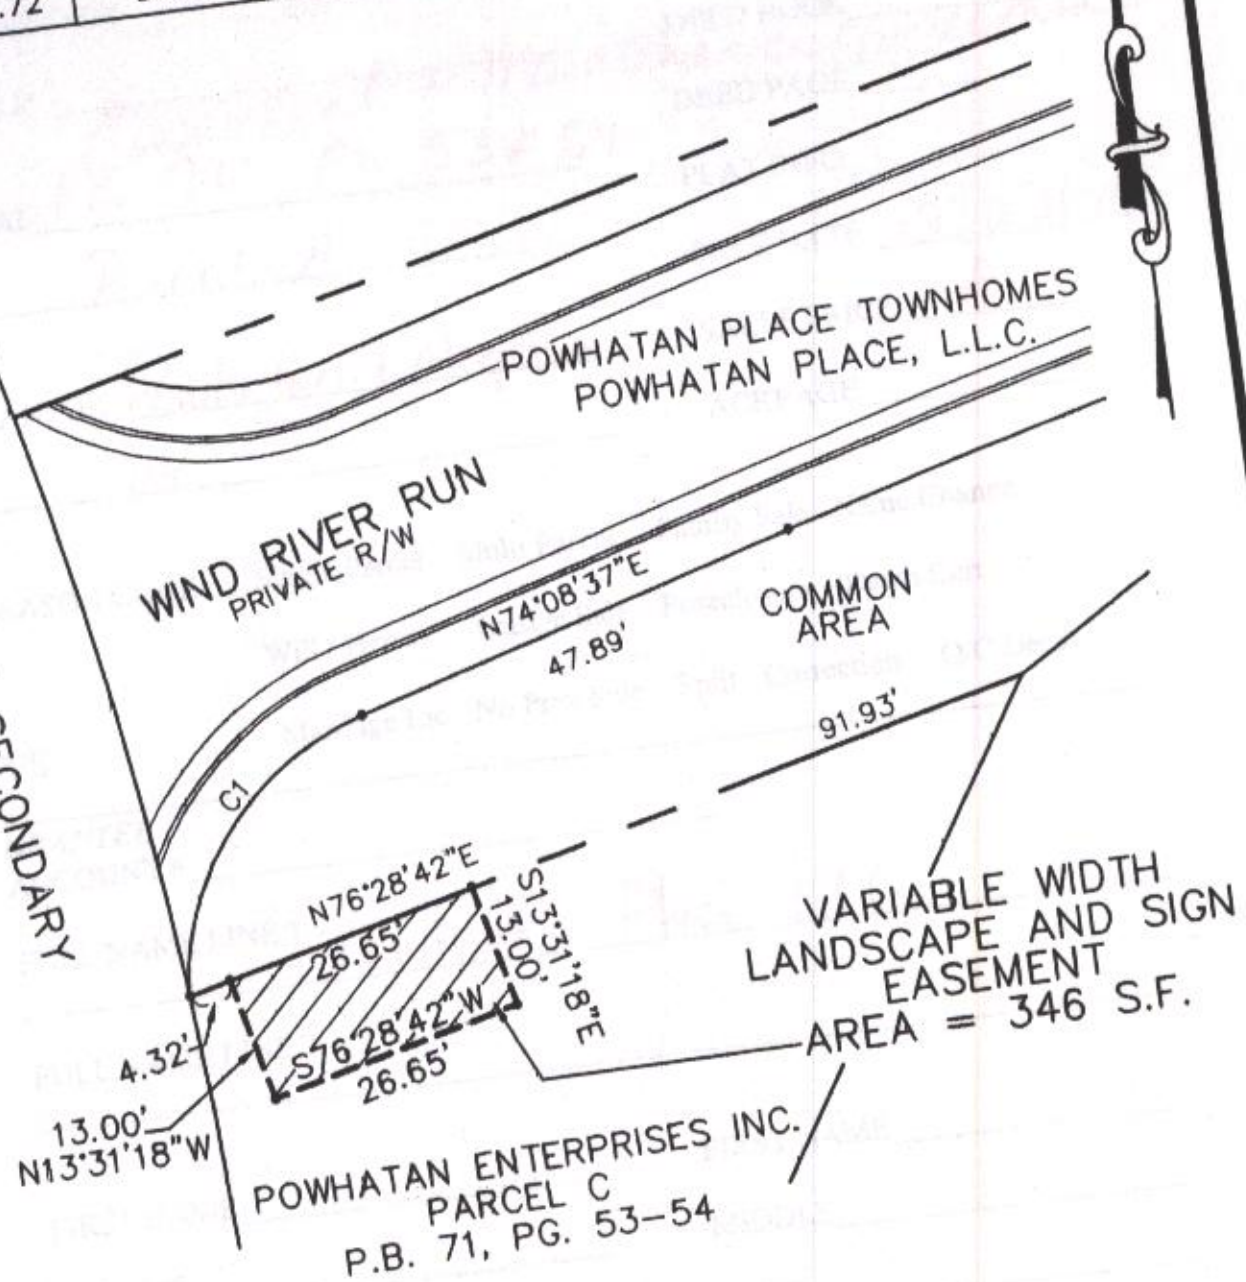

DEC 22 8 0102

PLAT SHOWING

LANDSCAPE AND SIGN EASEMENT

TO BE CONVEYED TO

POWHATAN PLACE, L.L.C.

FROM

POWHATAN ENTERPRISES, INC.

BERKELEY DISTRICT, JAMES CITY COUNTY, VIRGINIA

SCALE; 1" = 20' DATE: 06/28/00

COMMONWEALTH OF VIRGINIA
6·28·00
ALISTAIR JAMES RAMSAY
002411
LAND SURVEYOR

LANDMARK DESIGN GROUP
Engineers • Planners • Surveyors
Landscape Architects • Environmental Consultants

4029 Ironbound Road
Suite 100
Williamsburg, VA 23188
Tel. (757) 253-2975
Fax (757) 229-0049
Email: lmdg@landmarkdgwb.com

5544 Greenwich Road
Suite 200
Virginia Beach, VA 23462
Tel. (757) 473-2000
Fax (757) 497-7933
Email: lmdg@landmarkdg.com

DRAWN BY : PF	PROJ. NO. : 1980232-000.35
CHKD. BY : AJR	DWG. NO. : 11666 W