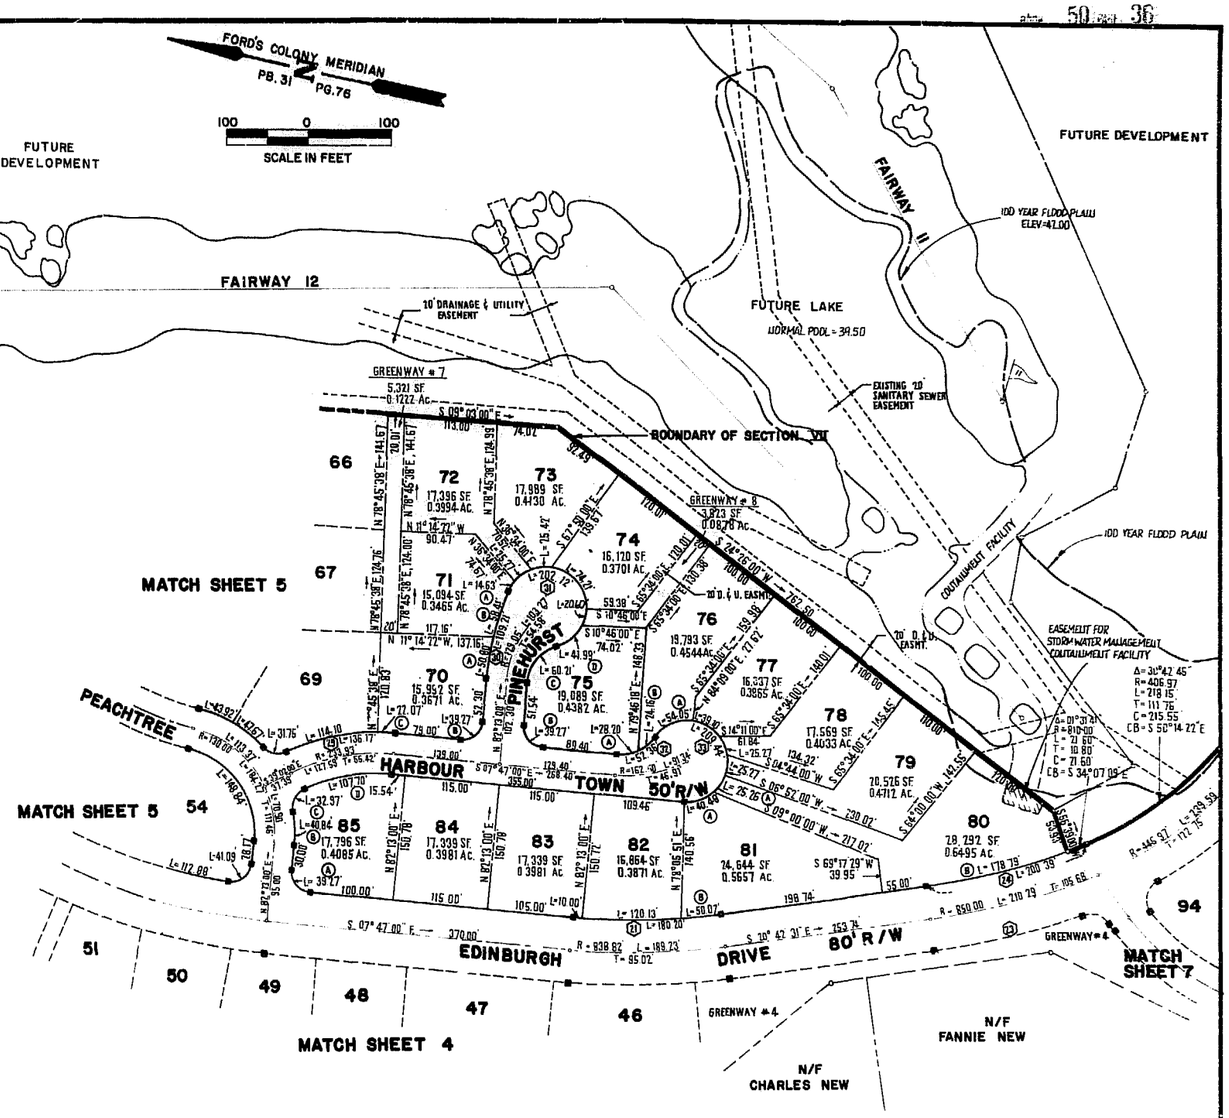

LOT CURVE DATA

NO.	DELTA	RADIUS	LENGTH	TANGENT	CHORD	CHORD BEARING
70A	08°05'25"	359.78'	50.80'	25.44'	50.76'	S86°15'42"W
70B	90°00'00"	25.00'	39.27'	25.00'	35.36'	N52°47'00"W
70C	04°52'59"	258.93'	22.07'	11.04'	22.06'	N10°13'30"W
71A	16°46'09"	50.00'	14.63'	7.37'	14.58'	N72°00'22"W
71B	09°18'08"	359.78'	58.41'	29.27'	58.35'	N85°02'31"W
72	28°57'18"	50.00'	25.27'	12.91'	25.00'	N49°08'39"W
73	29°07'25"	50.00'	25.42'	12.99'	25.14'	N20°06'17"W
74	85°02'08"	50.00'	74.21'	45.85'	67.58'	N36°58'29"E
75A	32°18'50"	50.00'	28.20'	14.49'	27.83'	N22°56'25"W
75B	90°00'00"	25.00'	39.27'	25.00'	35.36'	N37°13'00"E
75C	69°00'00"	50.00'	60.21'	34.36'	56.64'	S63°17'00"E
75D	48°07'19"	50.00'	41.99'	22.33'	40.77'	S52°50'39"E
76A	61°56'00"	50.00'	54.05'	30.00'	51.45'	N36°49'00"W
76B	27°41'10"	50.00'	24.16'	12.32'	23.93'	N53°56'25"W
77	44°48'20"	50.00'	39.10'	20.61'	38.11'	N16°33'10"E
78	28°57'20"	50.00'	25.27'	12.91'	25.00'	N53°26'00"E
79	28°57'20"	50.00'	25.27'	12.91'	25.00'	N82°23'20"E
80A	28°57'00"	50.00'	25.26'	12.91'	25.00'	S68°39'30"E
80B	12°38'48"	810.00'	178.79'	89.76'	178.43'	N27°01'55"W
81A	46°24'00"	50.00'	40.49'	21.43'	39.39'	S30°59'00"E
81B	03°35'29"	798.82'	50.07'	25.04'	50.06'	N18°54'46"W
82	08°37'00"	798.82'	120.13'	60.18'	120.02'	N12°48'32"W
83	00°43'02"	798.82'	10.00'	5.00'	10.00'	N08°08'31"W
85A	90°00'00"	25.00'	39.27'	25.00'	35.36'	N37°13'00"E
85B	15°05'42"	155.00'	40.84'	20.54'	40.72'	N74°40'09"E
85C	75°33'33"	25.00'	32.97'	19.38'	30.63'	S75°05'56"E
85D	29°32'09"	208.93'	107.70'	55.08'	106.51'	S22°33'04"E

GREENWAY CURVE DATA

NO.	DELTA	RADIUS	LENGTH	TANGENT	CHORD	CHORD BEARING
8	23°36'08"	50.00'	20.60'	10.45'	20.45'	S88°42'23"E

RIGHT-OF-WAY CURVE DATA

NO.	DELTA	RADIUS	LENGTH	TANGENT	CHORD	CHORD BEARING
21	12°55'31"	798.82'	180.20'	90.49'	179.82'	N14°14'45"W
23	11°59'28"	890.00'	186.27'	93.47'	185.93'	S26°42'15"E
24	14°10'29"	810.00'	200.39'	100.71'	199.88'	N27°47'45"W
29	30°07'54"	258.93'	136.17'	69.70'	134.61'	S22°50'57"E
30	17°23'33"	359.78'	109.21'	55.03'	108.79'	S89°05'14"E
31	231°36'27"	50.00'	202.12'	——	90.03'	S35°24'47"W
32	60°00'00"	50.00'	52.36'	28.87'	50.00'	S37°47'00"E
33	240°00'00"	50.00'	209.44'	——	86.60'	S52°13'00"W

This sheet pertains to lots 70-85

AES, a professional corporation
1761 Jamestown Road, Williamsburg, Va. 23185
804-253-0040
Engineering, Planning, Surveying

PLAT OF
FORD'S COLONY @ WILLIAMSBURG
SECTION VII

BERKELEY DISTRICT JAMES CITY COUNTY VIRGINIA

COMMONWEALTH OF VIRGINIA
PAUL C. SMALL
1247
LAND SURVEYOR

No.	DATE	REVISION / COMMENT / NOTE	BY

Designed LCA/AES	Drawn BB
Scale 1"=100'	Date DEC.1988
Project No. 5652	
Drawing No. 6 of 10	