


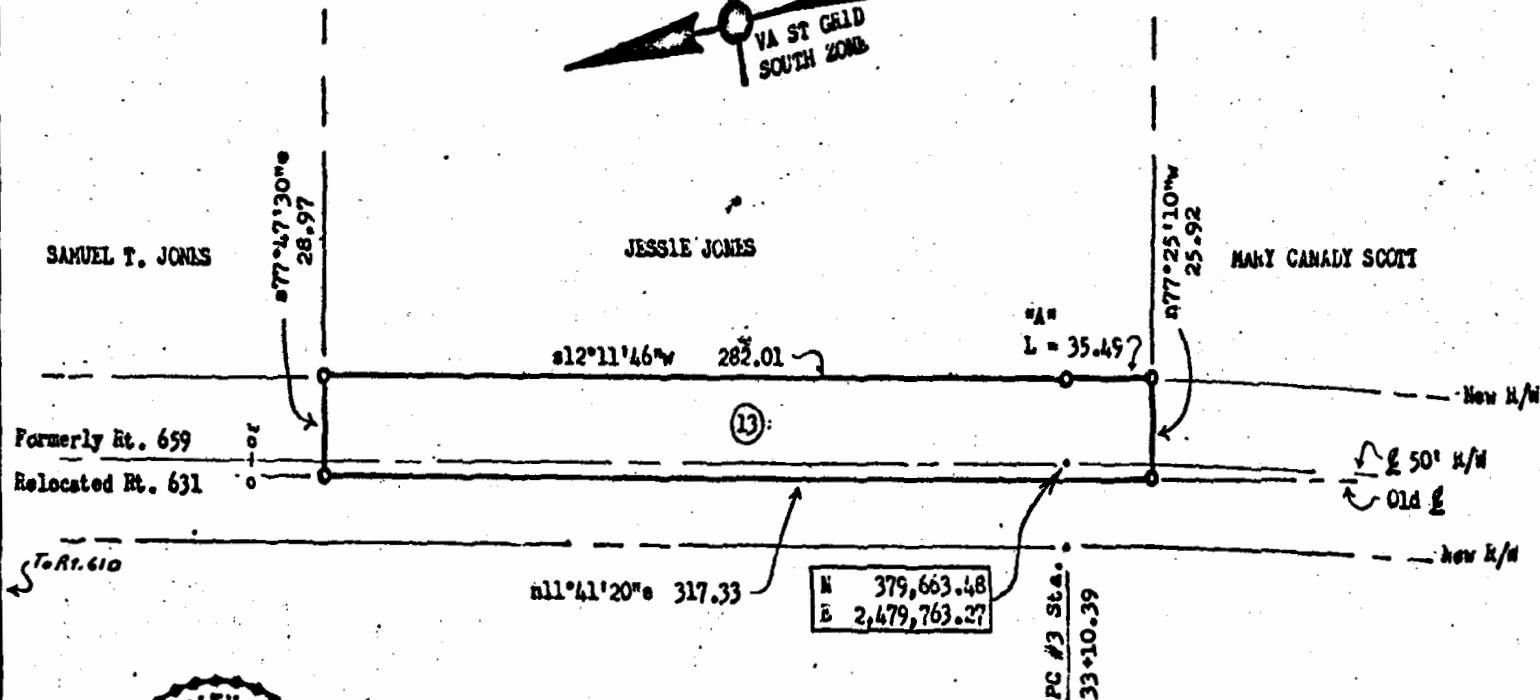

Stephen Stephens

NOTES: Iron markers at all corners.
Bearings are clockwise.
Ref.: D.B. #11, p. 420,
JCC Tax Map 13/24B

AREA: 0.201 acre.

CURVE DATA:

"A" - B = 2525.00, L = 35.49, I = 000°48'19",
T = 17.74, C = 35.49, CB = 12°33'10"w.

- Revised 5-30-73 by S.S. -

PLAT of:
That PART of:
PROPERTY of:
JESSIE JONES

To be CONVEYED to:
CITY OF NEWPORT NEWS, VIRGINIA
COMMONWEALTH of Virginia
DEPARTMENT OF PUBLIC UTILITIES
LITTLE CREEK WATER PROJECT

Scale: 1" = 50' Date: April, 1973

POWhatan DISTRICT, JAMES CITY COUNTY, VIRGINIA

Dwg. #

Parcel # 13