

2120100001

CITY OF NEWPORT NEWS WATERWORKS
DB 132, PG. 188, P.B. 35, PG. 14.




PARCEL

OWNER

REFERENCES

- 1 THE CHURCHES OF THE LORD JESUS CHRIST OF THE APOSTOLIC FAITH, INC.
- 2 SAMUEL E. & HAZEL W. RUTLEY
- 3 WILLIAM & MARTHA ANN RANDALL
- 4 ROSA LEE GEE HICKS
- 5 HERMAN L. & LOU TAYLOR
- 6 REBECCA WISE WILLIAMS & JERLEEN MOORE HAILEY
- 7 TRIBLE L. & JEAN ELIZABETH JONES
- 8 CHARLES D. & LILLIE CANADAY
- 9 ALBERT & FRANCES E. COWLEY
- 10 RUDOLPH & ROSA B. CHAPMAN
- 11 AUDREY BOYD
- 12 SIDNEY E. REED
- 13 CITY OF NEWPORT NEWS
- 14 EUGENE B. SAMUEL
- 15 BRENDA L. TRAVERS
- 16 BERTHA ANN BERKELEY
- 17 SARAH ELIZABETH TYLER

- DB 93, PG. 98
DB 92, PG. 212
DB 45, PG. 265
DB 42, PG. 590
DB 88, PG. 572
DB 214, PG. 474
DB 84, PG. 23
DB 108, PG. 53
DB 133, PG. 577; DB 158, PG. 408
DB 17, PG. 543; DB 23, PG. 548
DB 43, PG. 559
DB 266, PG. 210
DB 240, PG. 391; DB 130, PG. 405
DB 137, PG. 215; DB 43, PG. 559
P.B. 35, PG. 14
DB 131, PG. 648
DB 144, PG. 18
DB 133, PG. 653
DB 159, PG. 98

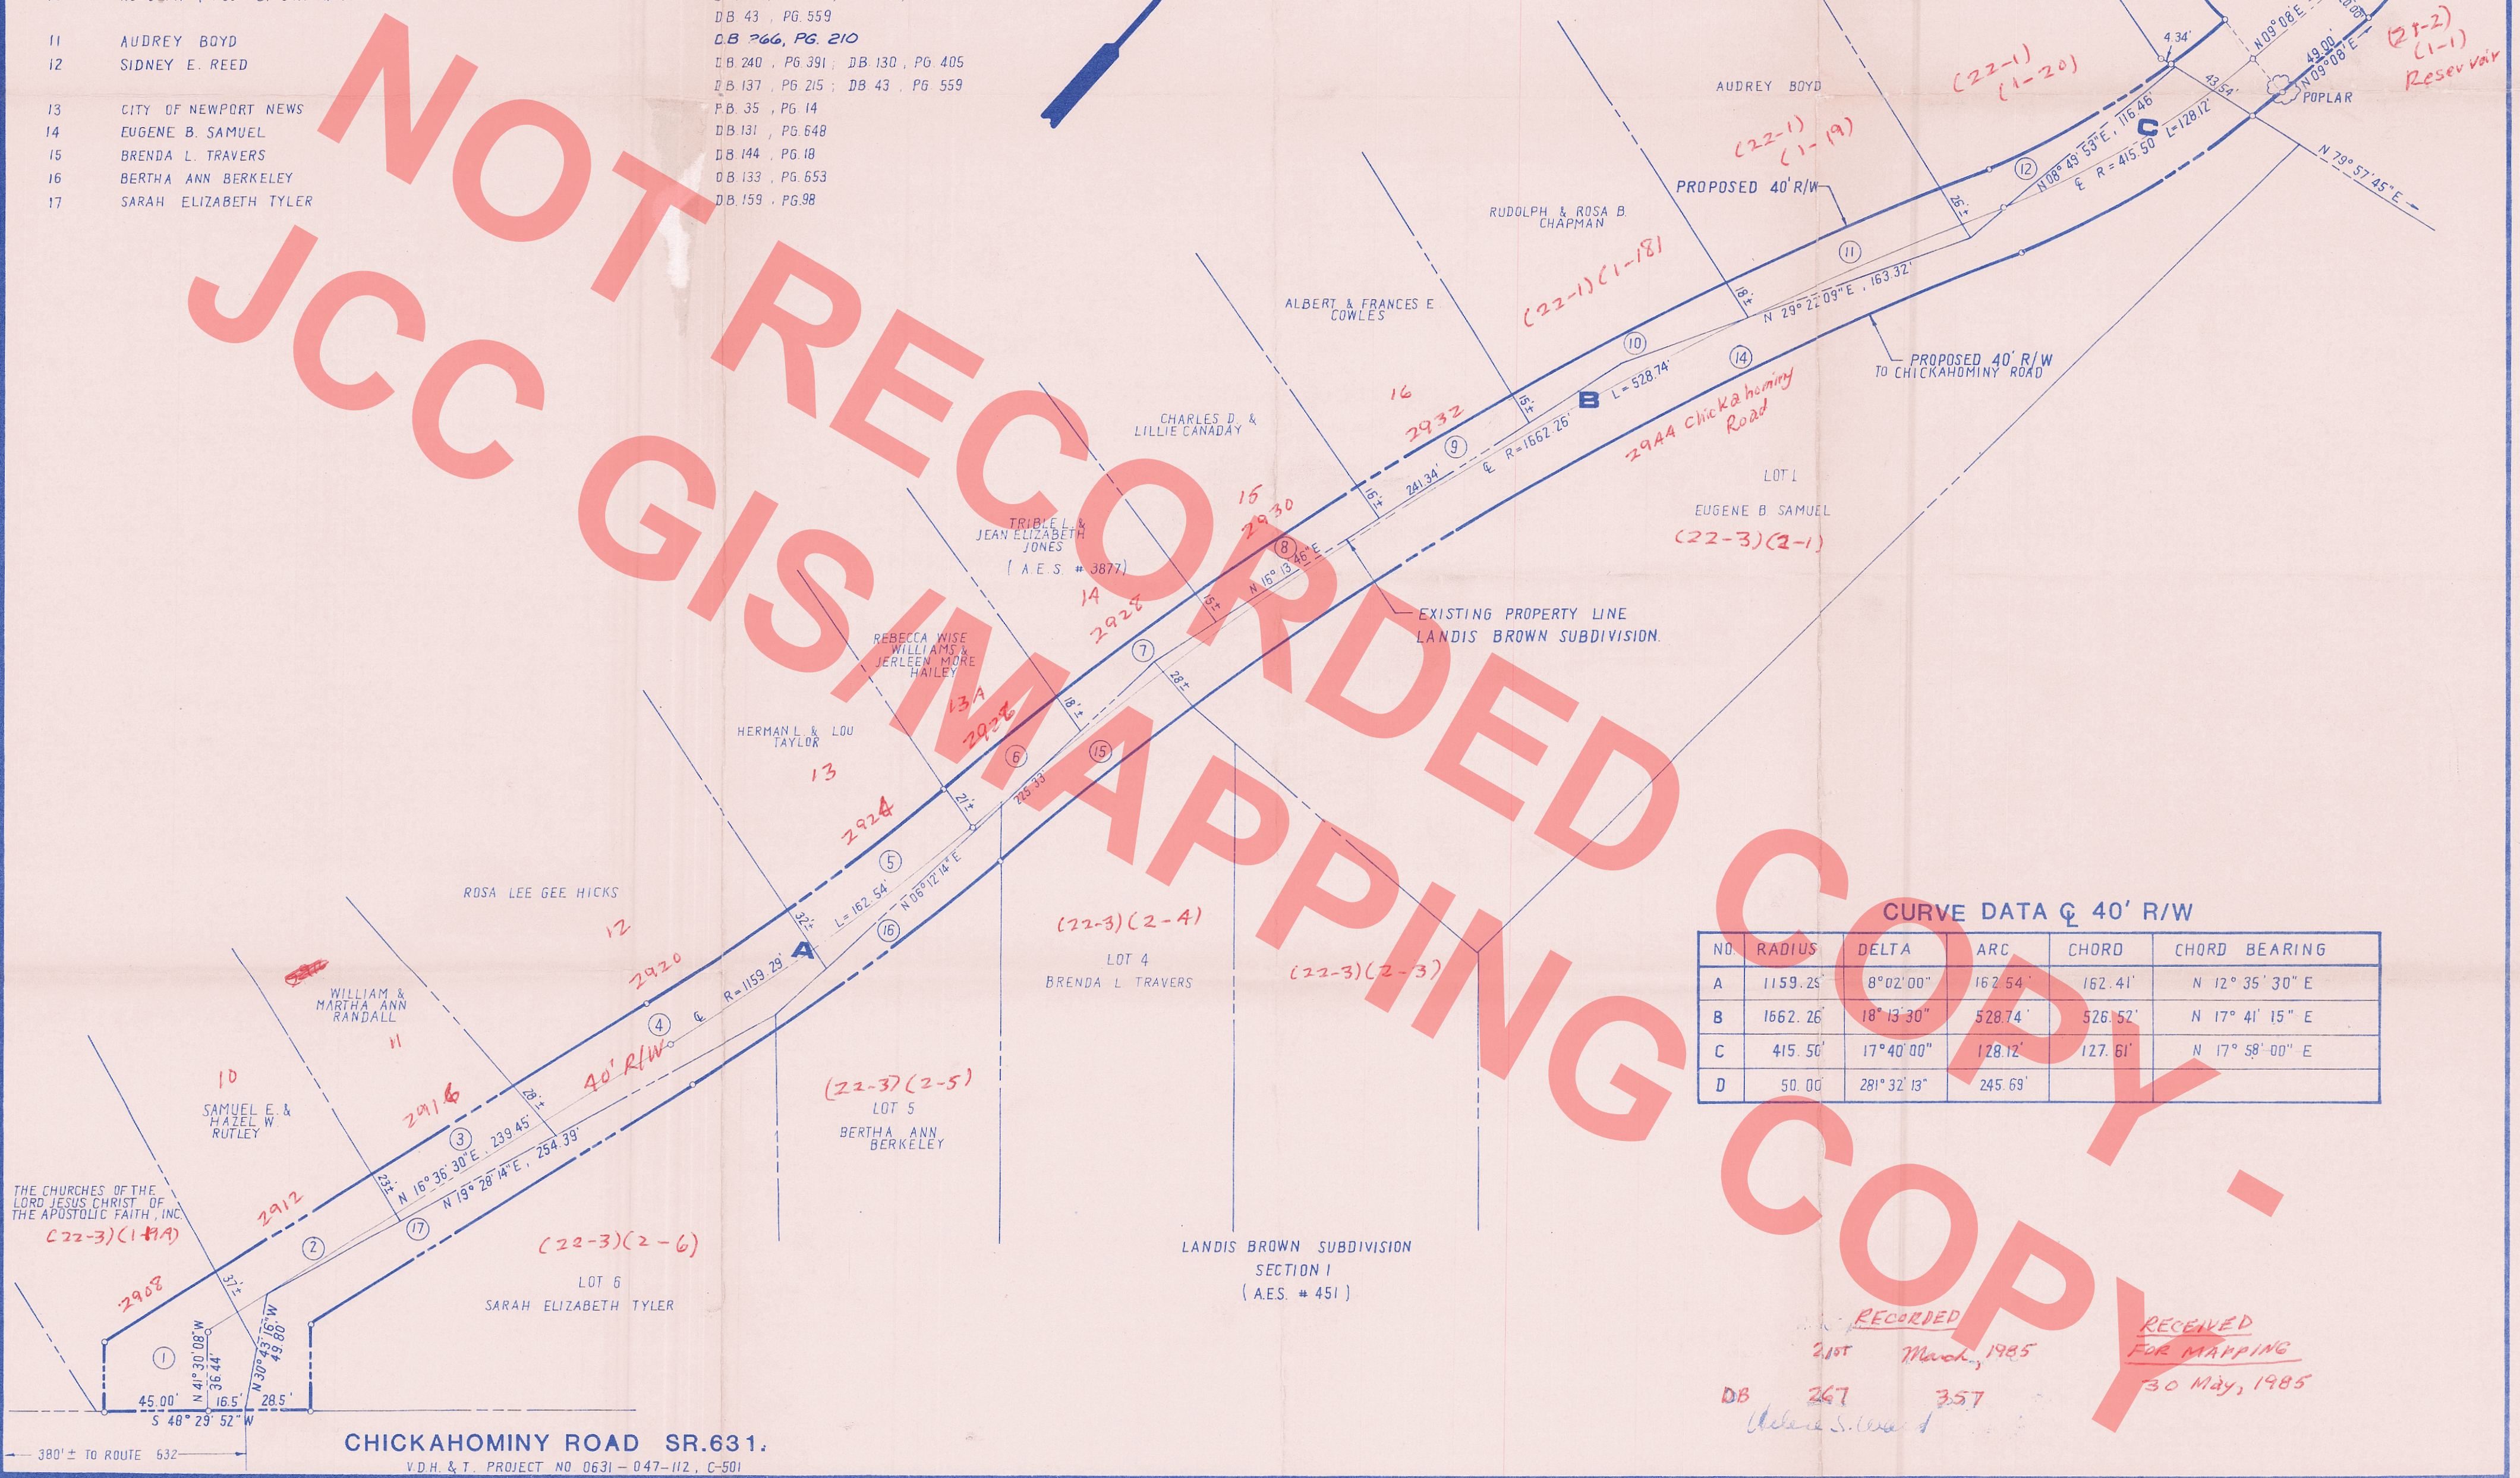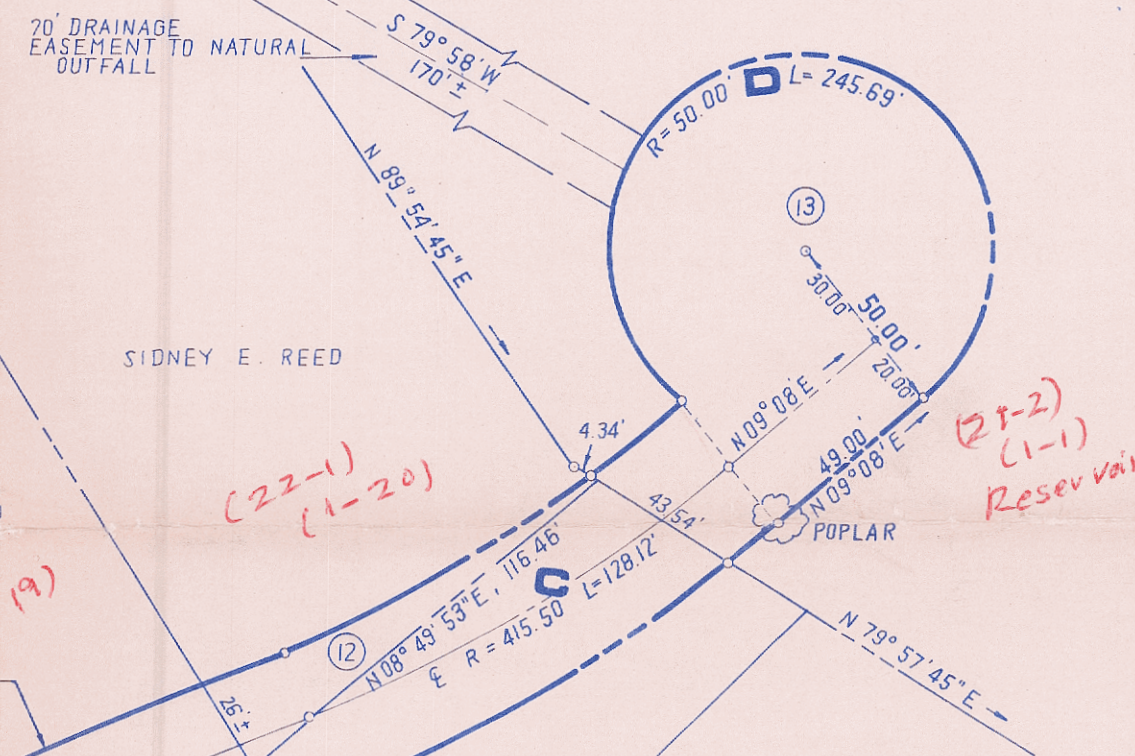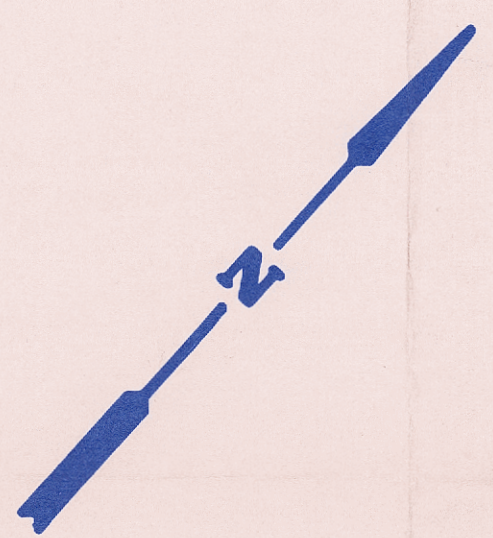

CURVE DATA @ 40' R/W

NO.	RADIUS	DELTA	ARC	CHORD	CHORD BEARING
A	1159.25'	8°02'00"	162.54'	162.41'	N 12° 35' 30" E
B	1662.26'	18° 13' 30"	528.74'	526.52'	N 17° 41' 15" E
C	415.50'	17° 40' 00"	128.12'	127.61'	N 17° 58' 00" E
D	50.00'	281° 32' 13"	245.69'		

RECORDED
21ST March, 1985

RECEIVED
FOR MAPPING
30 May, 1985

DB 267 357
Charles S. Ward



AES, a professional corporation
1761 Jamestown Road, Williamsburg, Va. 23185
804-253-0040
Architecture, Engineering, Surveying, Planning

CHICKAHOMINY CHURCH ROAD
PLAT FOR ACQUISITION OF RIGHT OF WAY.
JAMES CITY COUNTY VIRGINIA



No.	DATE	REVISION / COMMENT / NOTE	BY

Designed WLM	Drawn B.B.
Scale 1" = 50'	Date 2/3/85
Project No. 5430-2	
Drawing No. 1	