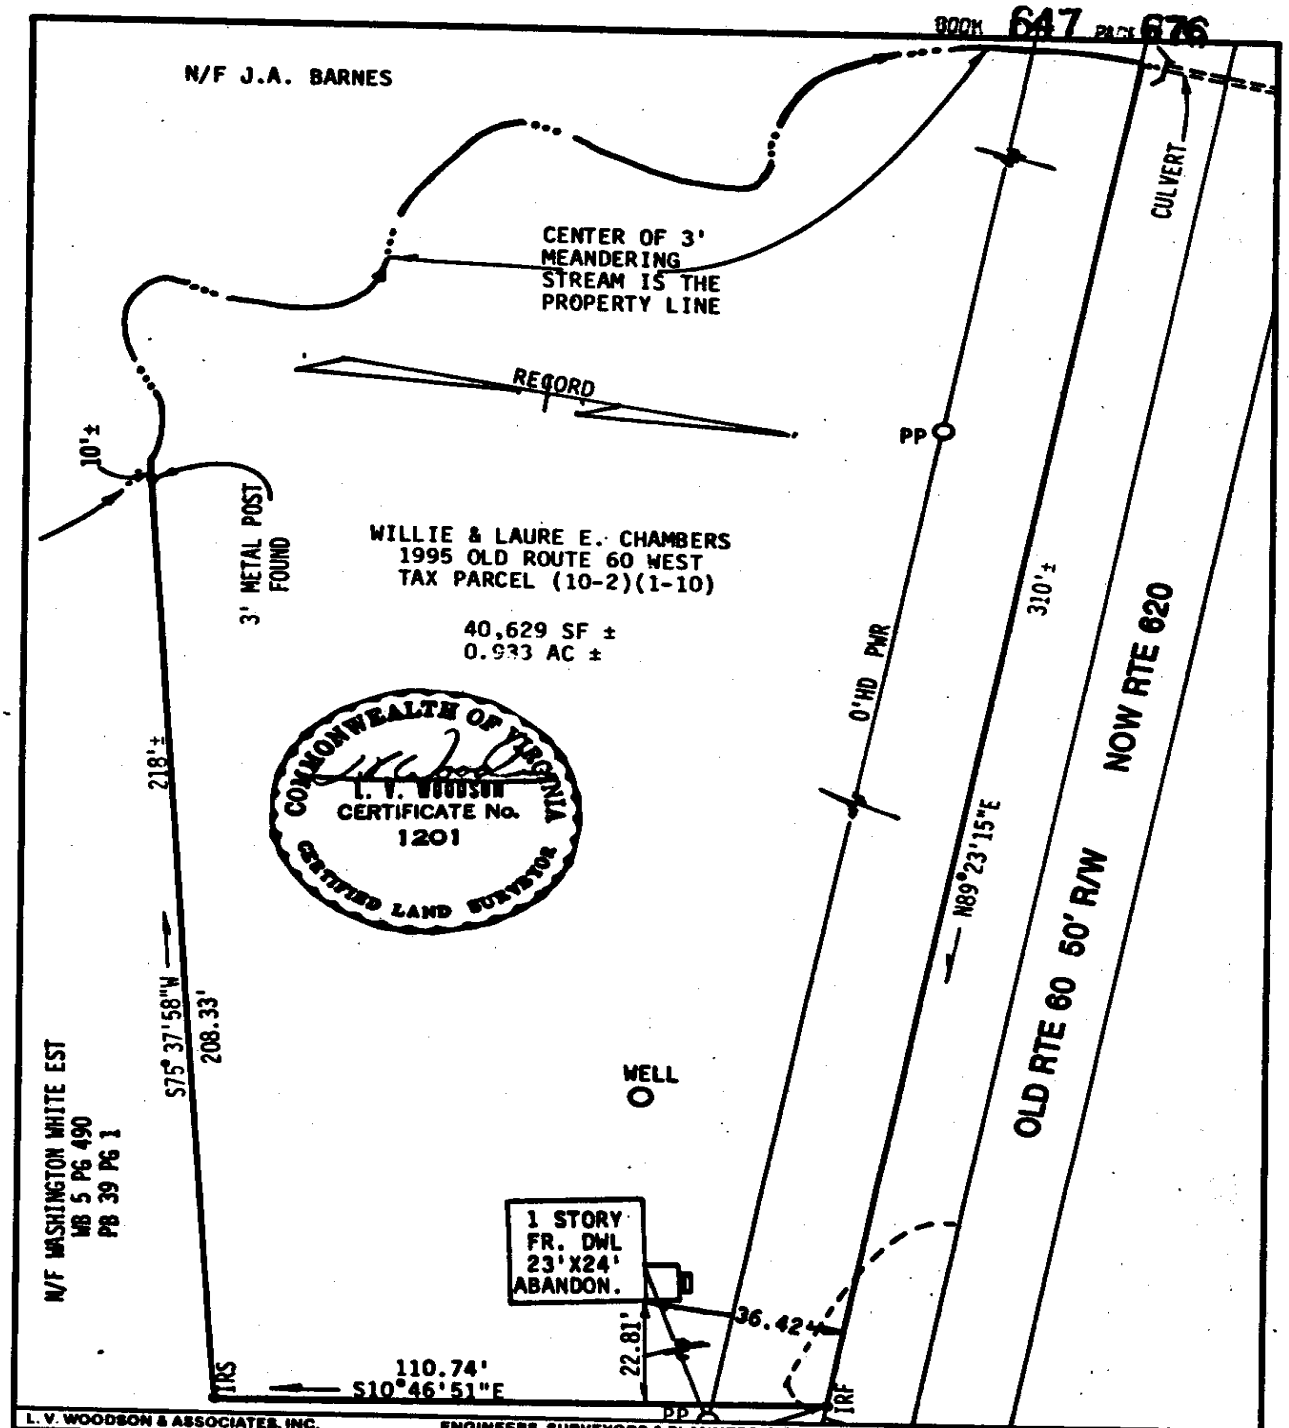

L. V. WOODSON & ASSOCIATES, INC. ENGINEERS, SURVEYORS & PLANNERS, P.O. BOX 613 WILLIAMSBURG, VIRGINIA 23185

LEGEND O = IP = IRON PIN, ⊡ = MON = MONUMENT, — = PROPERTY LINE, —·— = CENTERLINE, —··— = EASEMENT LINE

A SURVEY FOR CONVEYANCE TO: WALTER G. & BESSIE P. SCOTT
AC & IMPROVEMENTS, PART OF THE WASHINGTON WHITE ESTATE
LYING IN JAMES CITY COUNTY, VA.

SCALE: 1"=30'	REF: DB 57/412	DATE: JUNE 20, 1988	AREA: 0.933 AC ±

JO A4058