



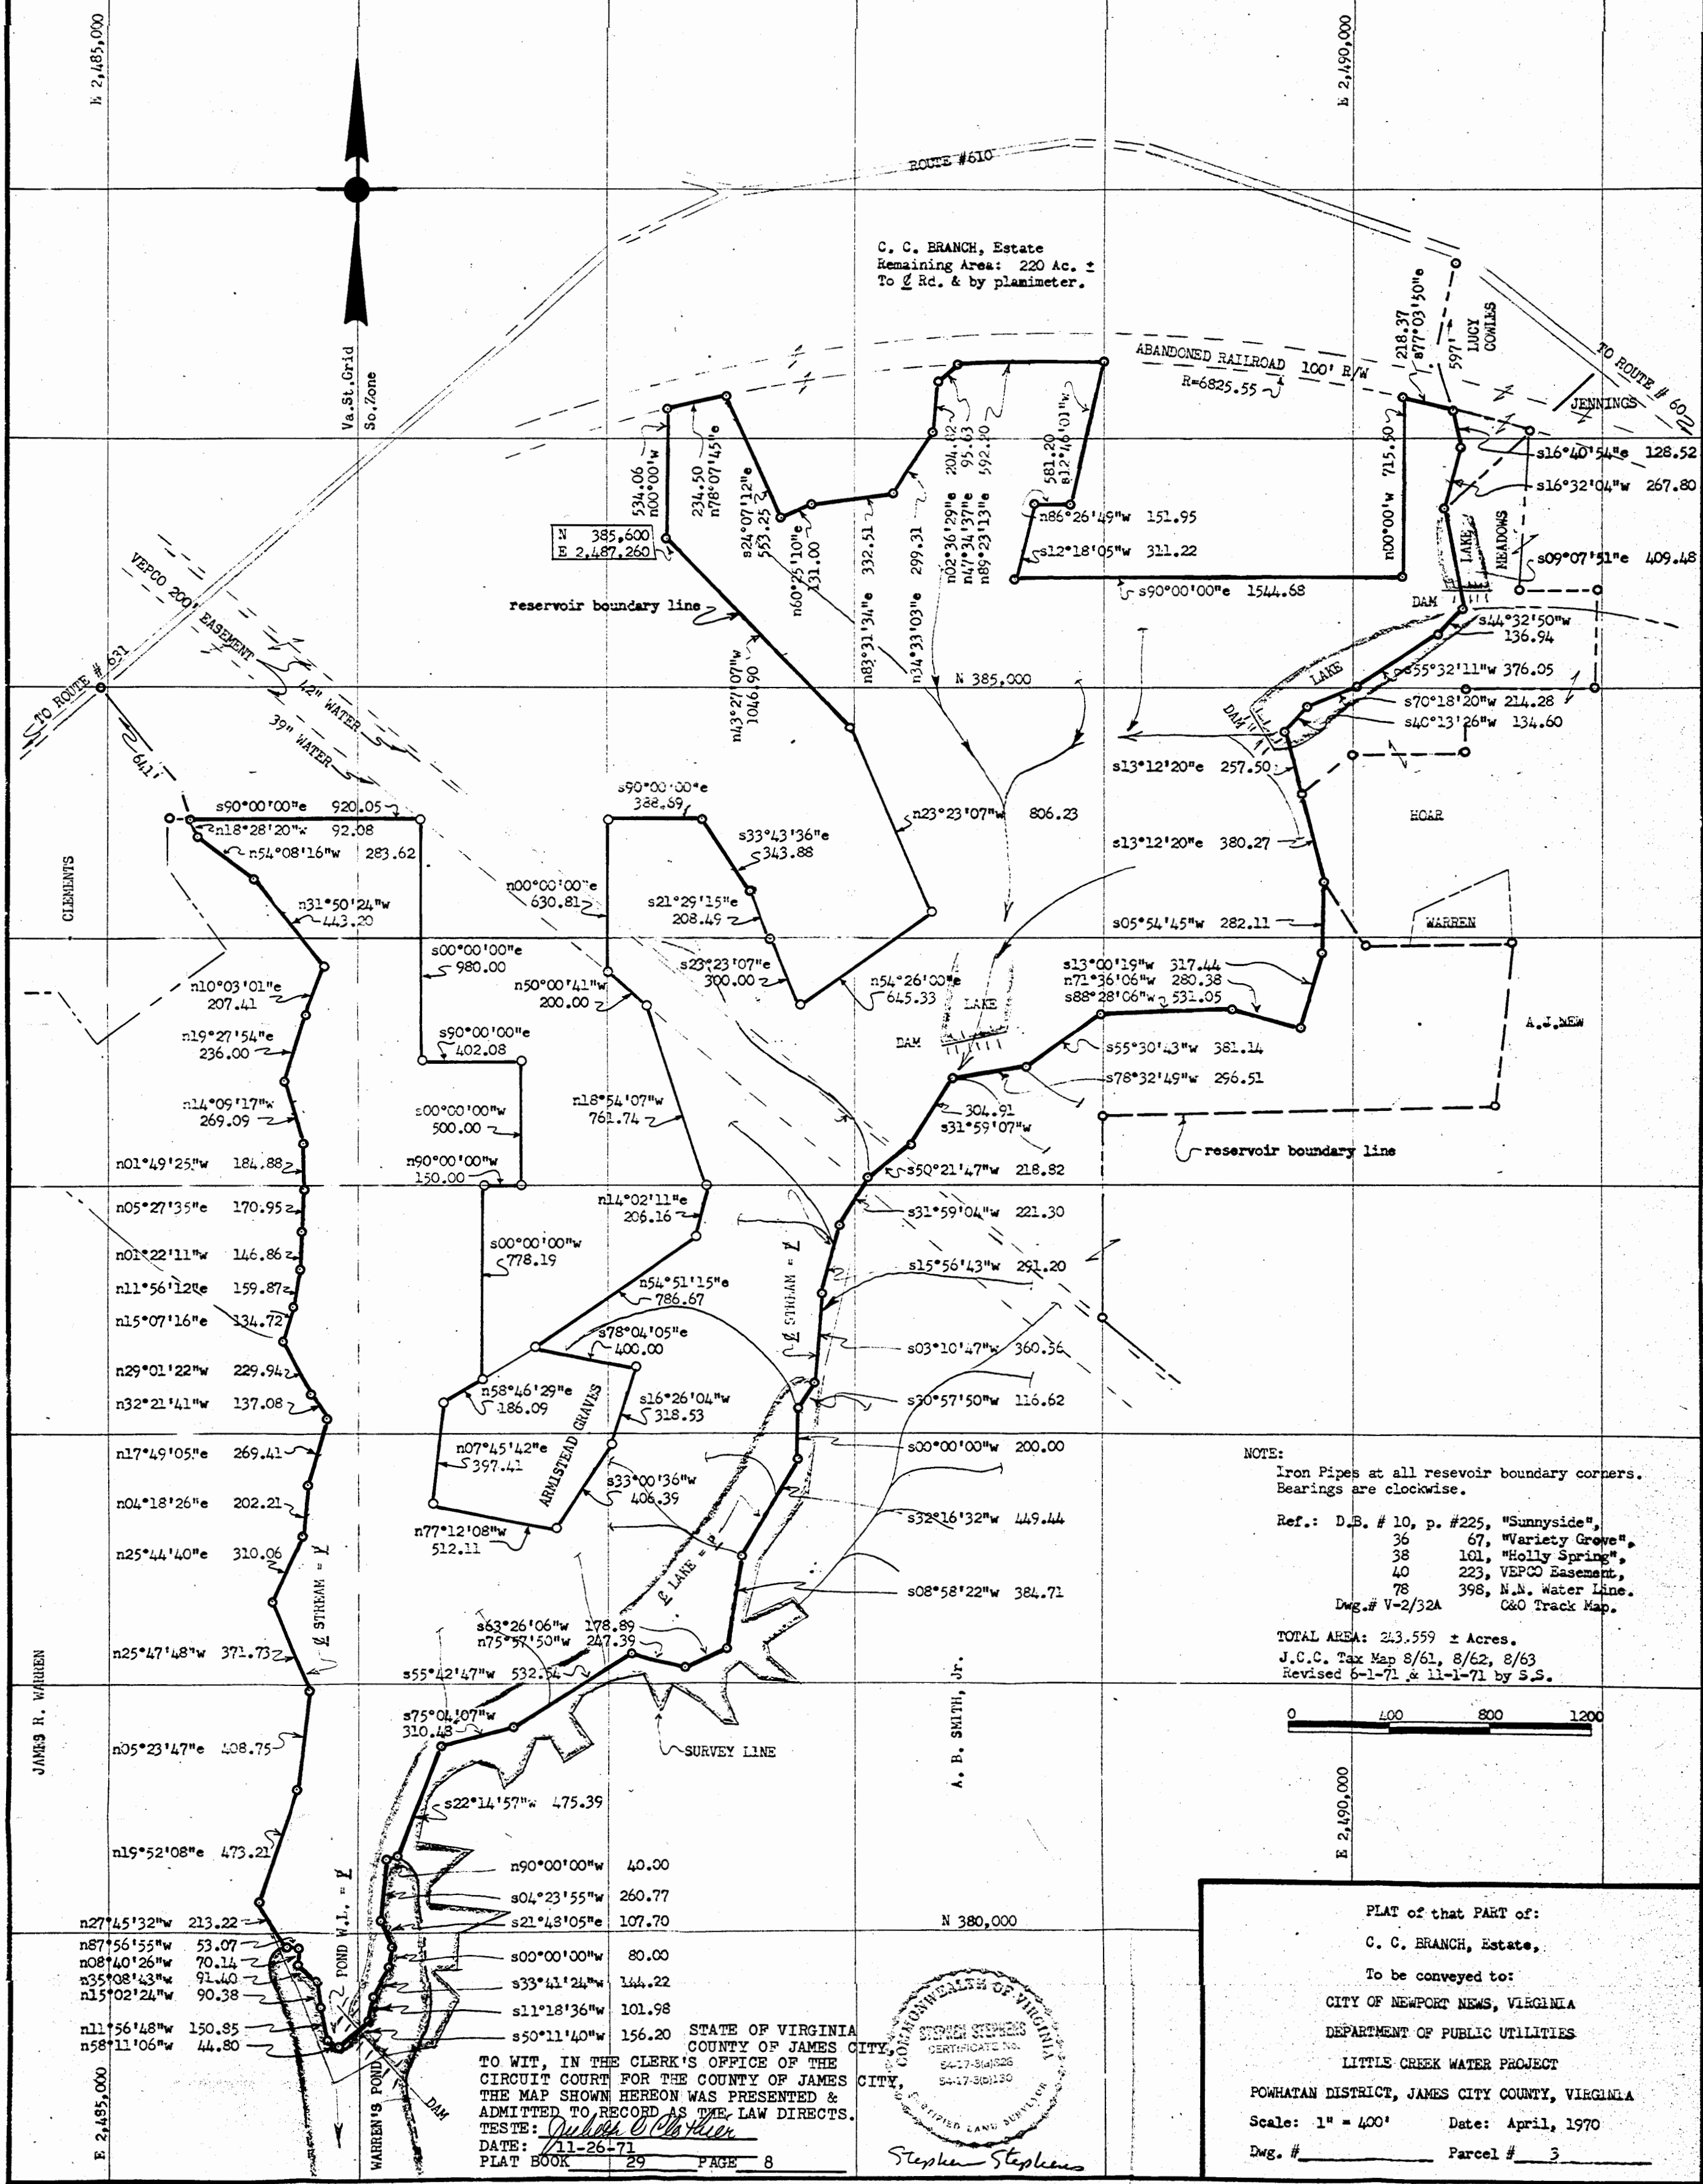

NOTE:
Iron Pipes at all resevoir boundary corners.
Bearings are clockwise.
Ref.: D.B. # 10, p. #225, "Sunnyside",
36 67, "Variety Grove",
38 101, "Holly Spring",
40 223, VEPCO Easement,
78 398, N.W. Water Line.
Dwg.# V-2/32A C&O Track Map.
TOTAL AREA: 243.559 ± Acres.
J.C.C. Tax Map 8/61, 8/62, 8/63
Revised 6-1-71 & 11-1-71 by S.S.

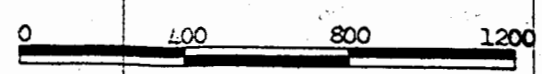

TO WIT, IN THE CLERK'S OFFICE OF THE
CIRCUIT COURT FOR THE COUNTY OF JAMES CITY,
THE MAP SHOWN HEREON WAS PRESENTED &
ADMITTED TO RECORD AS THE LAW DIRECTS.
TESTE: *Richard C. Clatter*
DATE: 11-26-71
PLAT BOOK 29 PAGE 8



PLAT of that PART of:
C. C. BRANCH, Estate,
To be conveyed to:
CITY OF NEWPORT NEWS, VIRGINIA
DEPARTMENT OF PUBLIC UTILITIES
LITTLE CREEK WATER PROJECT
POWHATAN DISTRICT, JAMES CITY COUNTY, VIRGINIA
Scale: 1" = 400' Date: April, 1970
Dwg. # Parcel # 3

Recorded 12/16/71
See
DB 134 Page 377

N378,000

VA ST GRID
SOUTH ZONE

reservoir boundary line



LEMCO MEEKINS

THOMAS
MEEKINS

JUNIOUS
GRAVES

REED

ASHLOCK

LANDIS
BROWN

CARY

ROUTE 631

40' R/W

To Toano, Rte. 60

PLAT of that PART of the PROPERTY of:
JUNIOUS GRAVES

To be conveyed to:

CITY OF NEWPORT NEWS, VIRGINIA

DEPARTMENT OF PUBLIC UTILITIES

LITTLE CREEK WATER PROJECT

POWHATAN DISTRICT, JAMES CITY COUNTY, VIRGINIA

Scale: 1" = 200'

Date: January, 1971

Dwg. #

Parcel # 65

NOTE:

Iron pipes at all reservoir boundary corners except as noted.

Bearings are clockwise.

Ref.: D.B. #13, p. 278


U.S.C. Tax Map 14/6

Area: 10.70980 Acres

-Revised 2-28-71 by S. S.-



Recorded 12/16/71
See
DB 134 P 377

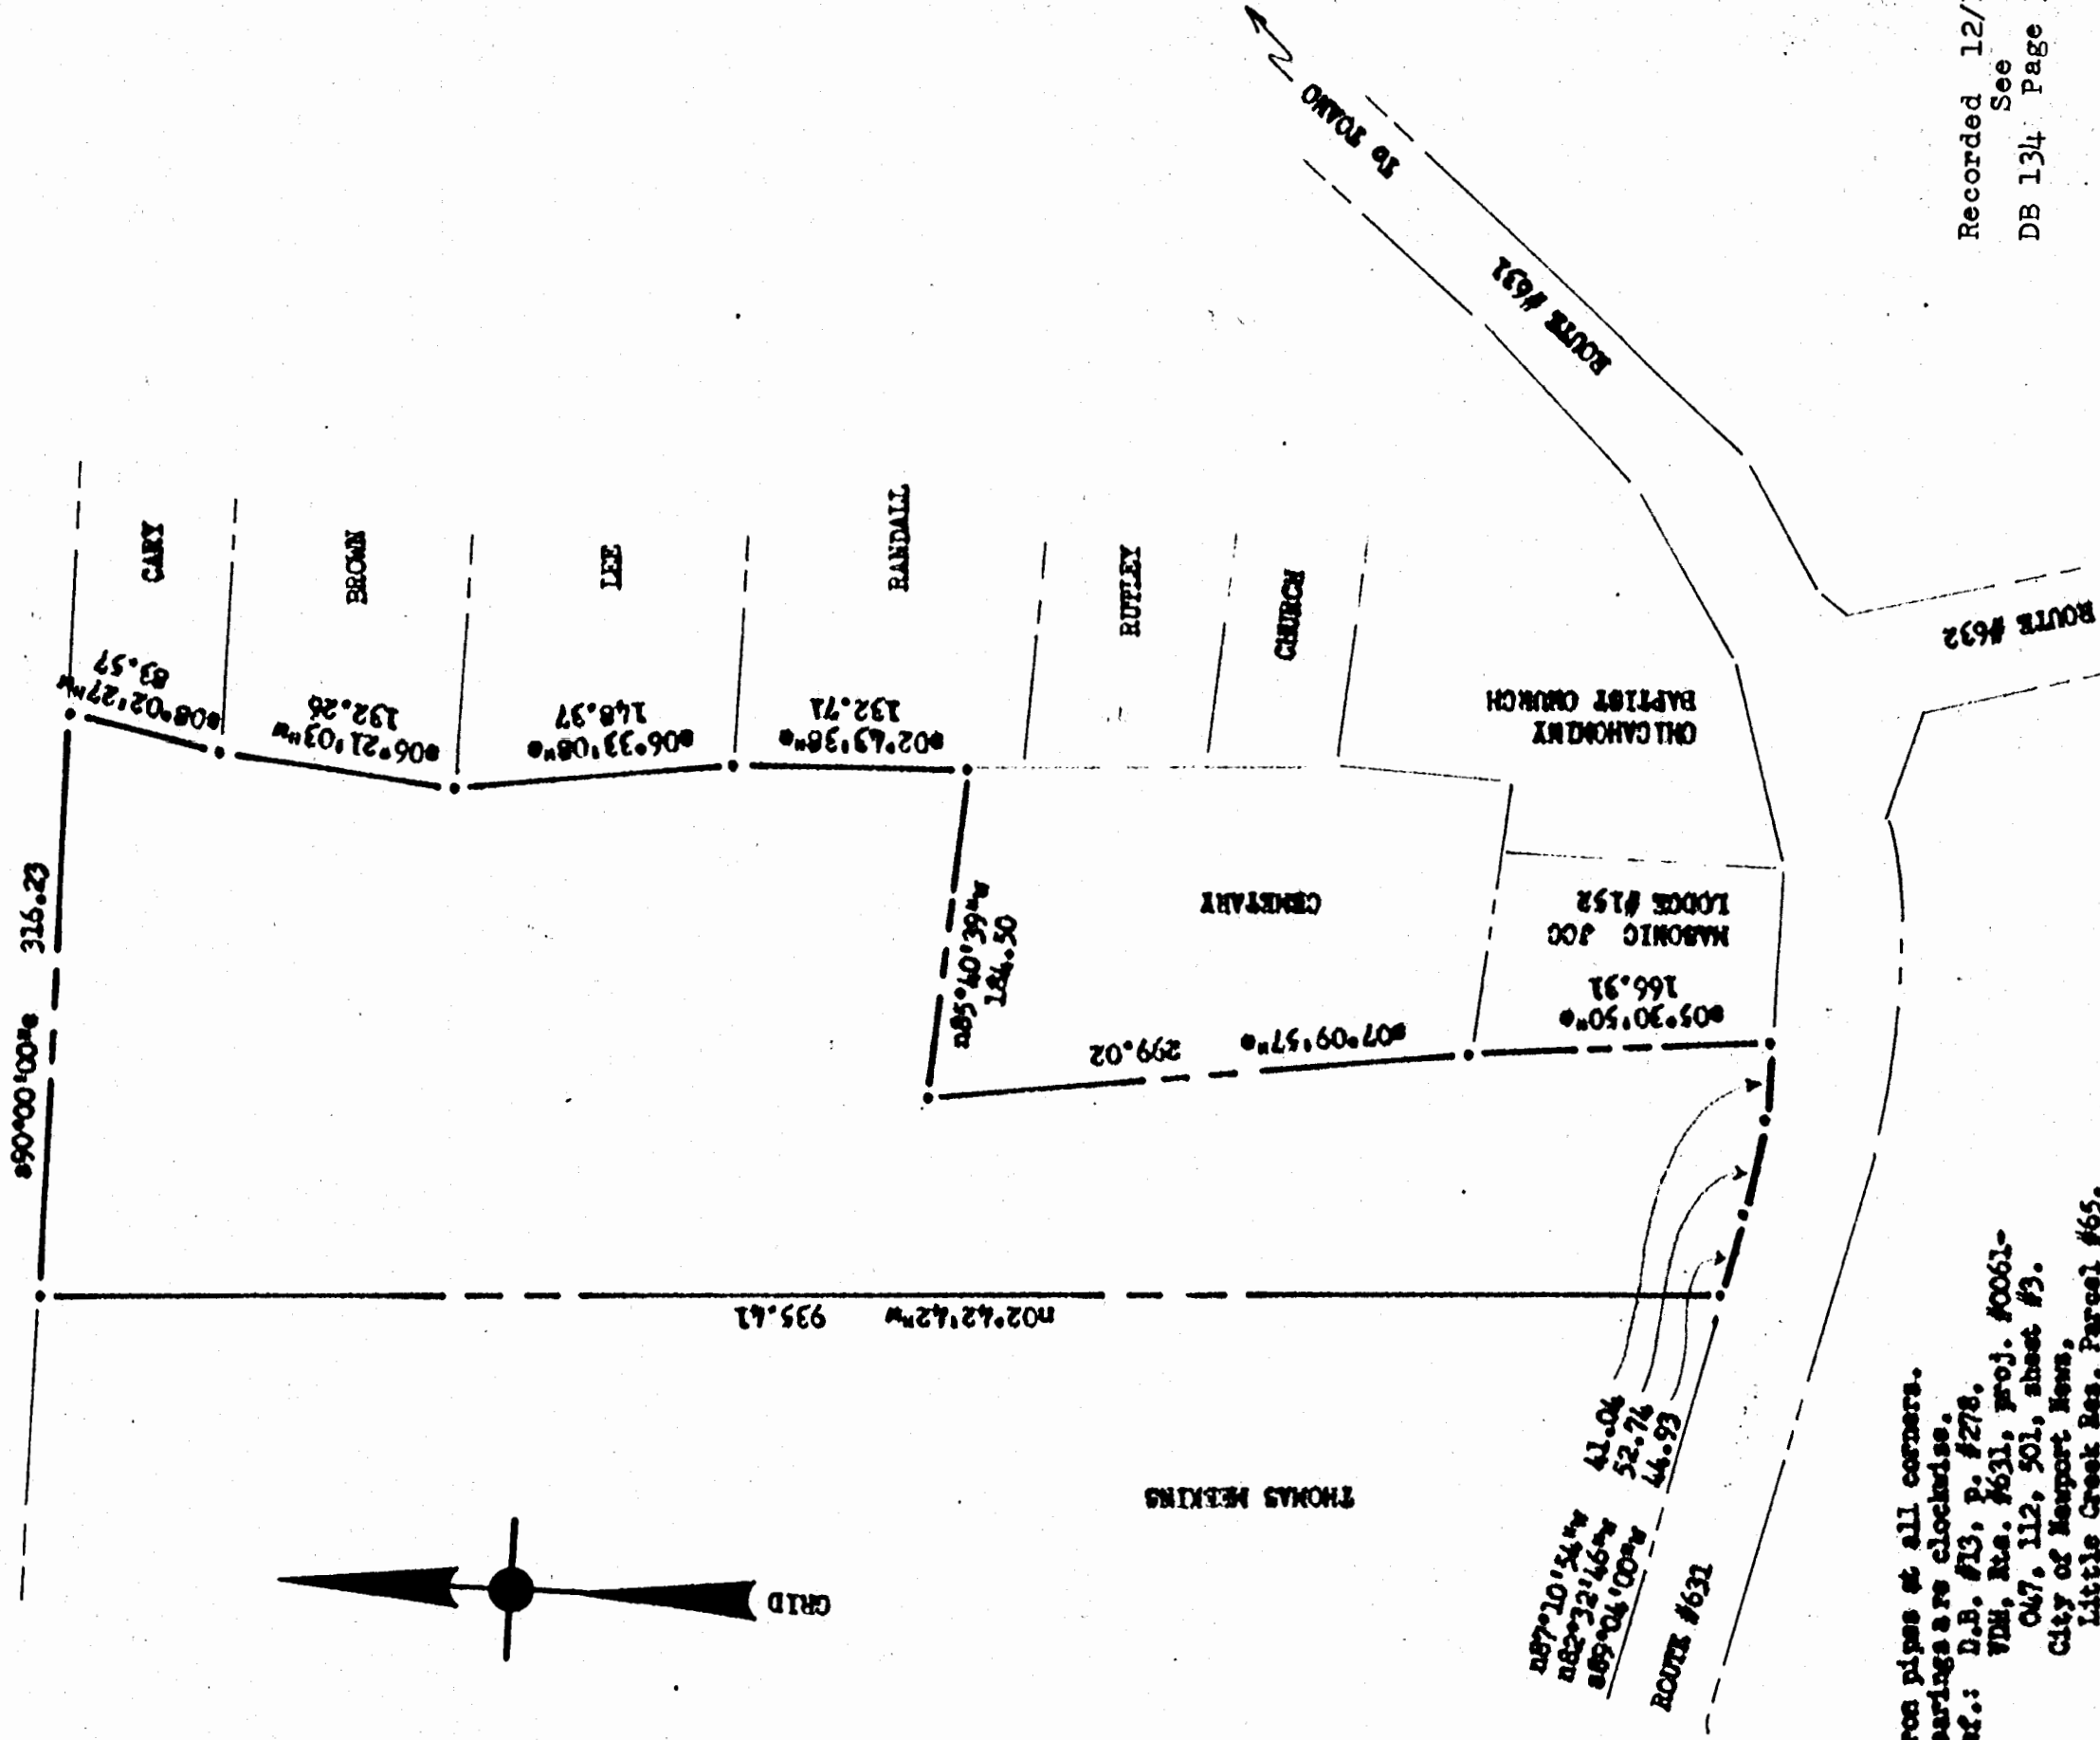

NOTE: Iron pipes at all corners.
 Bearings are clockwise.
 Ref.: D.B. #13, p. #278.
 V.M. Ass. #631, Proj. #0061-
 047, 112, 501, sheet #3.
 City of Newport News,
 Little Creek Res. Parcel #65.
 AREA: 4.540 Acres.

Recorded 12/16/71
 See
 DB 134 Page 377

PLAT of:


PROPERTY of:

JULIUS GRANT


Scale: 1" = 100'

July 1971


POWhatan DISTRICT, JAMES CITY COUNTY, VIRGINIA

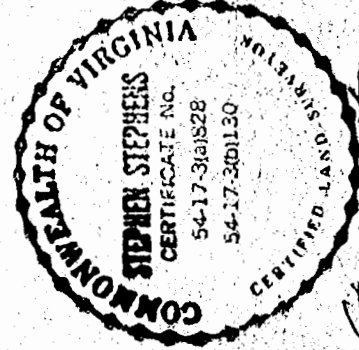

Stephen Stephens


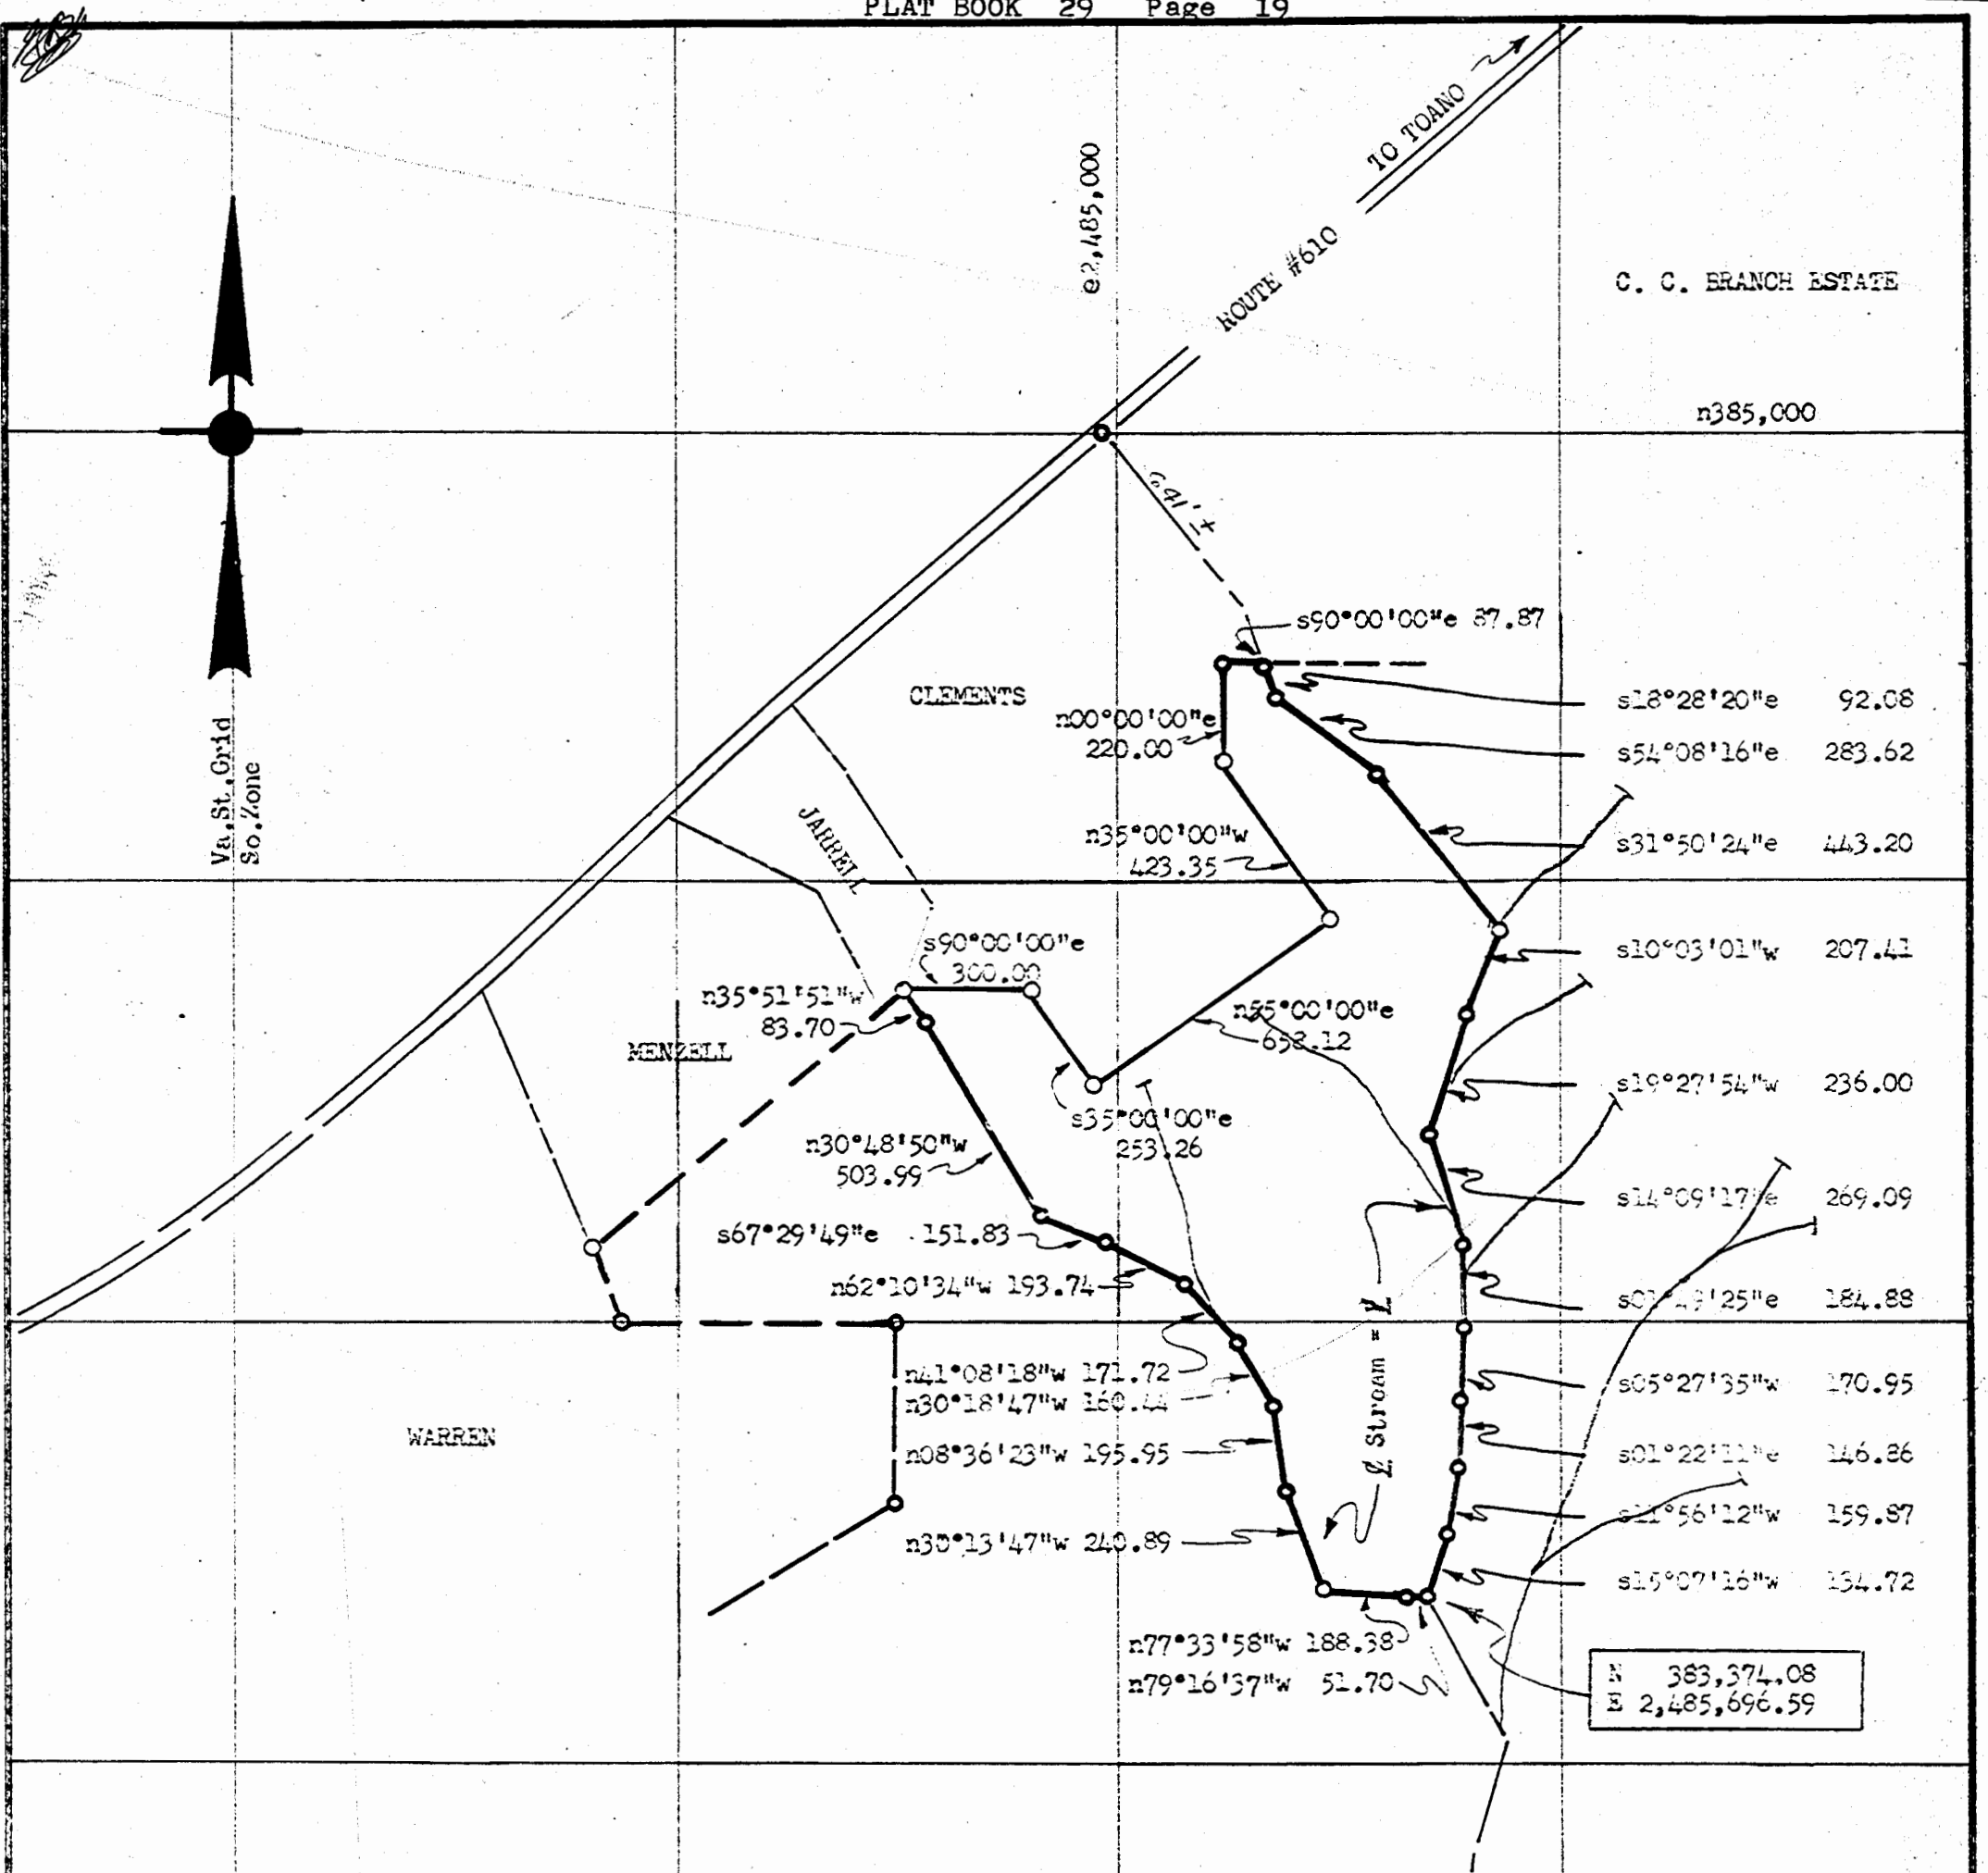


NOTE:
 Iron Pipes at all resevoir boundary corners.
 Bearings are clockwise.
 Ref.: D.B. #104, p.#111
 P.B.#27, p.#9
 J.C.C. Tax Map 8/60
 -Revised 6-1-71 by S. S.-
 AREA: 26.346 Acres.

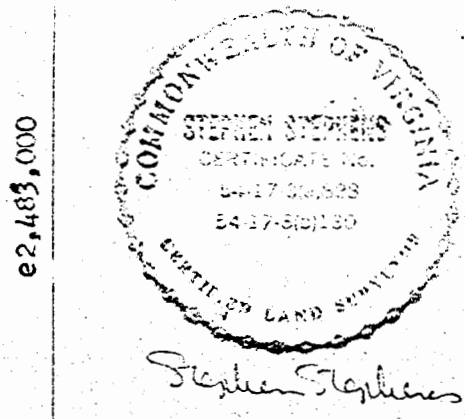


Recorded 1/20/72
 See
 DB 134 Page 790

PLAT of that PART of PROPERTY of:
 STEPHEN C. & ELIZABETH Q. CLEMENTS
 To be conveyed to:
 CITY OF NEWPORT NEWS, VIRGINIA
 DEPARTMENT OF PUBLIC UTILITIES
 LITTLE CREEK WATER PROJECT
 POWHATAN DISTRICT, JAMES CITY COUNTY, VIRGINIA
 Scale: 1" = 400' Date: September, 1970
 Dwg. # _____ Parcel # 2

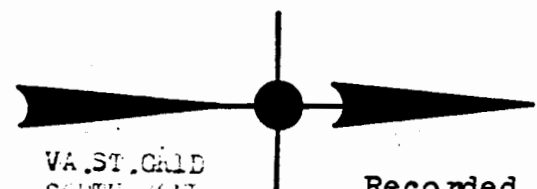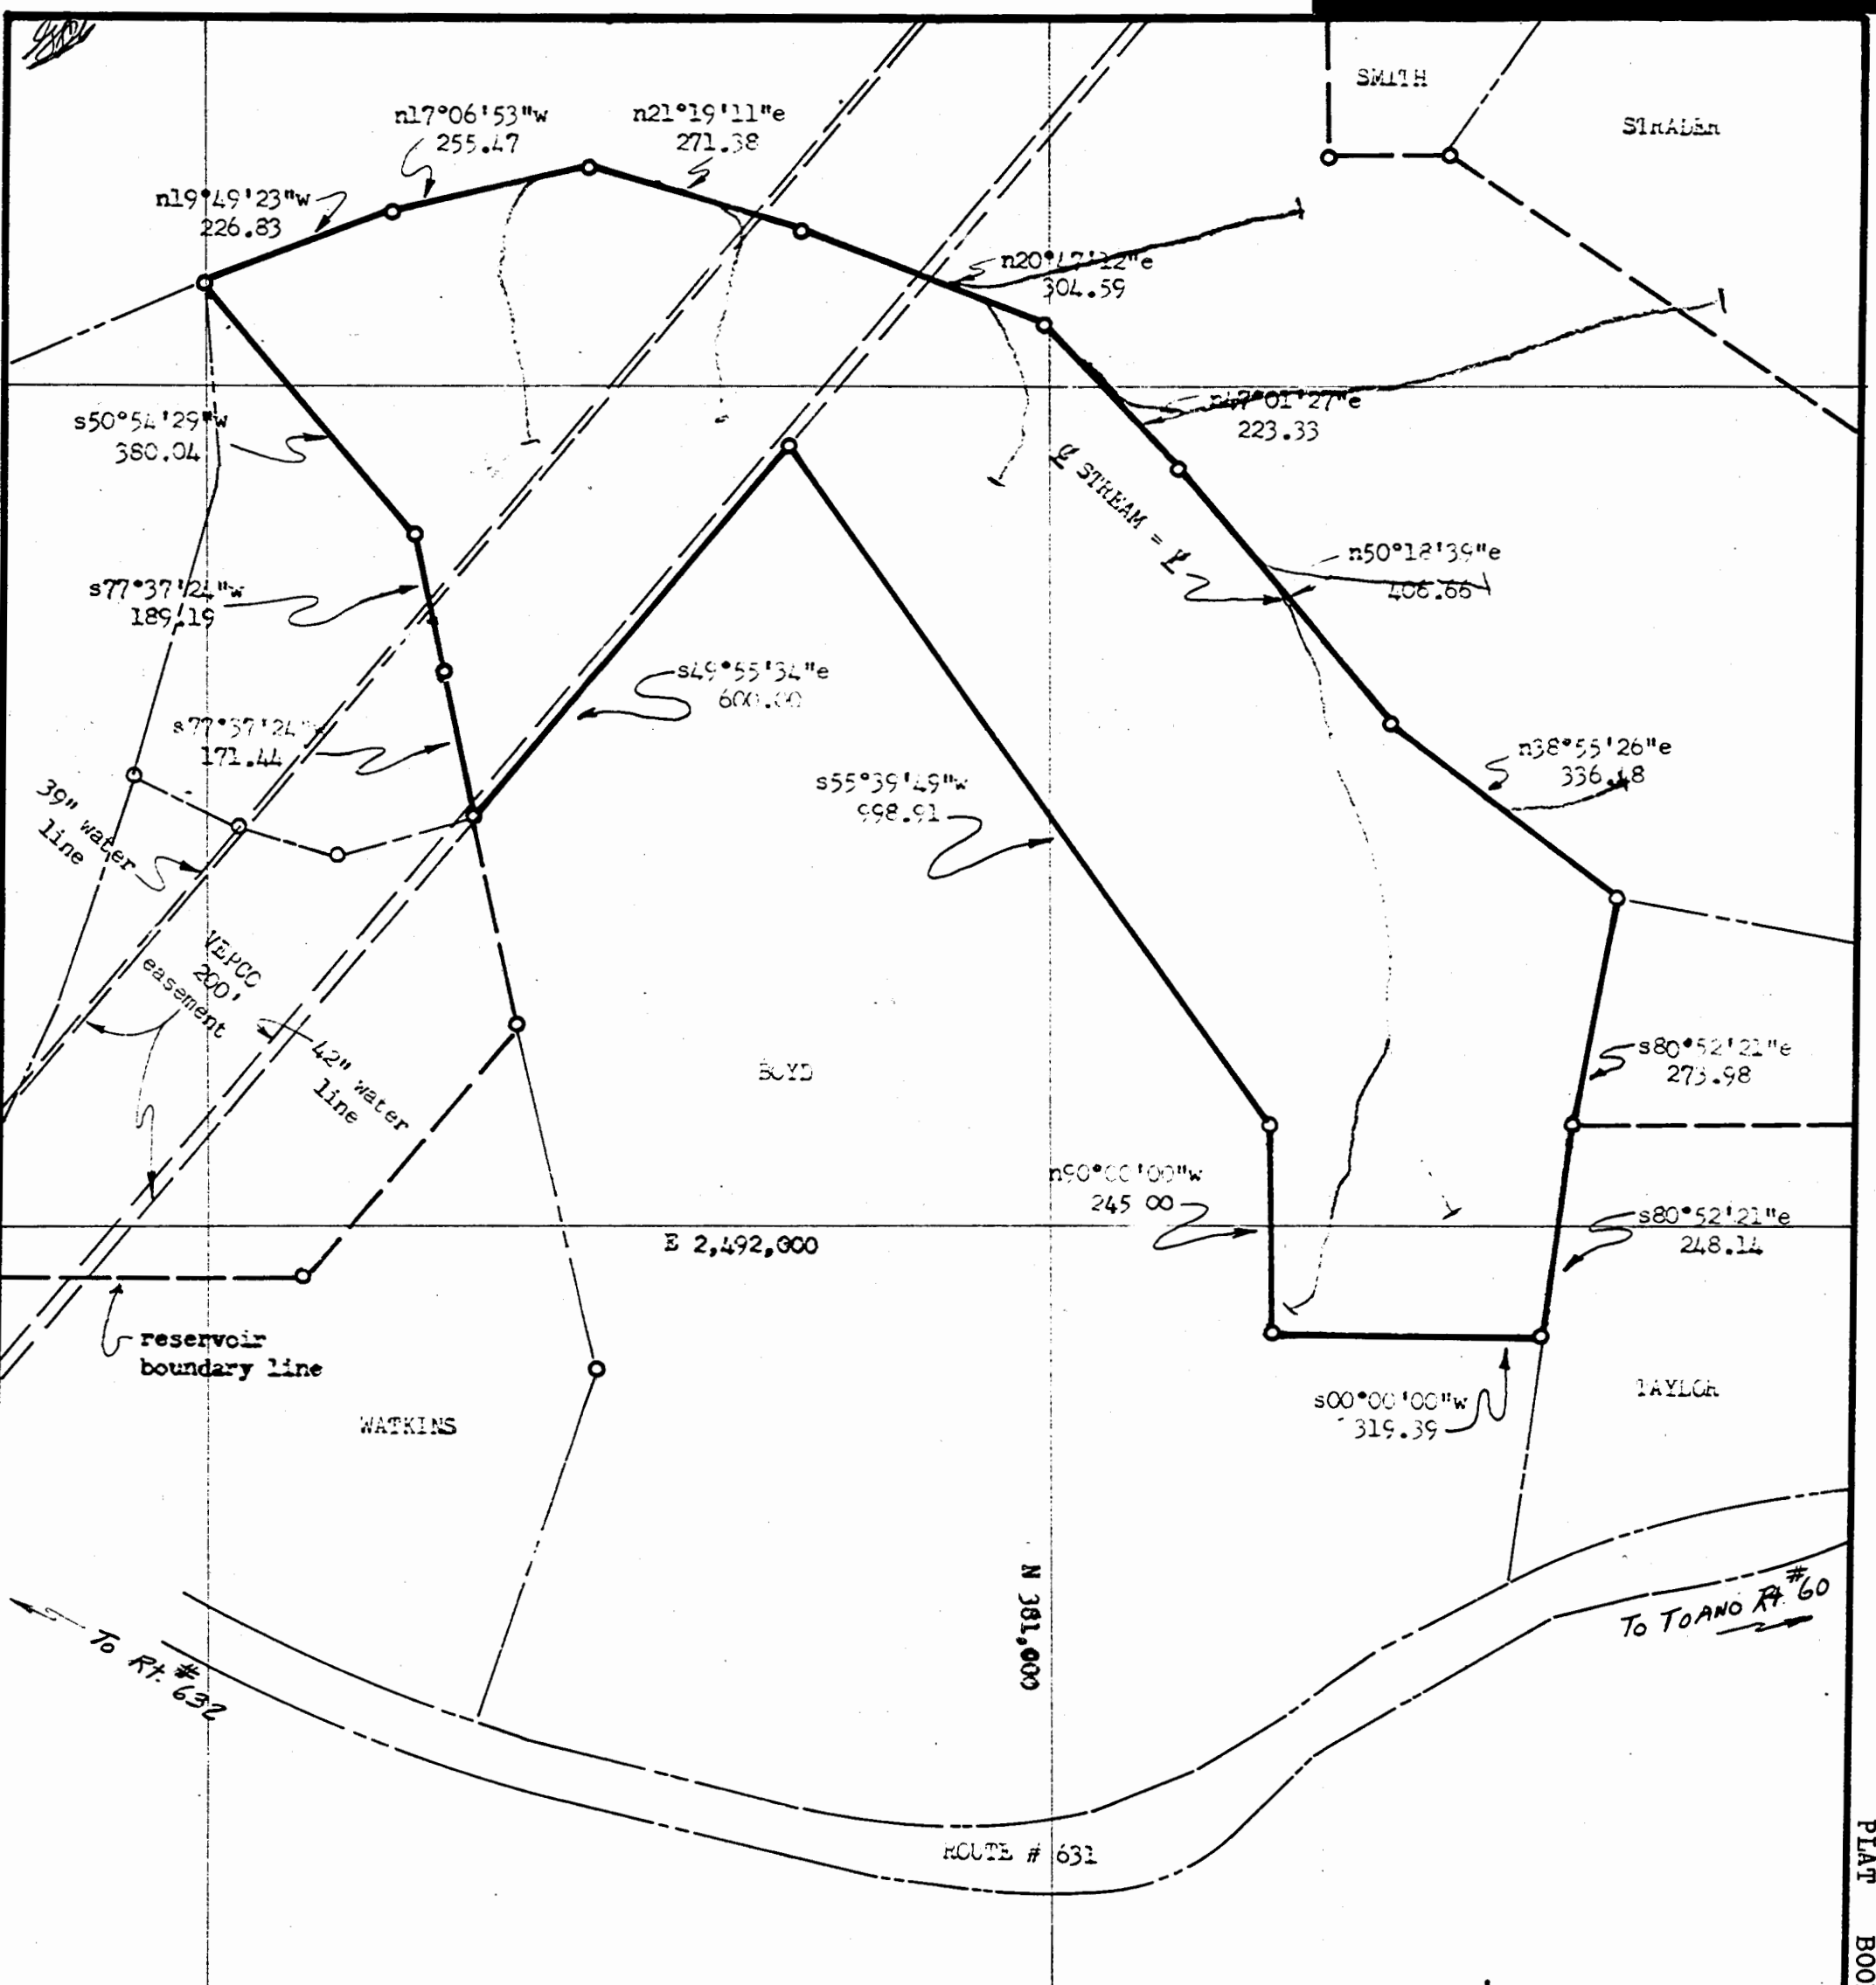


VA. ST. GRID
SOUTH ZONE

Recorded 1/20/72
See
DB 134 Page 792

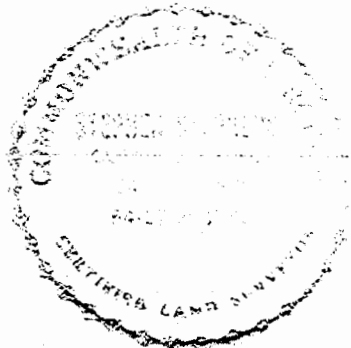


Stephen Stephens

NOTE:
Iron pipes at all resevoir
boundary corners except as
noted.
Bearings are clockwise.
Ref.: J.C.C. Tax Map 14/124
Revised: 6-21-71
Area: 19.130

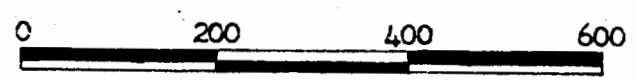

PLAT of that PART of the PROPERTY of:
GLEN & QUEEN V. BOYD
To be conveyed to:
CITY OF NEWPORT NEWS, VIRGINIA
DEPARTMENT OF PUBLIC UTILITIES
LITTLE CREEK WATER PROJECT
POWHEATAN DISTRICT, JAMES CITY COUNTY, VIRGINIA
Scale: 1" = 200' Date: October, 1970
Dwg. # _____ Parcel # 17

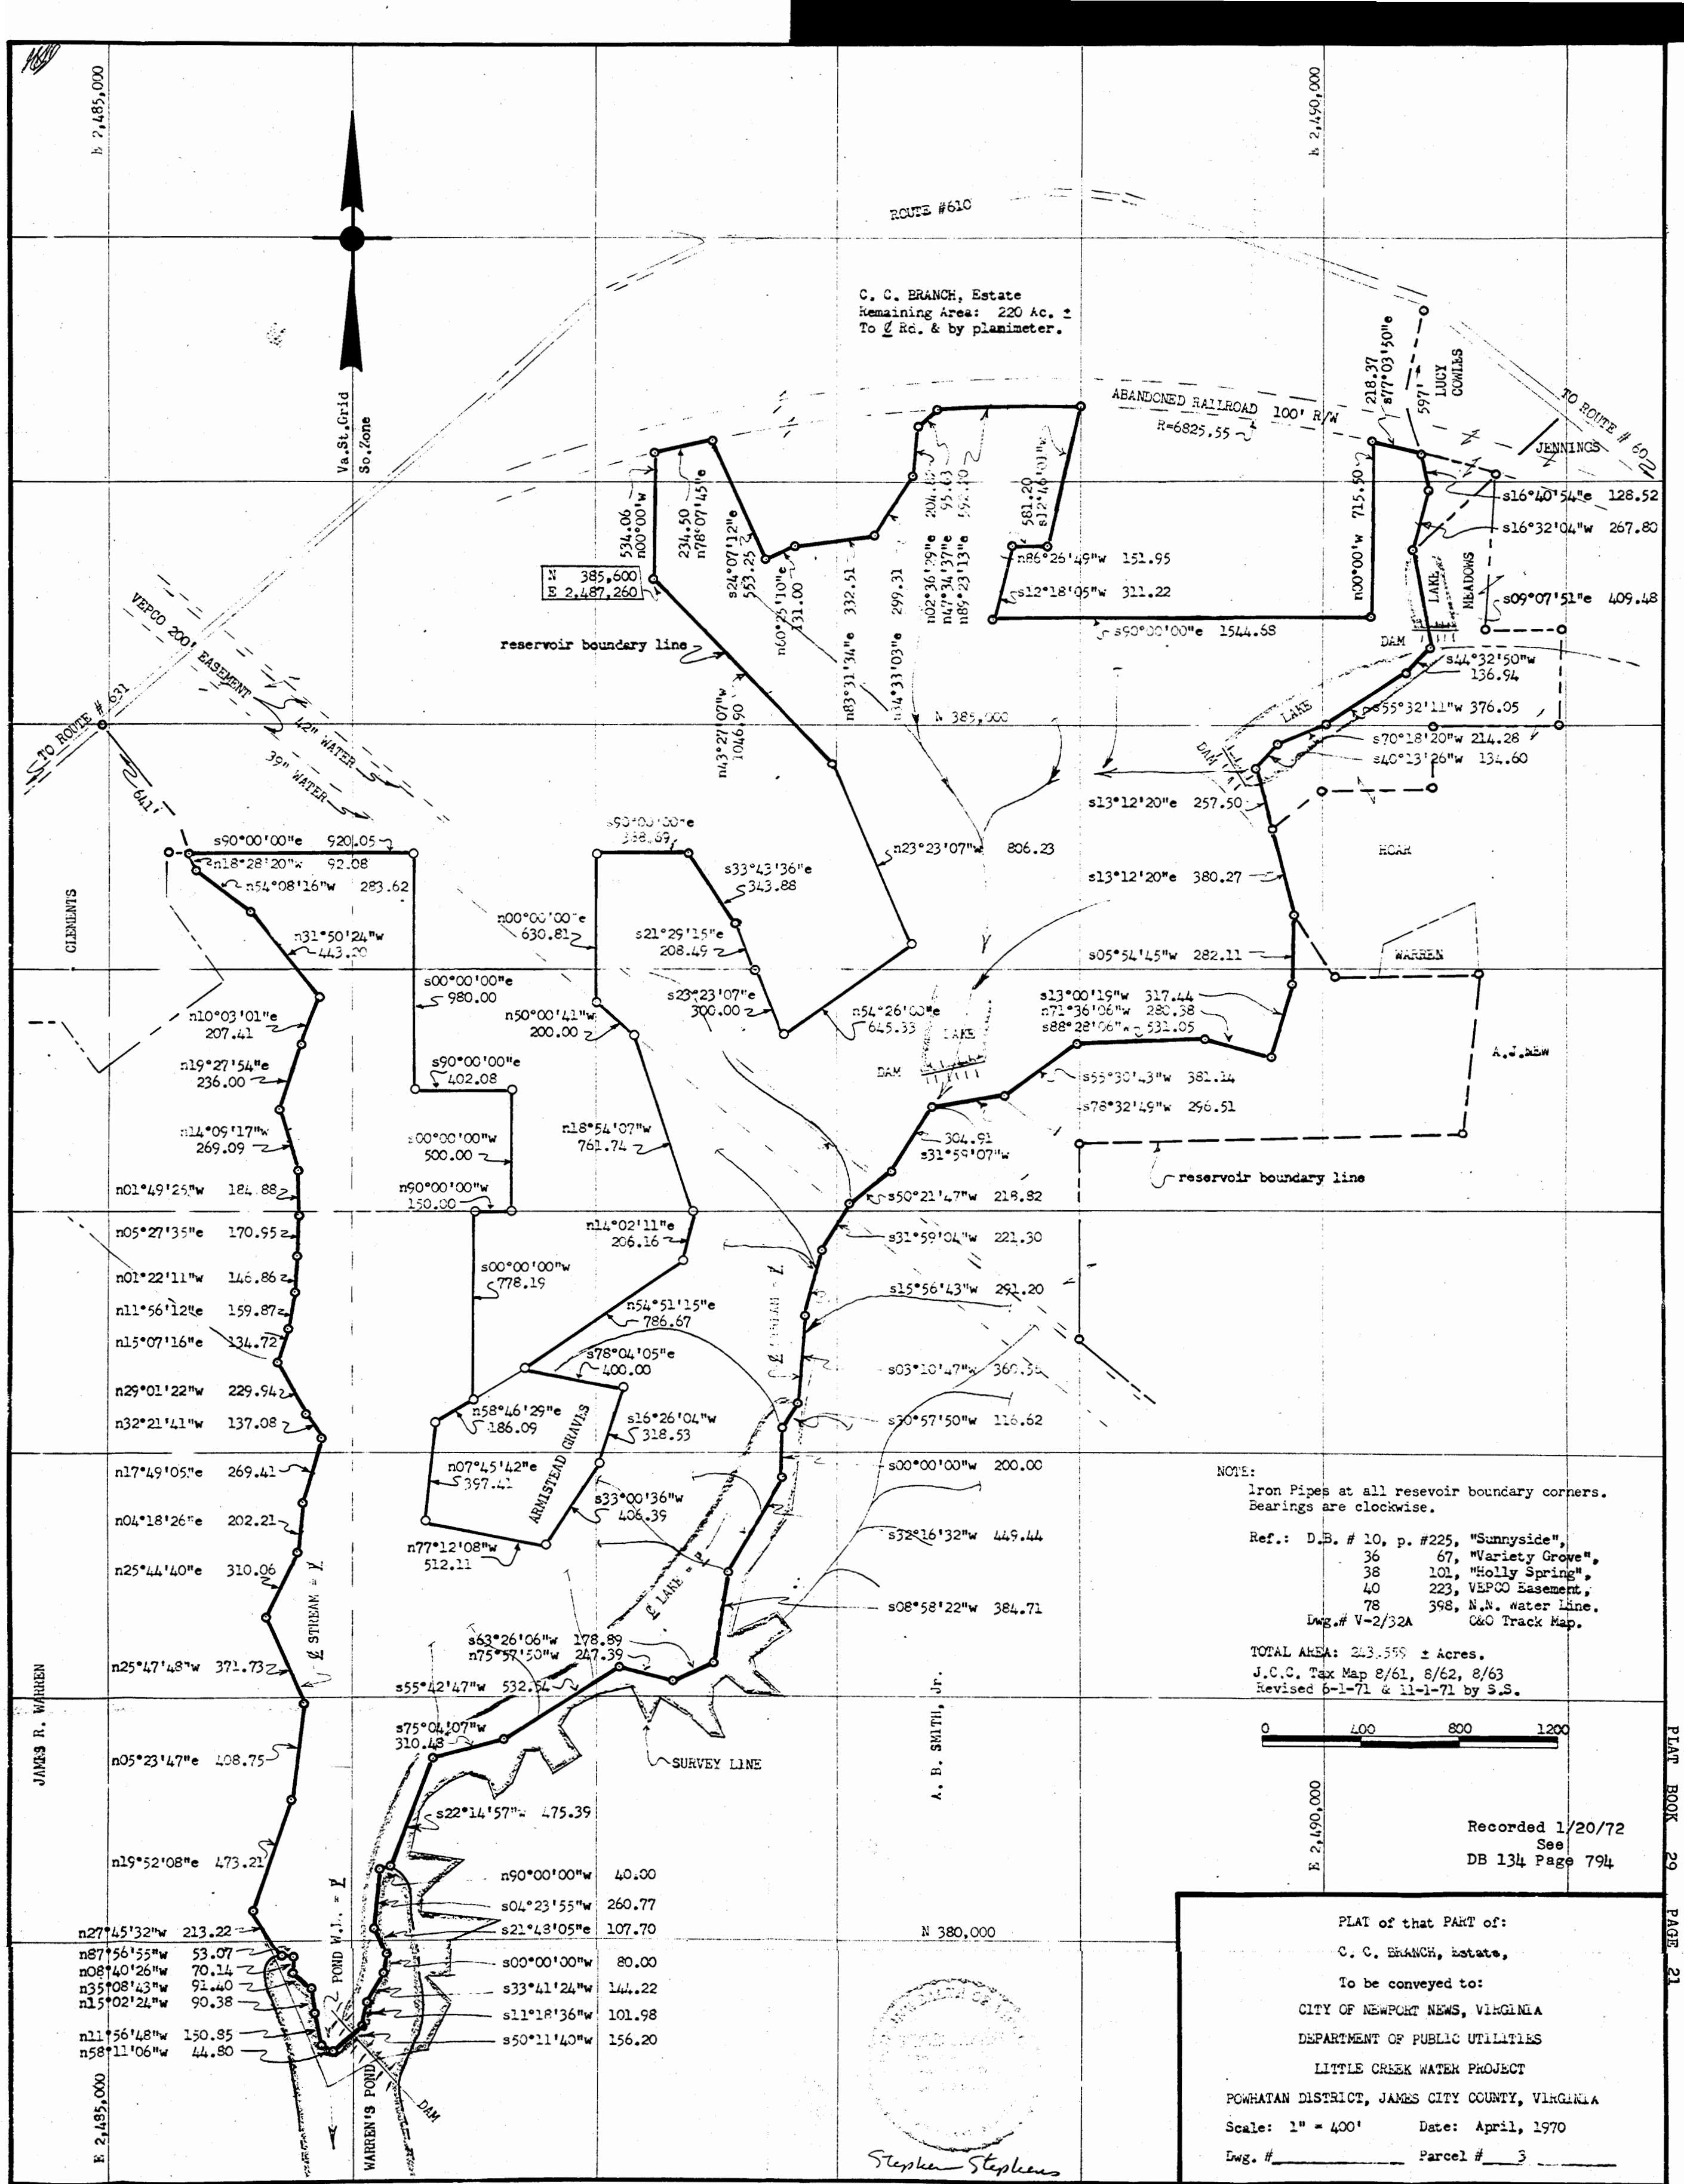

VA ST. GRID
SO. ZONE

N 380,000



NOTE: Iron Pipes at all reservoir boundary corners except as noted. Bearings are clockwise.

Ref.: D.B. #99, p.#13
J.C.C. Tax Map 13/51
-Revised 6-1-71 by S. S.-
Area 157.685 Acres



R= 254.18, L= 122.58, -I=027°37'49"
T= 62.50, C= 121.39, CB=n16°32'16"W

R= 170.09, L= 15.82, I=005°19'10"
T= 7.95, C= 15.88, CB=n28°01'49"W

R= 357.03, L= 103.83, I=016°39'47"
T= 52.29, C= 103.47, CB=n54°21'04"W

R= 378.10, L= 80.40, I=012°11'00"
T= 40.35, C= 80.25, CB=n39°55'41"W

R= 5749.58, L= 349.58, -I=003°29'00"
T= 174.84, C= 349.52, CB=n32°05'30"W

n30°21'10"W 523.84
n33°12'55"W 100.12
n30°21'10"W 72.10

N 2,485,000

Recorded 1/20/72
See
DB 134 Page 796

PLAT of that PART of the property of:
JAMES R. WARREN
To be conveyed to:
CITY OF NEWPORT NEWS, VIRGINIA
DEPARTMENT OF PUBLIC UTILITIES
LITTLE CREEK WATER PROJECT
POWhatan DISTRICT, JAMES CITY COUNTY, VIRGINIA
Scale: 1" = 400'
Date: September 1970
Dwg. # _____ Parcel # 1

GEDDY

N 2,485,000

SARAH MEEKINS

Route 631

40' R/W

to Toano

WILLIAMS

ROBINSON

N 376,160.00
E 2,485,000.00

n45°00'00"e
395.98

n63°09'52"e
331.59

s23°54'22"e 337.60

s05°33'00"e
282.37

N 376,000

n33°43'37"e
412.83

n90°00'00"nw
383.47

s00°00'00"nw
183.35

s11°18'35"nw 203.96

WALLACE

n90°00'00"nw

229.22

n00°00'00"nw
356.86

WATKINS

n54°26'33"e
240.00

s15°45'58"nw
212.62

SHEPARD

n35°33'26"nw
140.00

s61°05' "nw

WHITE


JOHNSON

MEEKINS

RANDALL

Rt. 655
to Route 631

VA ST GRID
SOUTH ZONE

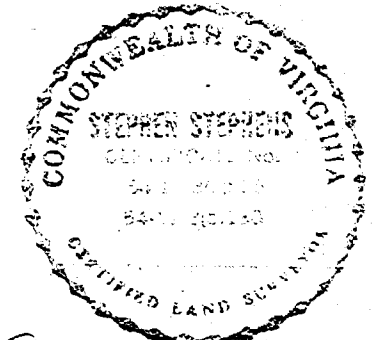

Stephen Stephens

NOTE:

Iron pipes at all boundary corners
except as noted.
Bearings are clockwise.
Ref.: D. B. 7, p. 395
J. C. C. Tax Map 14/39

Area: 11.740 Acres




Recorded 1/31/72

See

DB 135 Page 89 & 92


PLAT of that PART of
RICHARD A. WATKINS (ADMONIA WATKINS, EST.)
To be conveyed to:
CITY OF NEWPORT NEWS, VIRGINIA
DEPARTMENT OF PUBLIC UTILITIES
LITTLE CREEK WATER PROJECT
POWHATAN DISTRICT, JAMES CITY COUNTY, VIRGINIA
Scale: 1" = 200' Date: March, 1971
Dwg. # Parcel #89

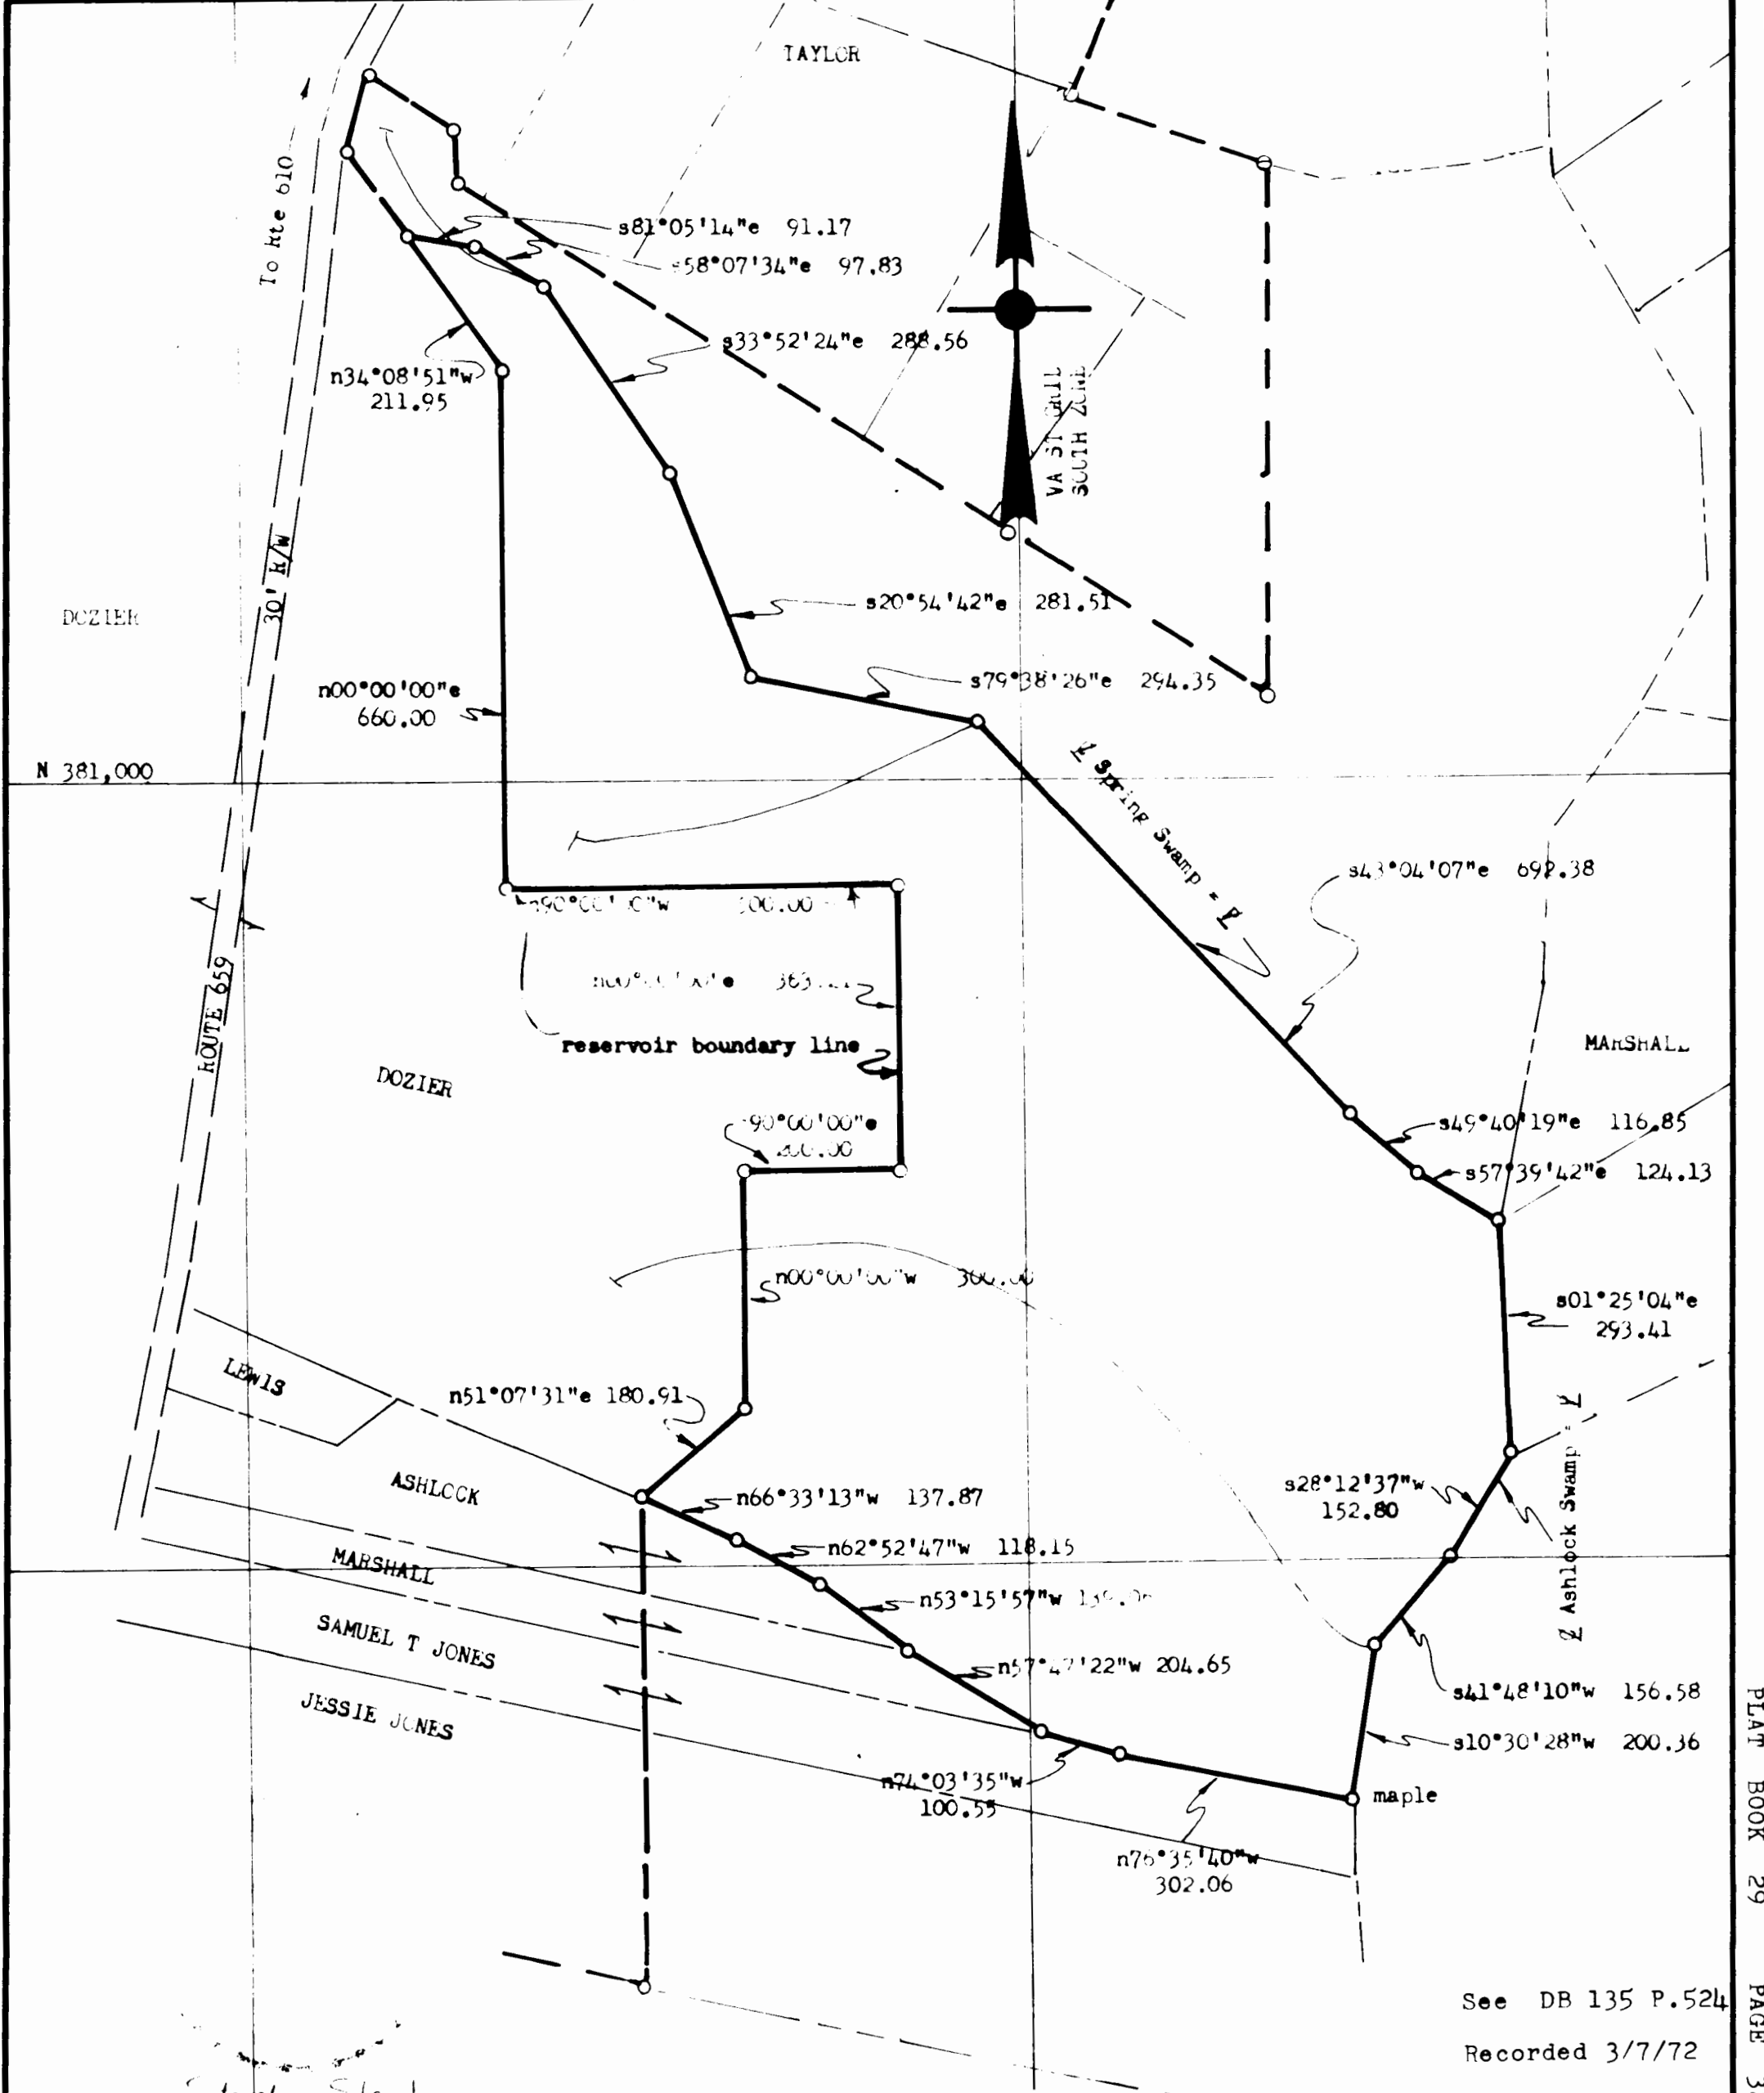

Stephen Stephens


NOTE:
Iron pipes at all reservoir boundary corners
except as noted.
Bearings are clockwise.
Ref.: D.E. #53, p.380
J.C.C. Tax Map 13/37
Revised 1-1-72
Area: 25.341 Acres.
Revised 6-3-71 by S. S.

E 2,480,000

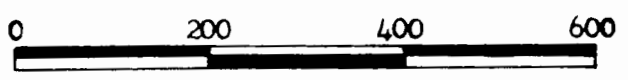

PLAT of that PART of the PROPERTY of:
CHARLES E. & CAROLINE W. DOZIER
To be conveyed to:
CITY OF NEWPORT NEWS, VIRGINIA
DEPARTMENT OF PUBLIC UTILITIES
LITTLE CREEK WATER PROJECT
POWhatan DISTRICT, JAMES CITY COUNTY, VIRGINIA
Scale: 1" = 200' Date: December, 1970
Dwg. # _____ Parcel # 51

See DB 135 P.524
Recorded 3/7/72

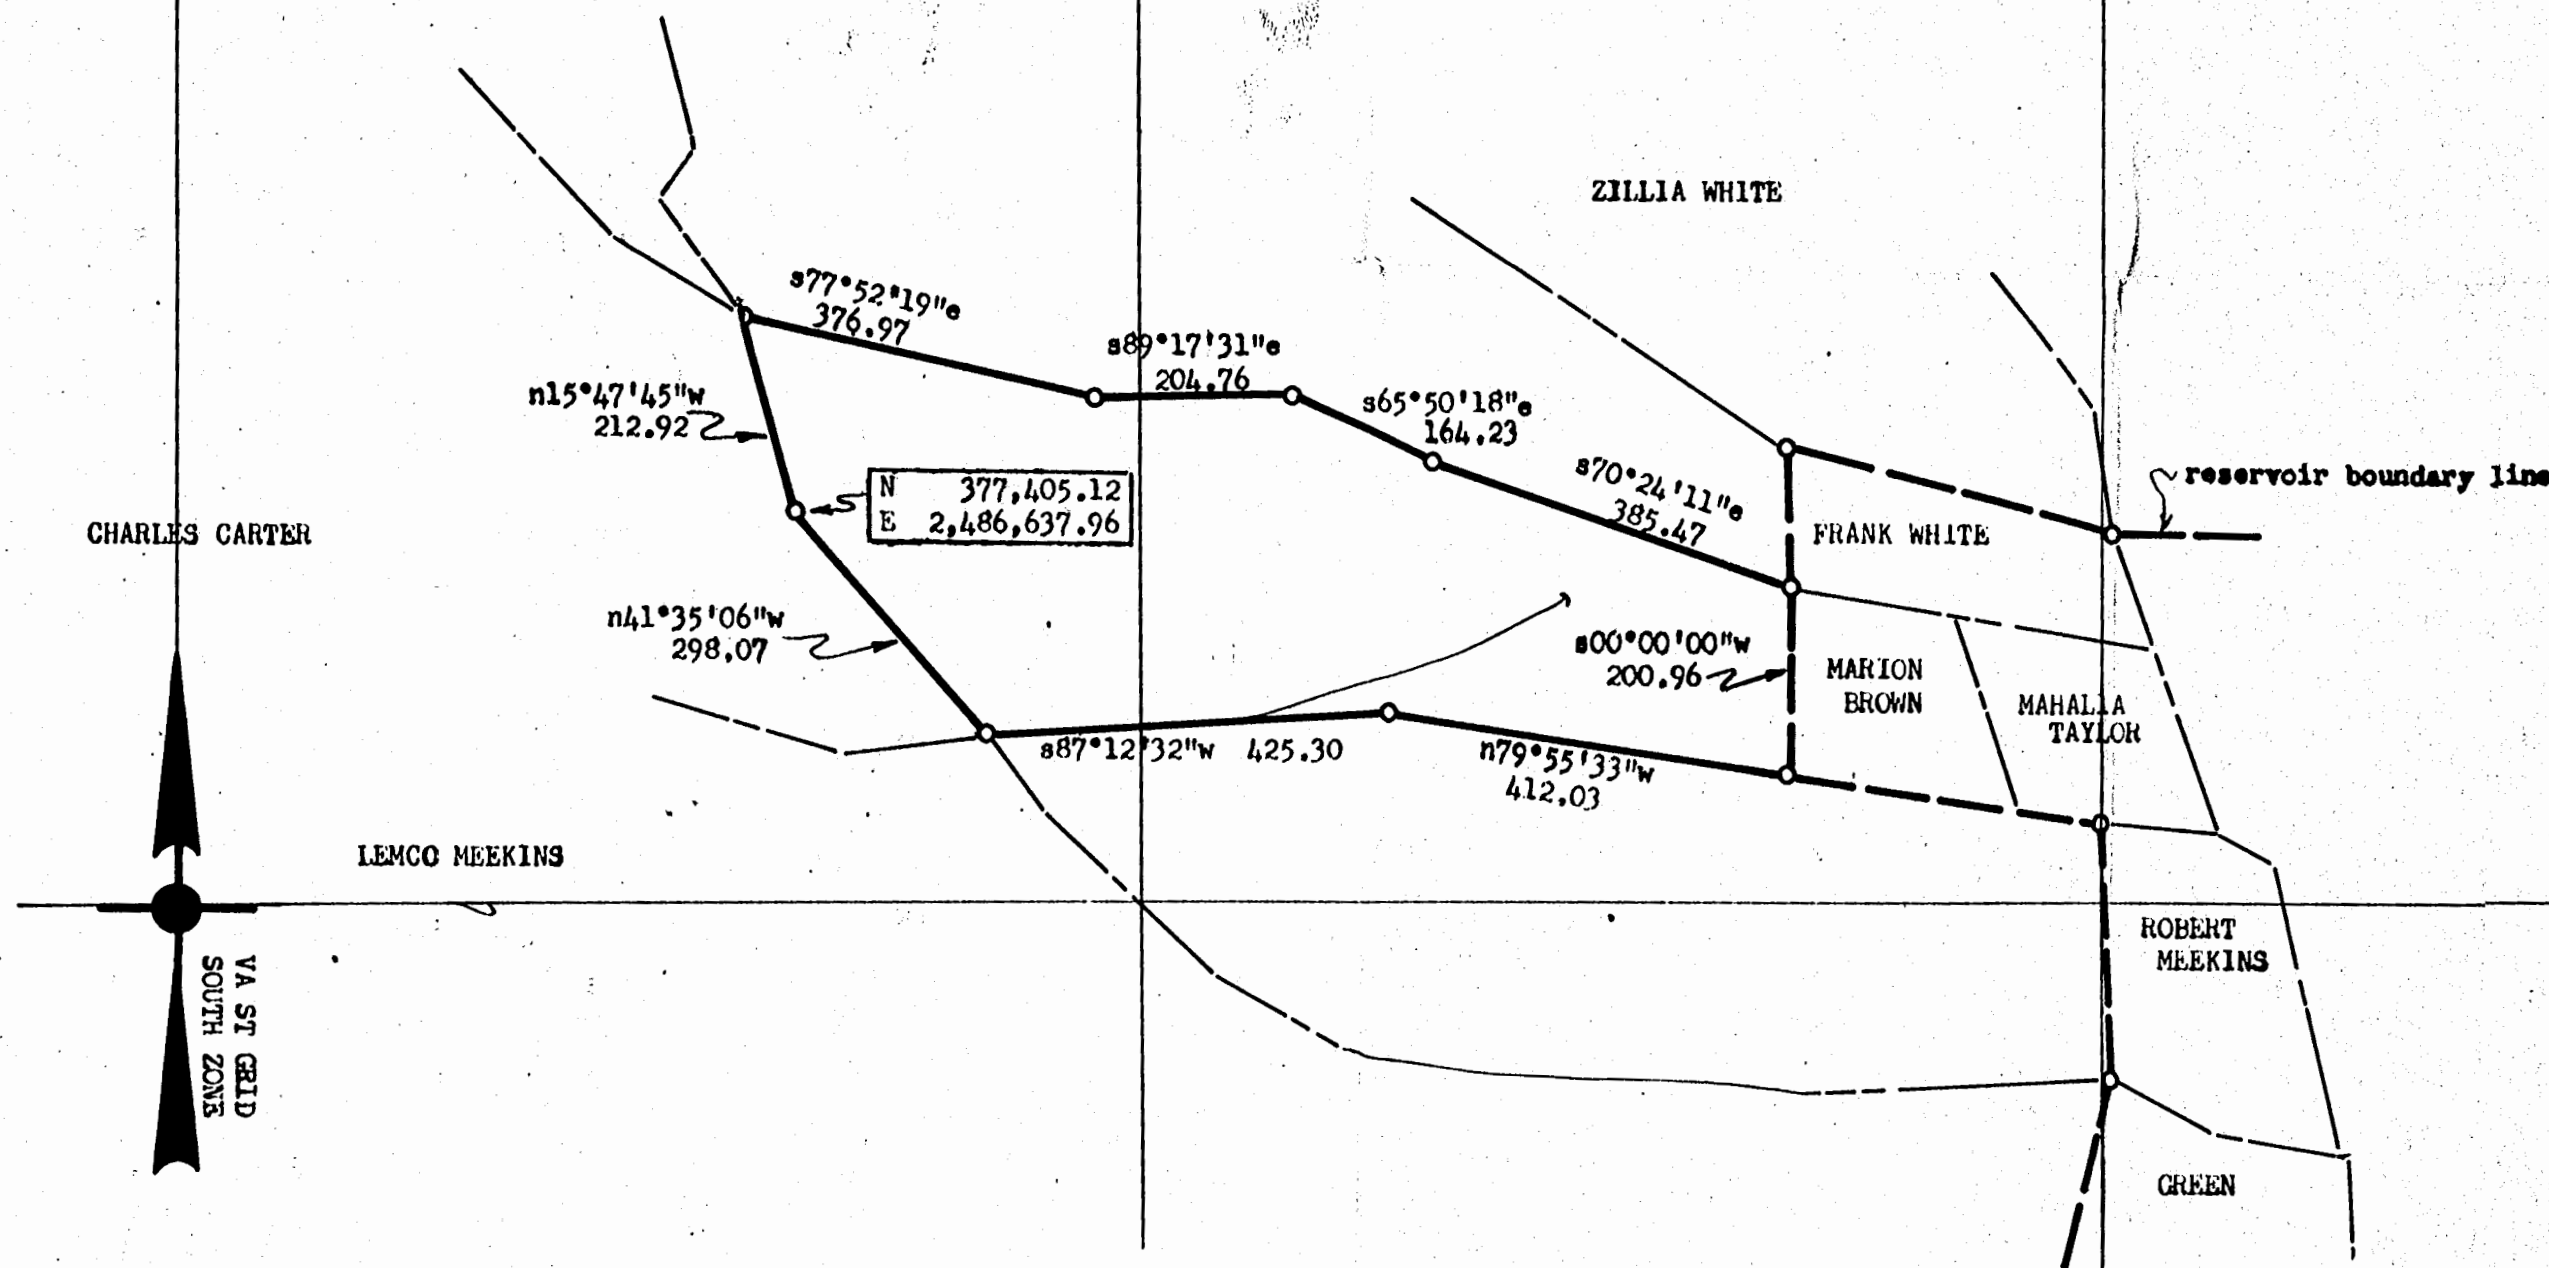

NOTE:
 Iron pipes at all reservoir boundary corners
 except as noted.
 Bearings are clockwise.
 Ref.: D.B. #9, p. 364
 J.C.C. Tax Map 14/12

Area: 6.880 Acres



PLAT of that PART of the PROPERTY of:

MARION BROWN

To be conveyed to:

CITY OF NEWPORT NEWS, VIRGINIA

DEPARTMENT OF PUBLIC UTILITIES

LITTLE CREEK WATER PROJECT

POWHATAN DISTRICT, JAMES CITY COUNTY, VIRGINIA

Scale: 1" = 200'

Date: January, 1971


Dwg. # _____

Parcel # 70

Recorded 7/19/72
See
DB 138 Page 57

N 383,000

E 2,482,000

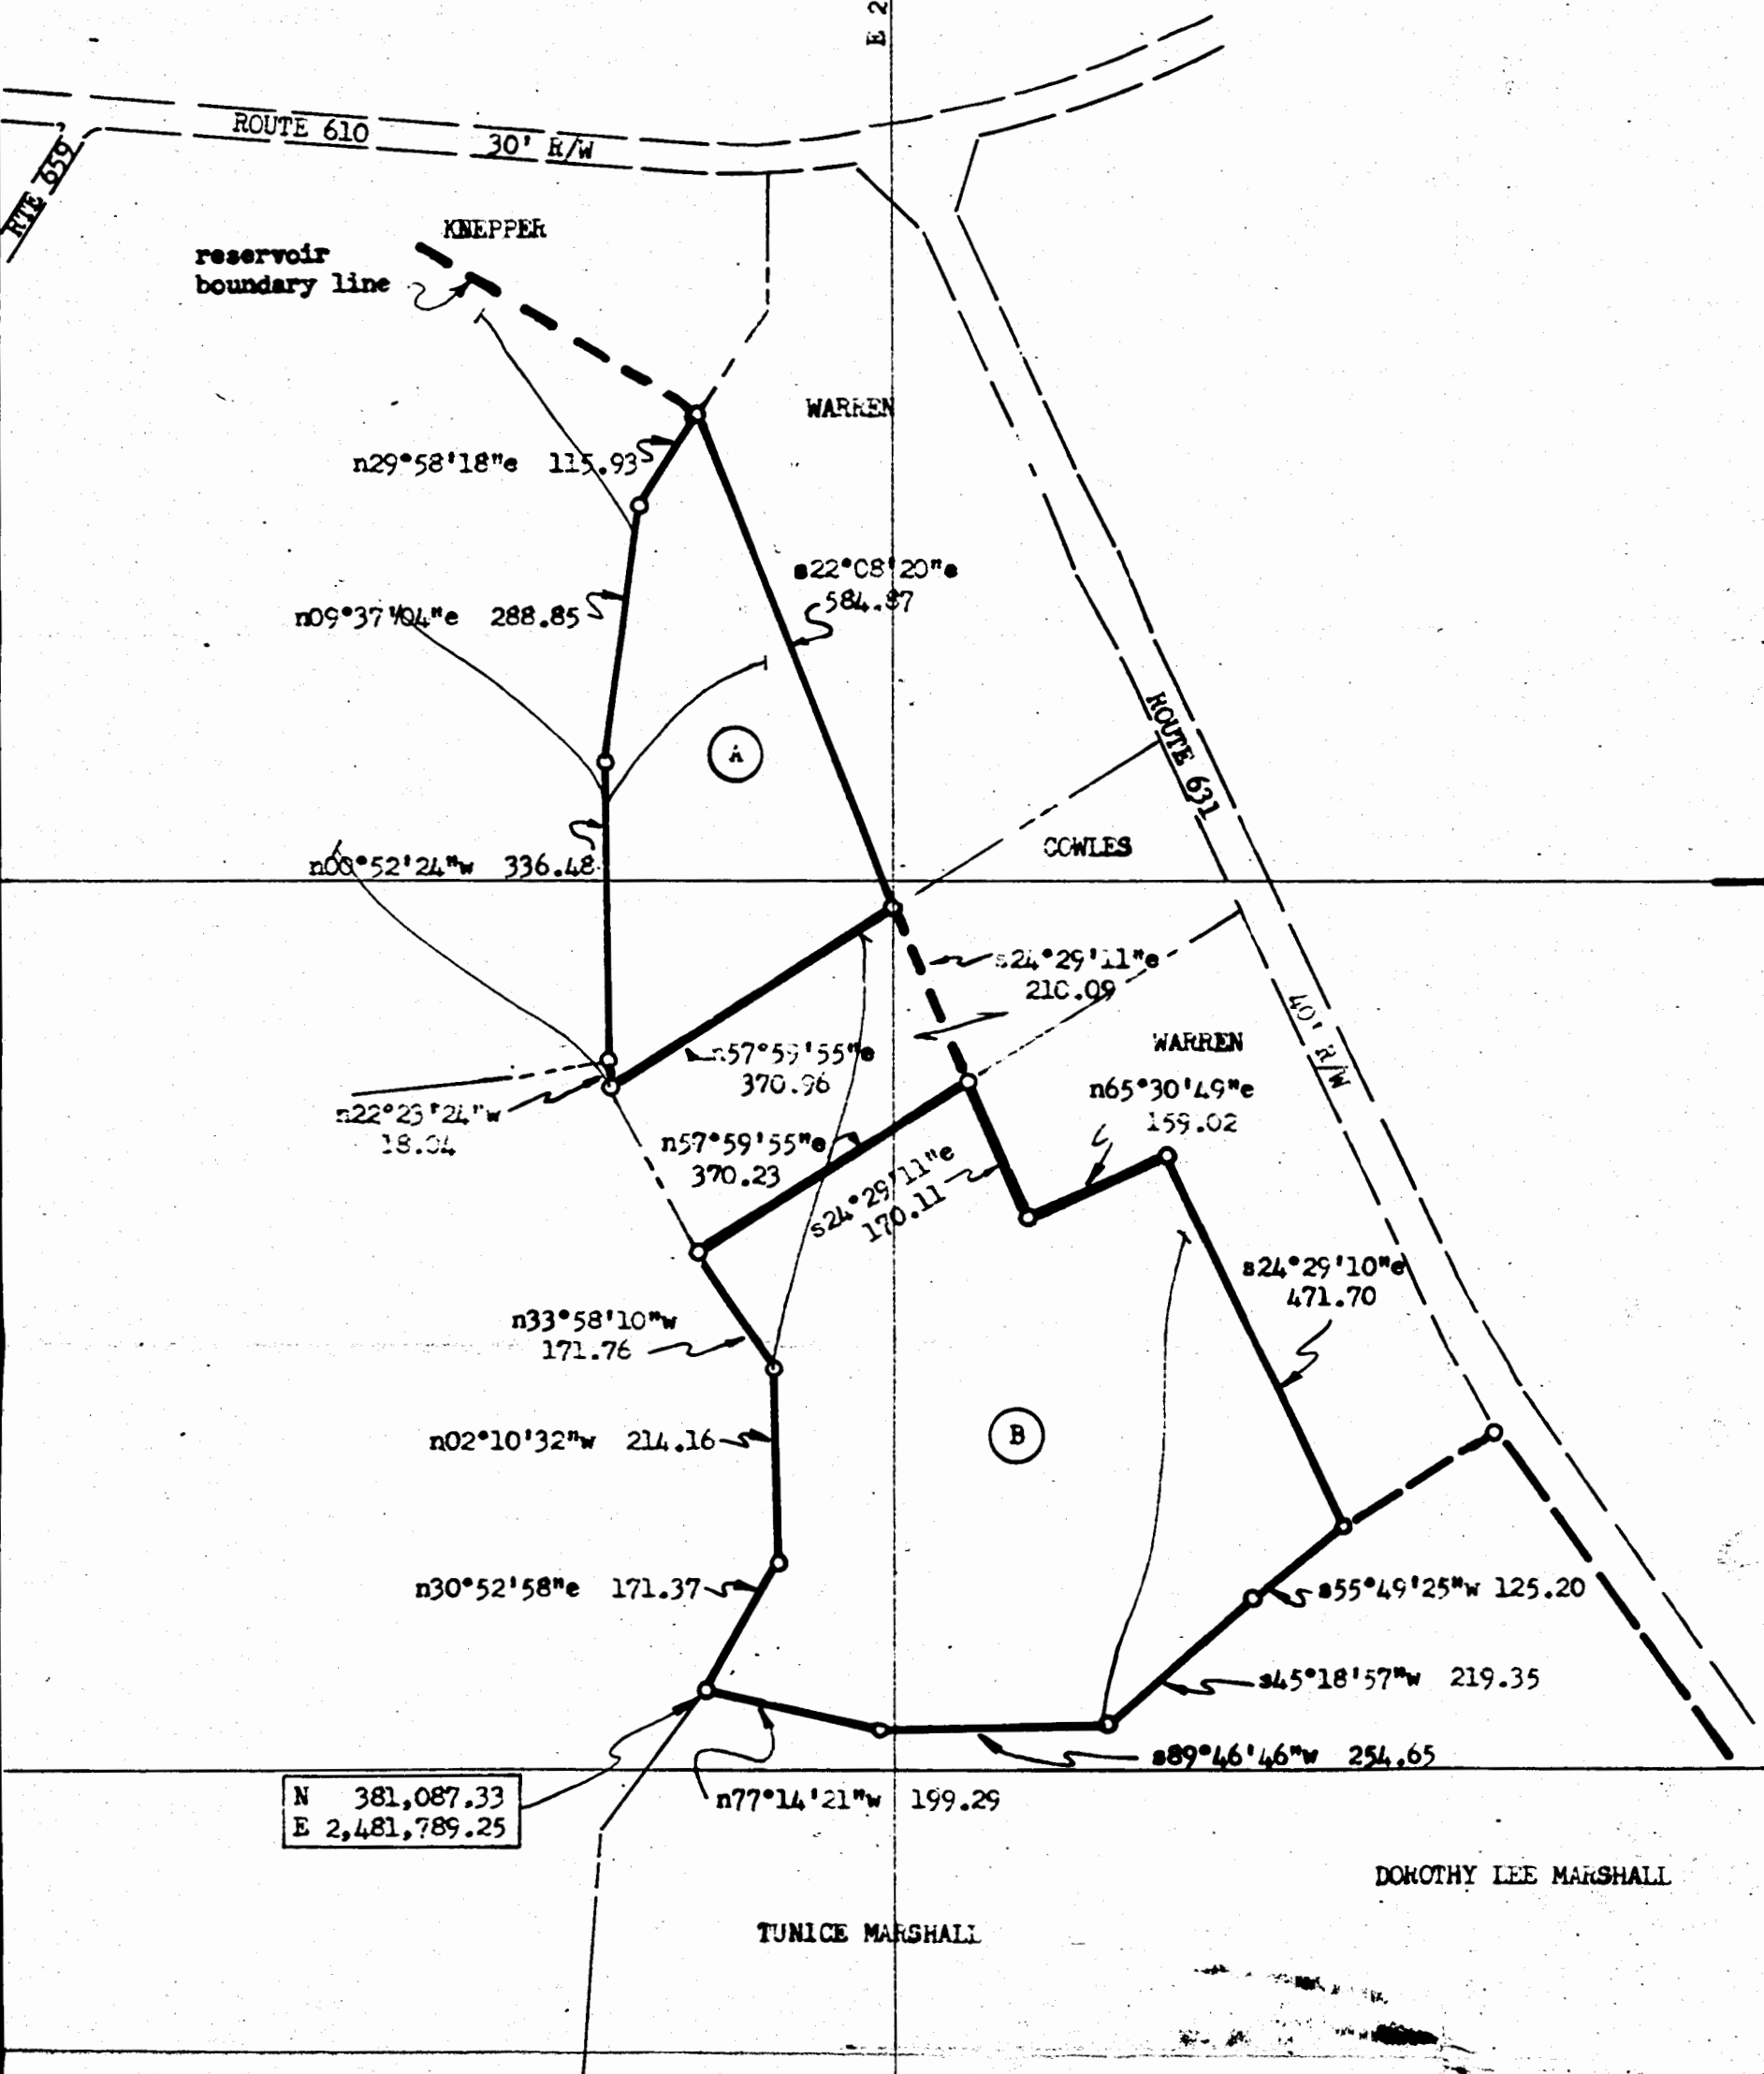

VA ST GRID
SOUTH ZONE

NOTE:

Iron pipes at all reservoir boundary corners except as noted.
Bearings are clockwise.
Ref.: D.B. #99, p.110
J.C.C. Tax Map K3/40
Area: A= 3.097 Acres
B= 8.073 Acres
Total=11.170 Acres.

Revised 6-1-71 by S. S.

PLAT of that PART of the PROPERTY of:

FRANCIS C. & CLARA T. WARREN

To be conveyed to
CITY OF NEWPORT NEWS, VIRGINIA

DEPARTMENT OF PUBLIC UTILITIES

LITTLE GREEN WATER PROJECT

FOURTH DISTRICT, JAMES CITY COUNTY, VIRGINIA


Date: December 1970

Page: 57

Recorded 12/19/72
See
DB 141 Page 220


N 2,488,000

N 378,000

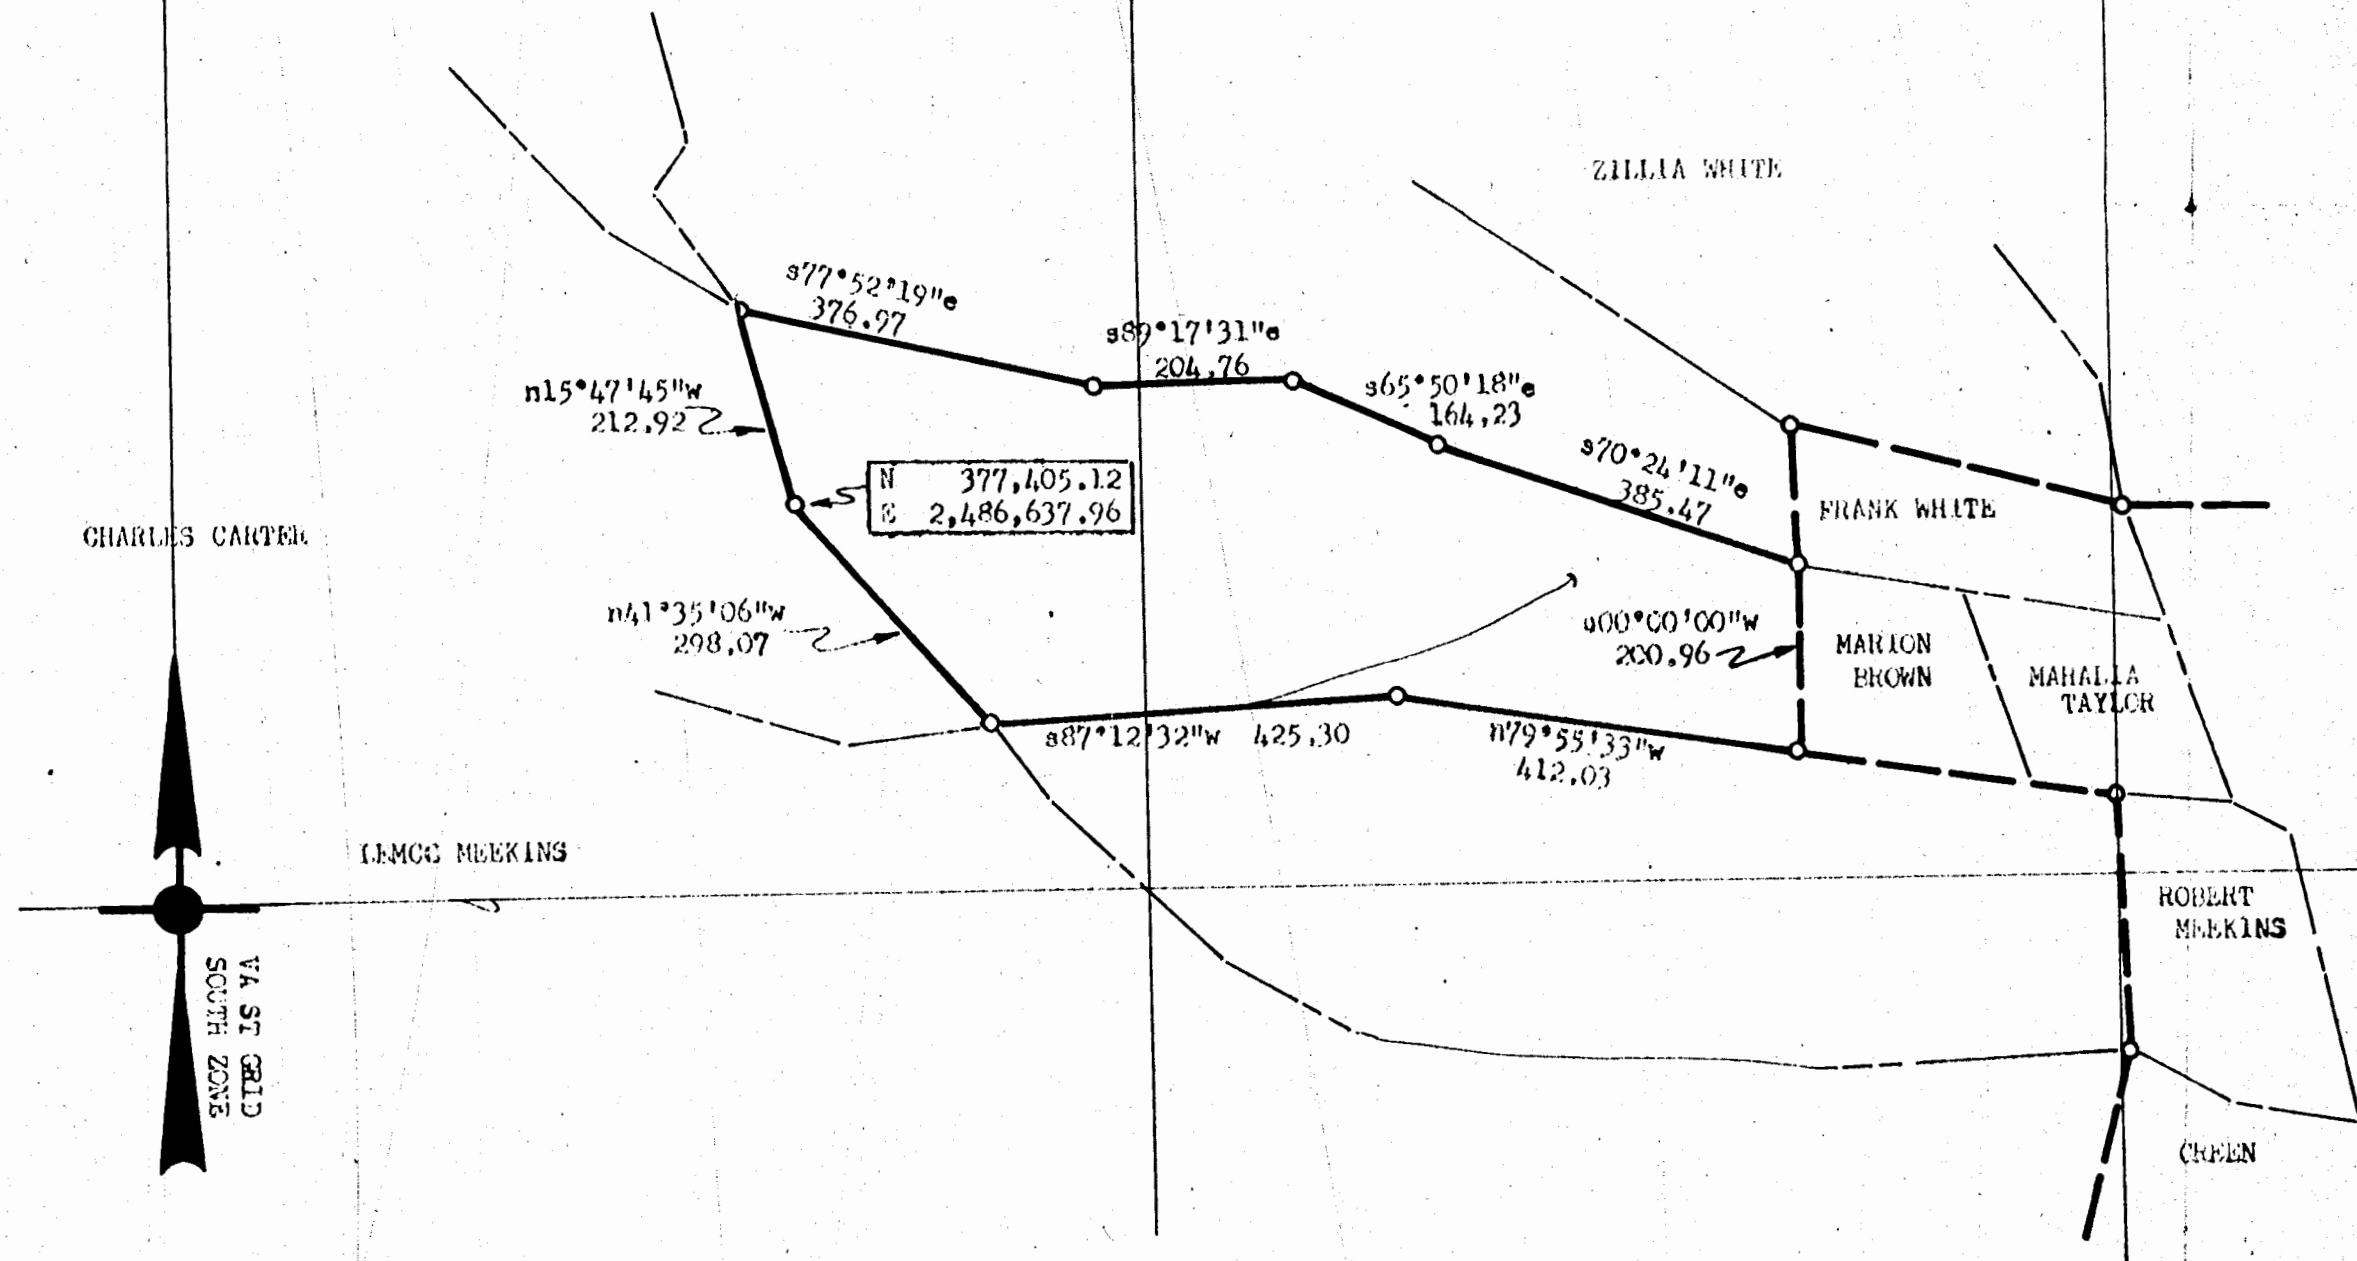

NOTE:
Iron pipes at all reservoir boundary corners
except as noted.
Bearings are clockwise.
Ref.: D.B. #9, p. 364
J.C.C. Tax Map 14/12

Area: 6.880 Acres

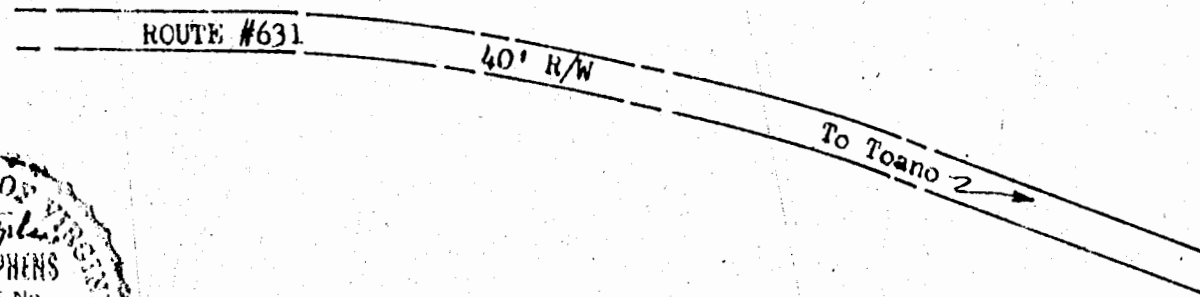

0 200 400 600

PLAT of that PART of the PROPERTY of:

MARION BROWN

To be conveyed to:

CITY OF NEWPORT NEWS, VIRGINIA

DEPARTMENT OF PUBLIC UTILITIES

LITTLE CREEK WATER PROJECT

POWHATAN DISTRICT, JAMES CITY COUNTY, VIRGINIA

Scale: 1" = 200'


Date: January, 1971

Dwg. #

Parcel #70

Recorded 1/15/73

See DB 141 P. 636

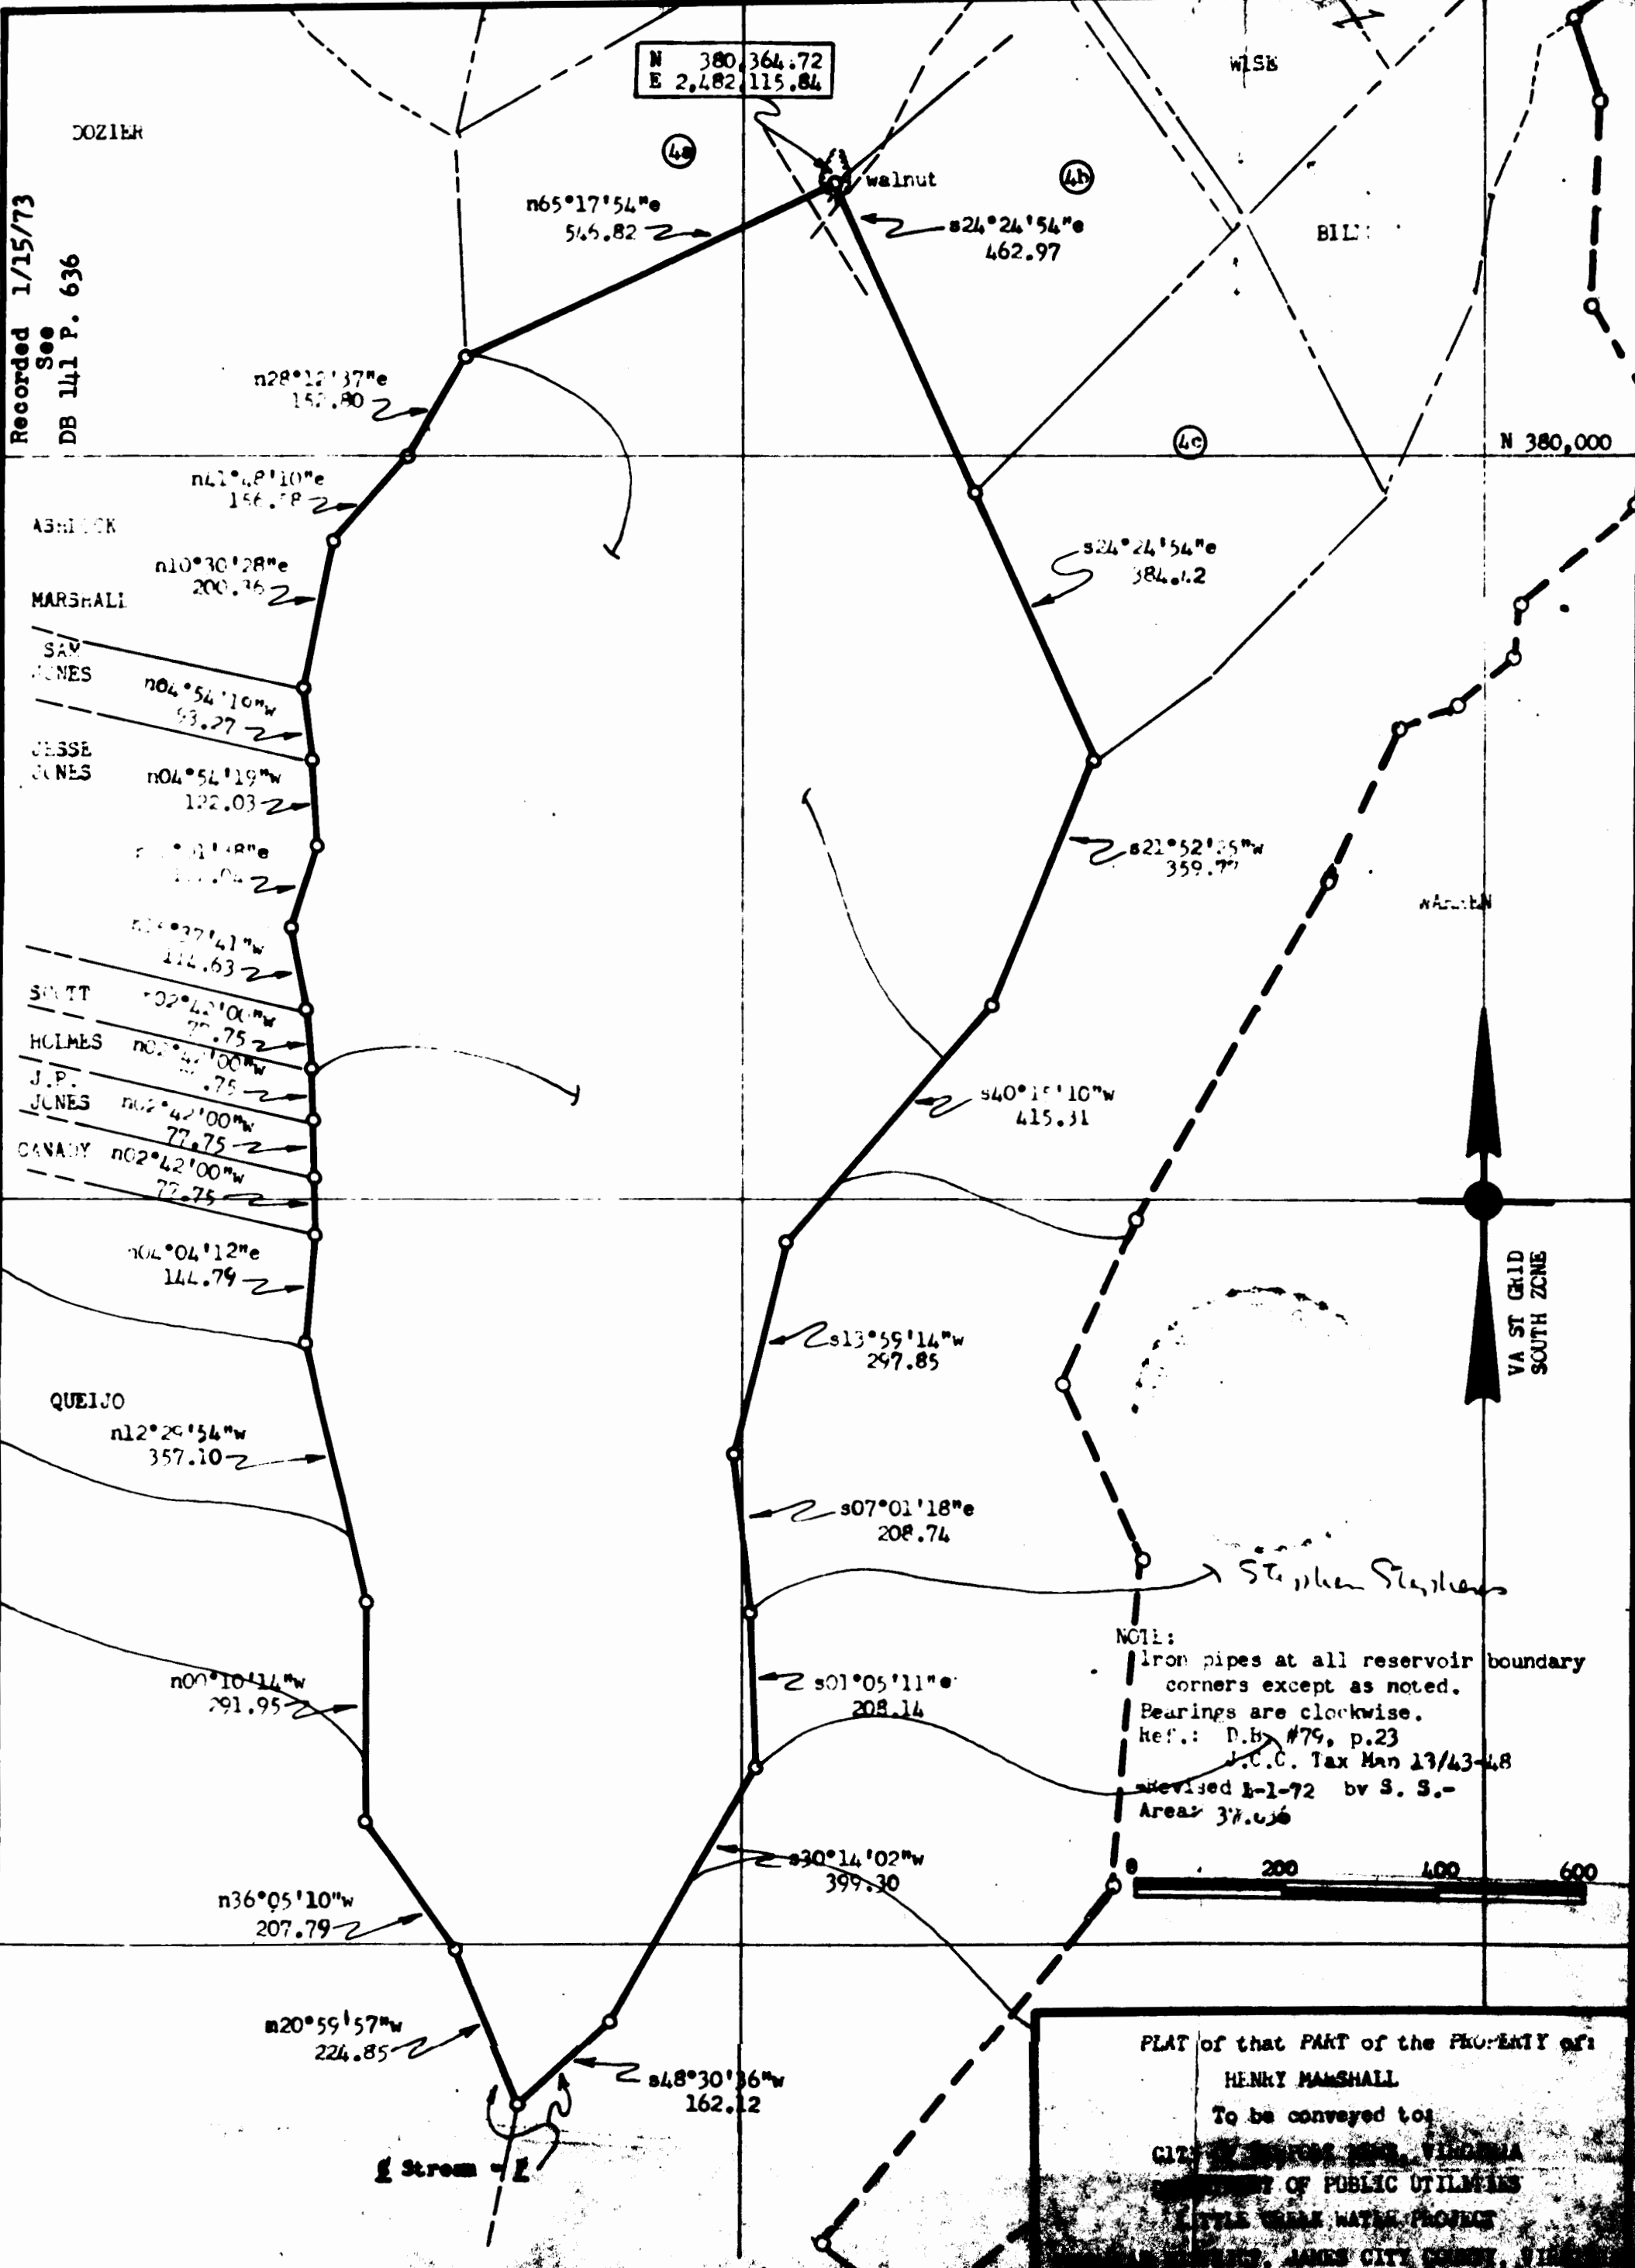

NOTES:
Iron pipes at all reservoir boundary corners except as noted.
Bearings are clockwise.
Ref.: D.B. #79, p.23
J.C.C. Tax Map 13/43-48
Revised 1-1-72 by S. S.-
Area 37.636

PLAT of that PART of the PROPERTY of:
HENRY MARSHALL
To be conveyed to:
CITY OF JAMES CITY, VIRGINIA
DEPARTMENT OF PUBLIC UTILITIES
LITTLE CREEK WATER PROJECT
JAMES CITY COUNTY, VIRGINIA
Date: December, 1972
Page: 1 of 1

Va. St. Grid
So. Zone

C. C. BRANCH ESTATE

n385,000

e2,485,000

ROUTE "610

TO TOANO

s90°00'e
87.87

CLEMENTS n22°01'28"W
232.80

s18°28'20"E 92.08

s54°08'16"E 283.62

n35°00'w
423.35

s31°50'24"E 443.20

JARRELL

n89°22'43"E
387.32

s10°03'01"W 207.41

n35°51'51"W
83.70

n55°00'E
658.12

s19°27'54"W 236.00

MENZELL

n30°48'50"W
503.99

s35°00'E
253.26

s14°09'17"E 269.09

s67°29'49"E 151.83

n62°10'34"W 193.74

s01°49'25"E 184.88

WARREN

n41°08'18"W 171.72

s05°27'35"W 170.95

n30°18'47"W 160.44

s01°22'11"E 146.86

n08°36'23"W 195.95

s11°56'12"W 159.87

n30°13'47"W 240.89

s15°07'16"W 134.72

Reservoir
Boundary Line

n77°33'58"W 188.38
n79°16'37"W 51.70

N 383,374.08
E 2,485,696.59

Recorded 3/15/73
See
DB 143 Page 258

NOTE:
Iron markers at all reservoir boundary
corners.
Bearings are clockwise.
Ref.: D.B. #104, p. #414
P.B. # 27, p. # 9

J.C.C. Tax Map 8/60

-Revised 2-14-73 by S.S.-
AREA: 25.145 acres.

0 400 800 1200



e2,483,000

n380,000

PLAT of that PART of PROPERTY of:

STEPHEN C. & ELIZABETH Q. CLEMENTS

To be conveyed to:

CITY OF NEWPORT NEWS, VIRGINIA

DEPARTMENT OF PUBLIC UTILITIES

LITTLE CREEK WATER PROJECT

POWHEATON DISTRICT, JAMES CITY COUNTY, VIRGINIA


Scale: 1" = 400'

Date: September, 1970

Reg. #

Parcel # 2

Recorded 3/ 28/73
See
D. B. 143 P. 417

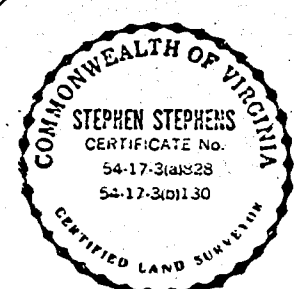


Stephen Stephens


#	R"	L	I	CURVE		DATA		C	CB
				T		T			
A	745.00	1131.23	87°00'00"	706.97		1025.64		s80°23'10"	s61°41'30"
B	695.00	601.83	49°36'50"	321.24		583.20		s61°41'30"	n61°41'30"
C	695.00	771.68	63°37'00"	431.06		732.65		s86°29'50"	n65°23'10"
D	745.00	1472.32	113°13'55"	1130.54		1244.15		s65°23'10"	s71°06'50"
E	695.00	691.41	57°00'00"	377.35		663.25			
F	695.00	363.89	30°00'00"	186.22		359.75			


NOTES: Iron markers at all corners.
Bearings are clockwise.
Ref.: D.B. #69, p. #544.
P.B. # 4, p. # 6.
J.C.C. Tax Map 13/7

Area: Parcel "A" = 47.663 ac. to be conveyed
Parcel "B" = 23.966 ac. to be conveyed
50'h/w "C" = 5.424 ac. to be conveyed
Total = 77.053 ac. to be conveyed
Parcel "D" = 30.934 ac. Const. E'ant.

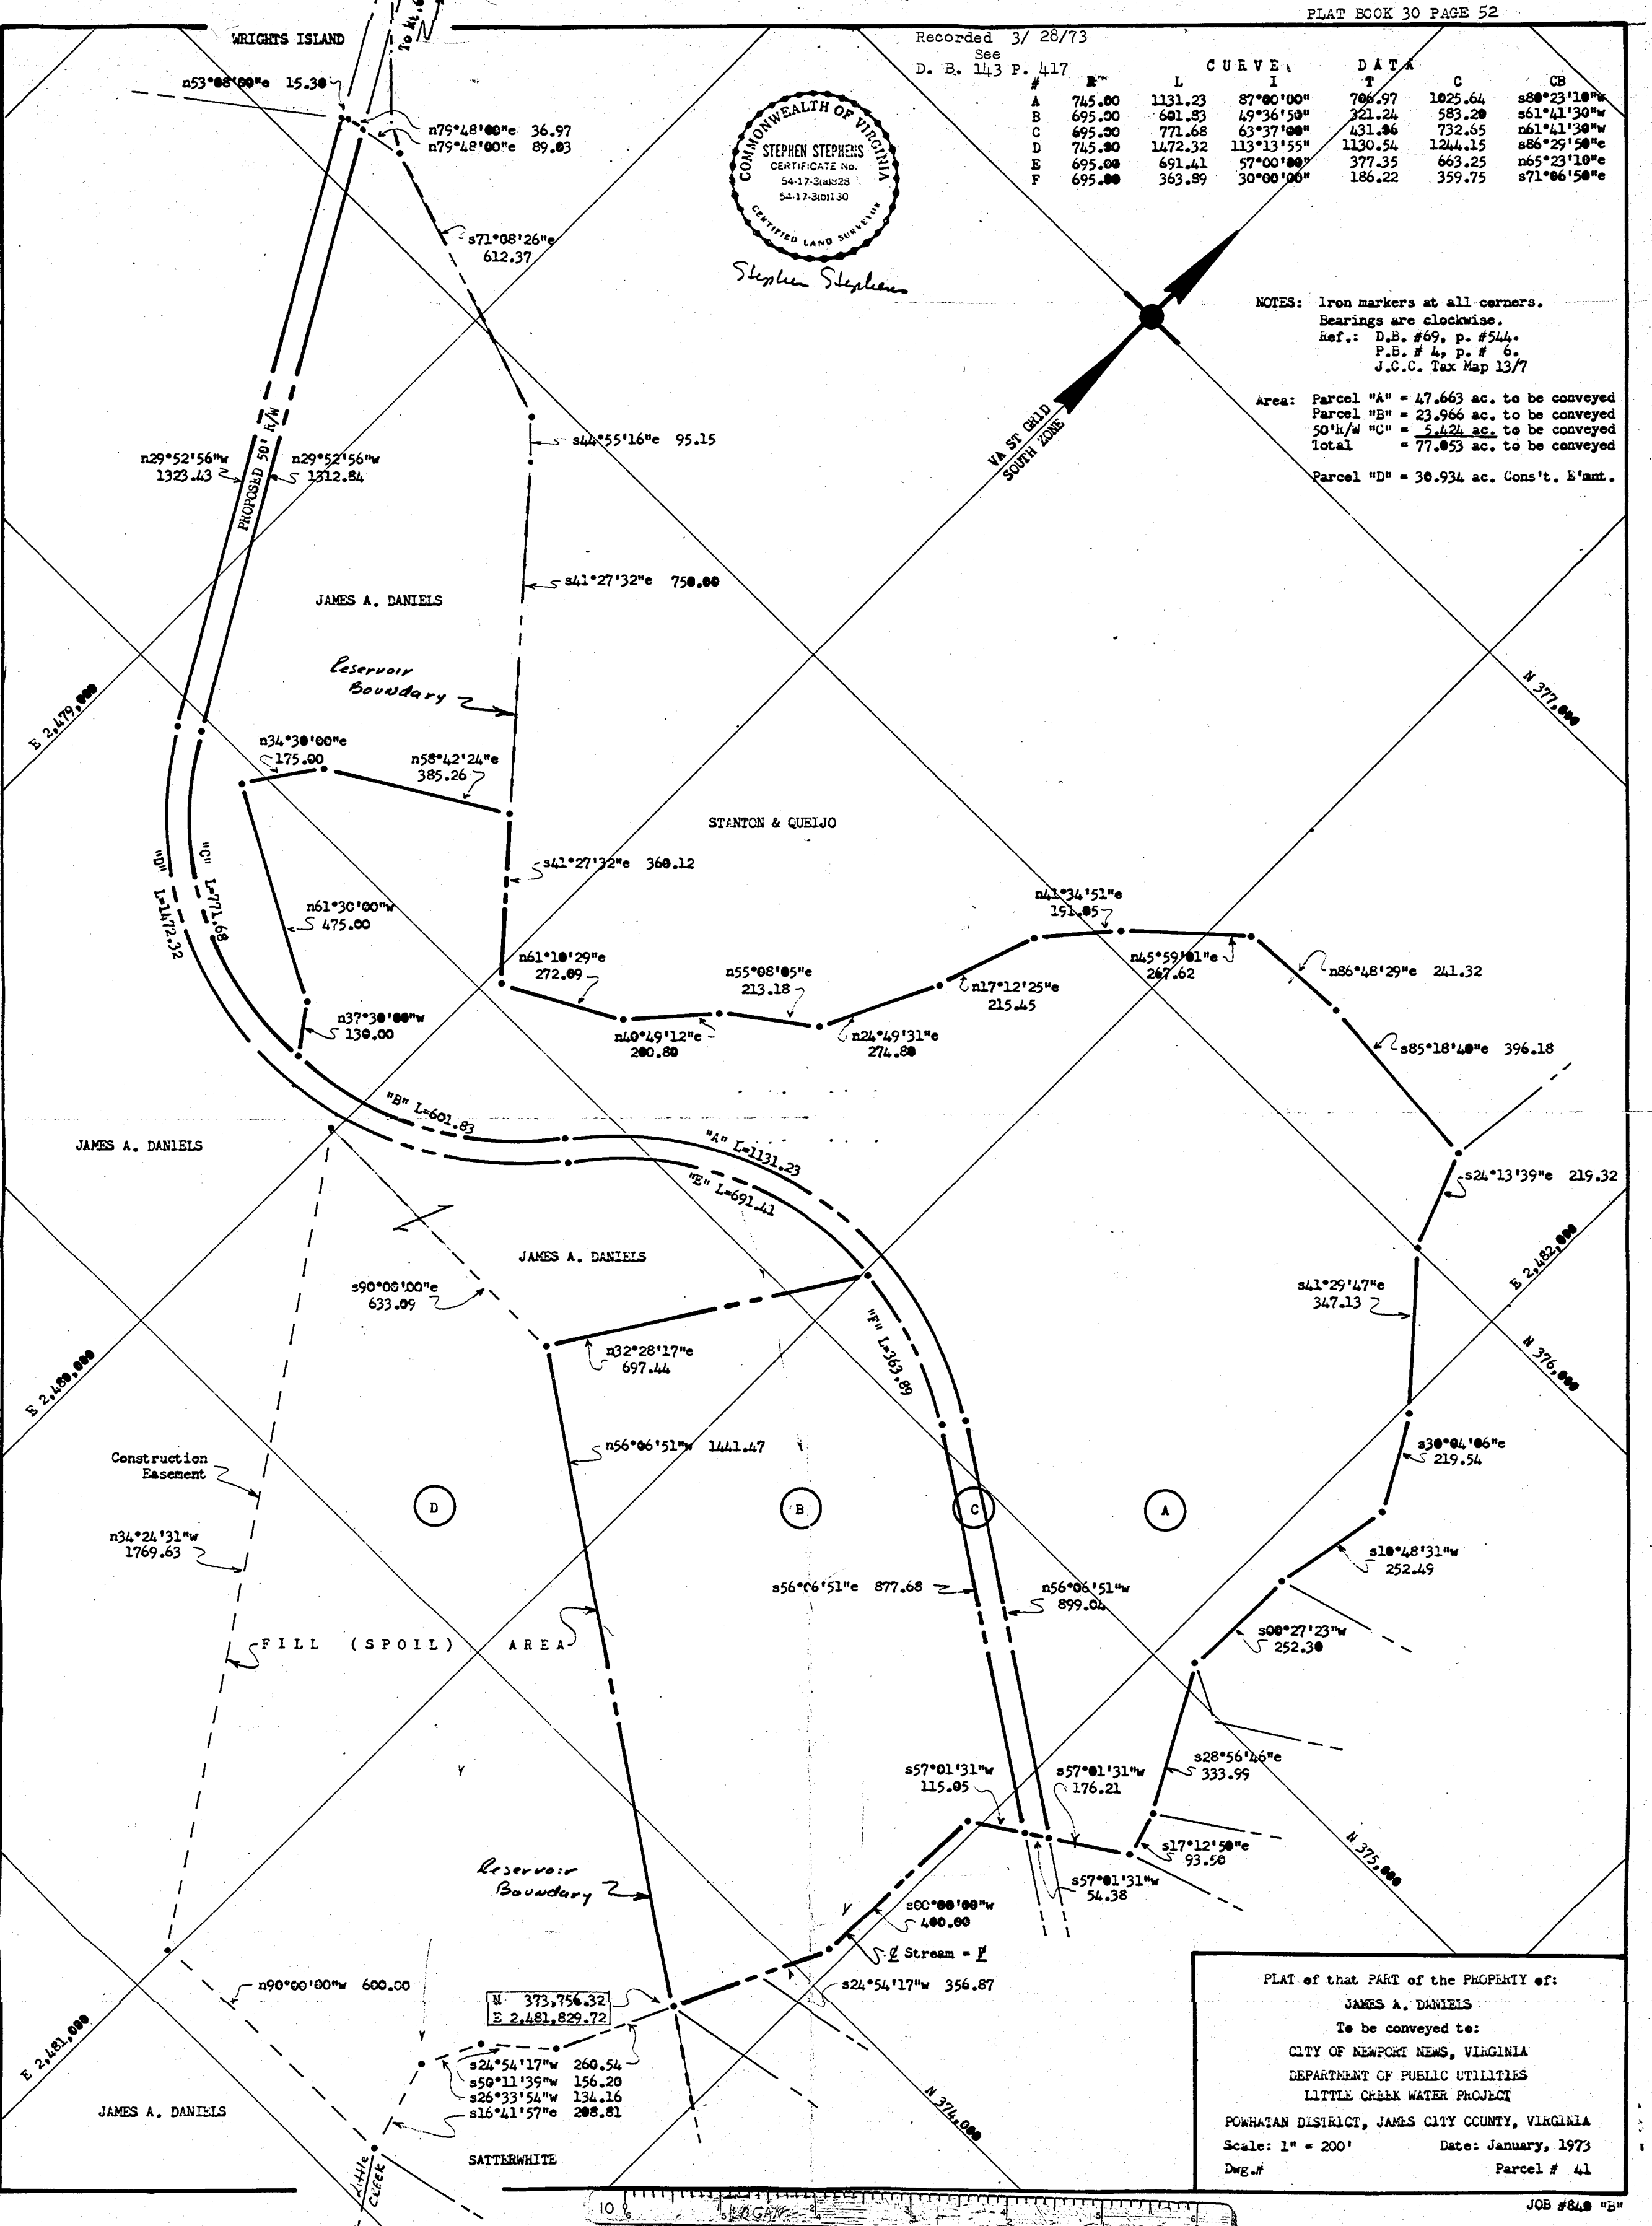

PLAT of that PART of the PROPERTY of:
JAMES A. DANIELS
To be conveyed to:
CITY OF NEWPORT NEWS, VIRGINIA
DEPARTMENT OF PUBLIC UTILITIES
LITTLE CREEK WATER PROJECT
POWhatan DISTRICT, JAMES CITY COUNTY, VIRGINIA
Scale: 1" = 200' Date: January, 1973
Dwg.# Parcel # 41

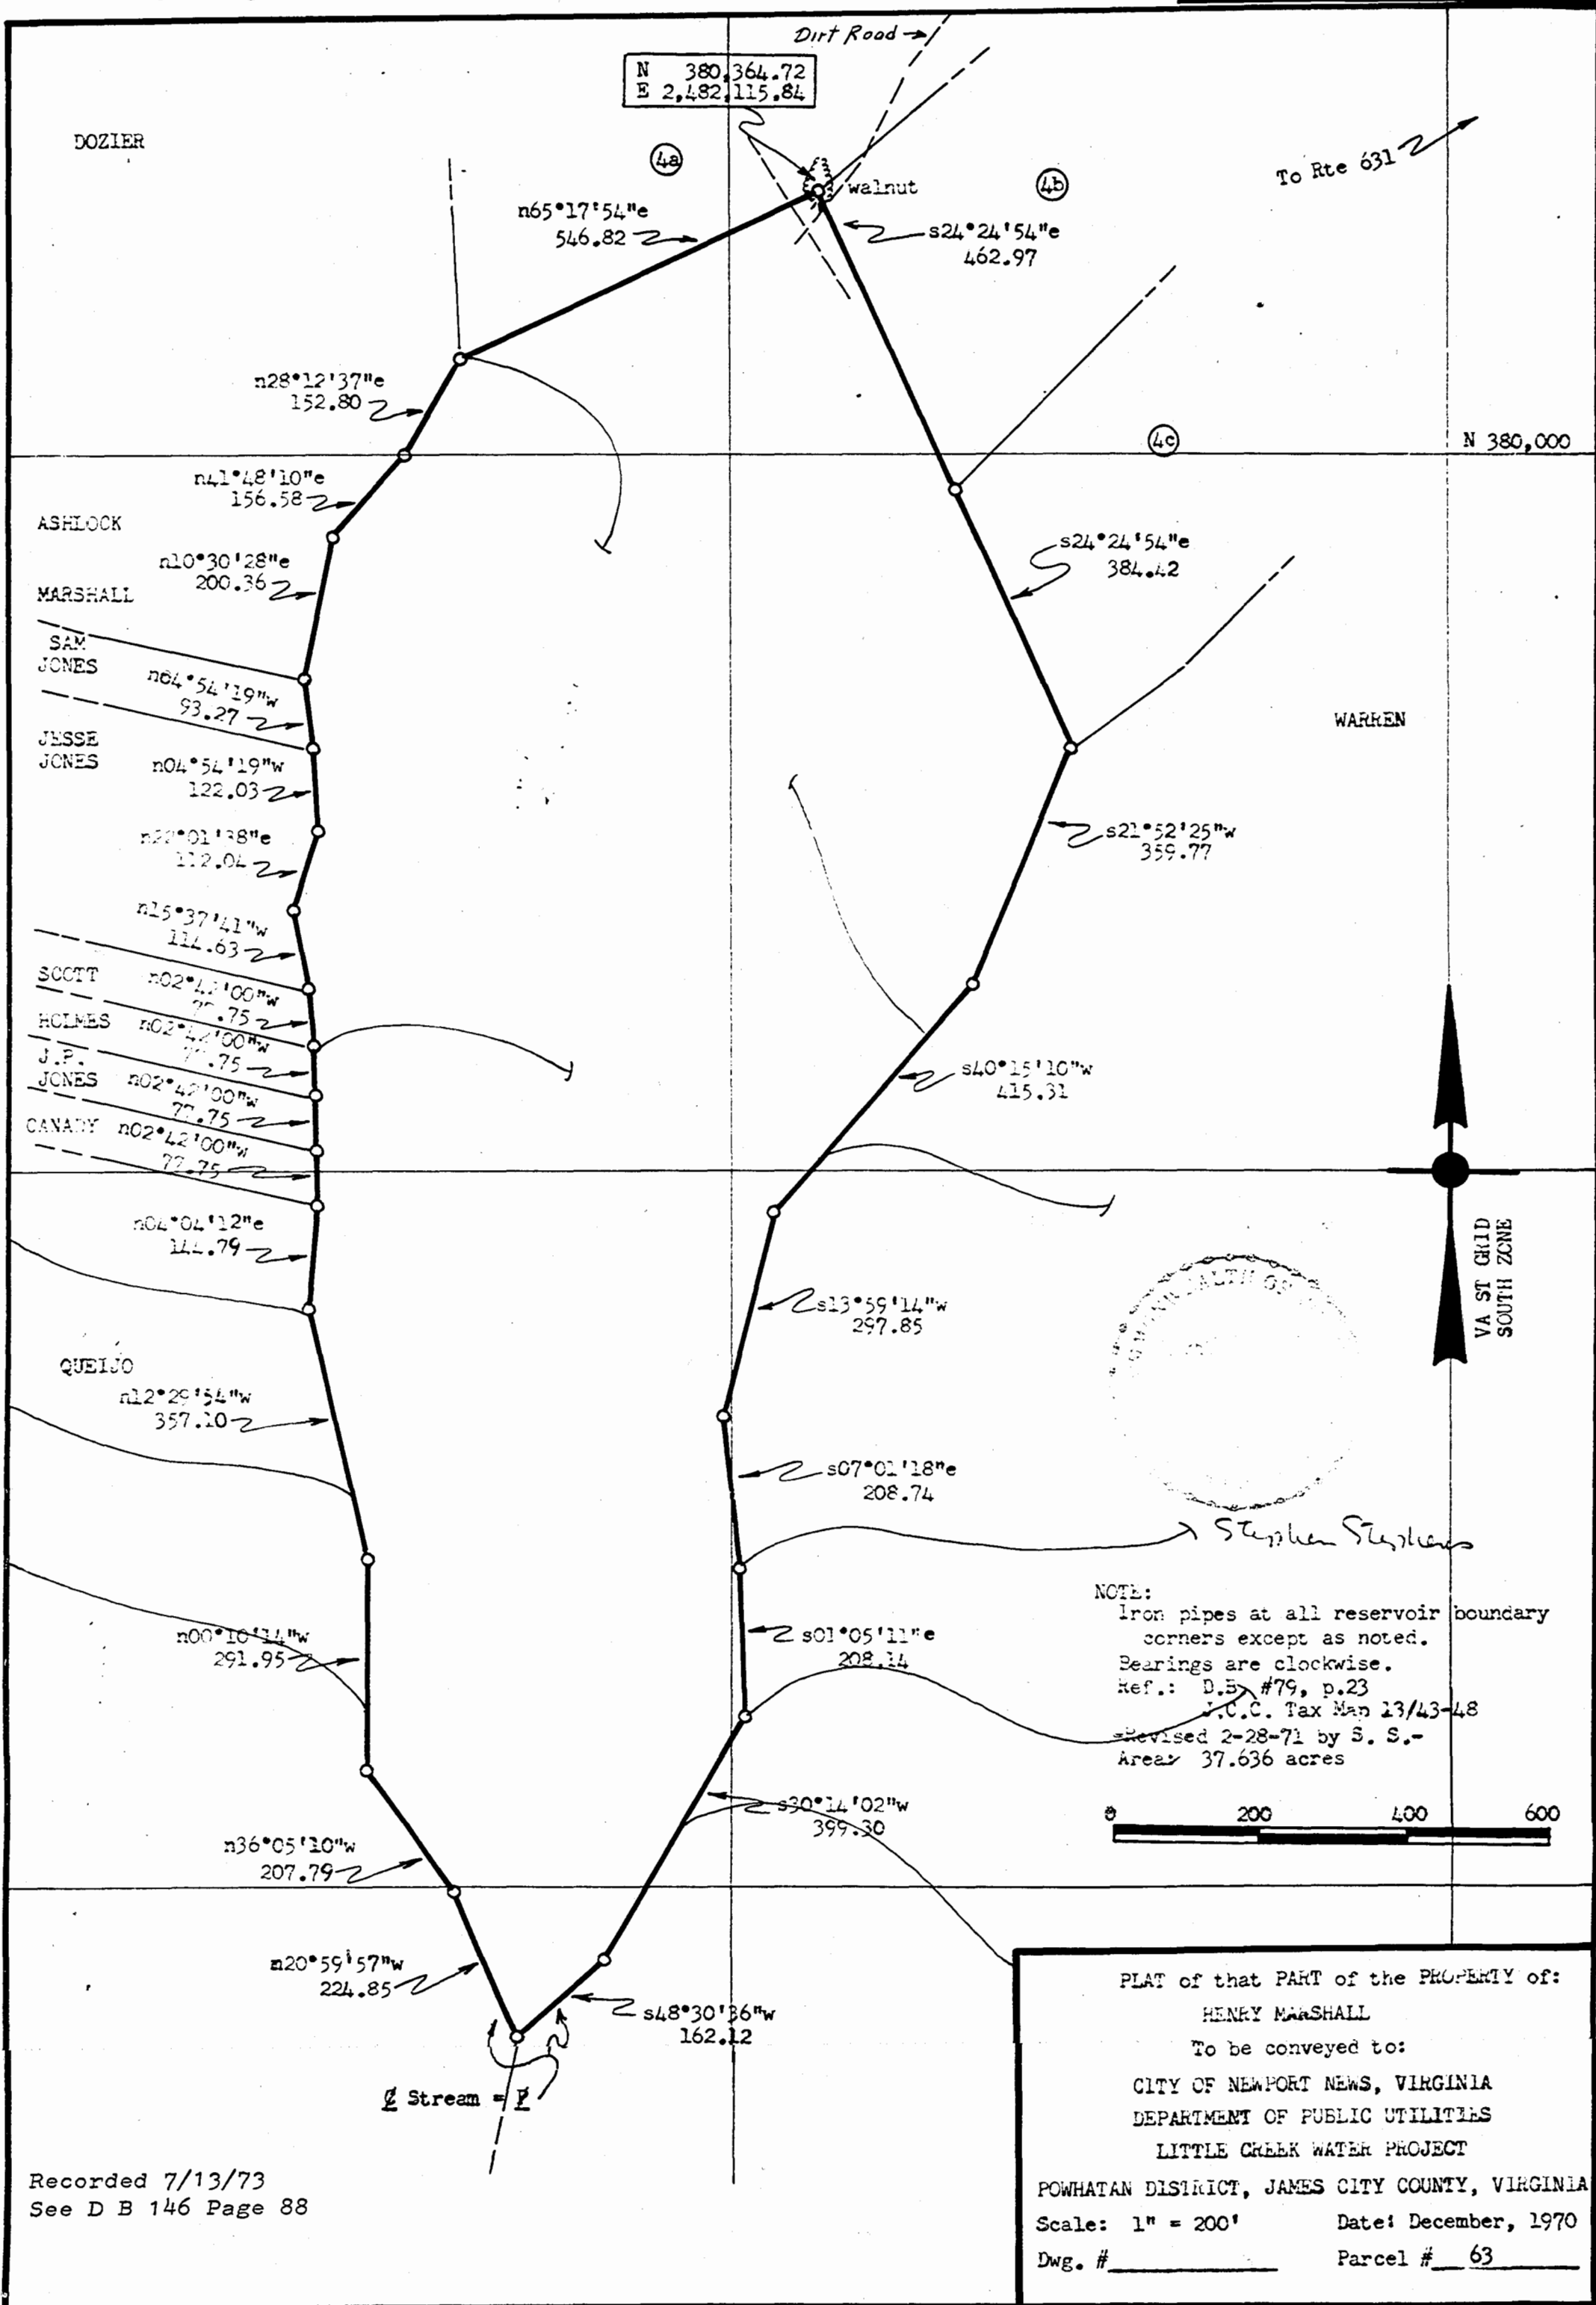

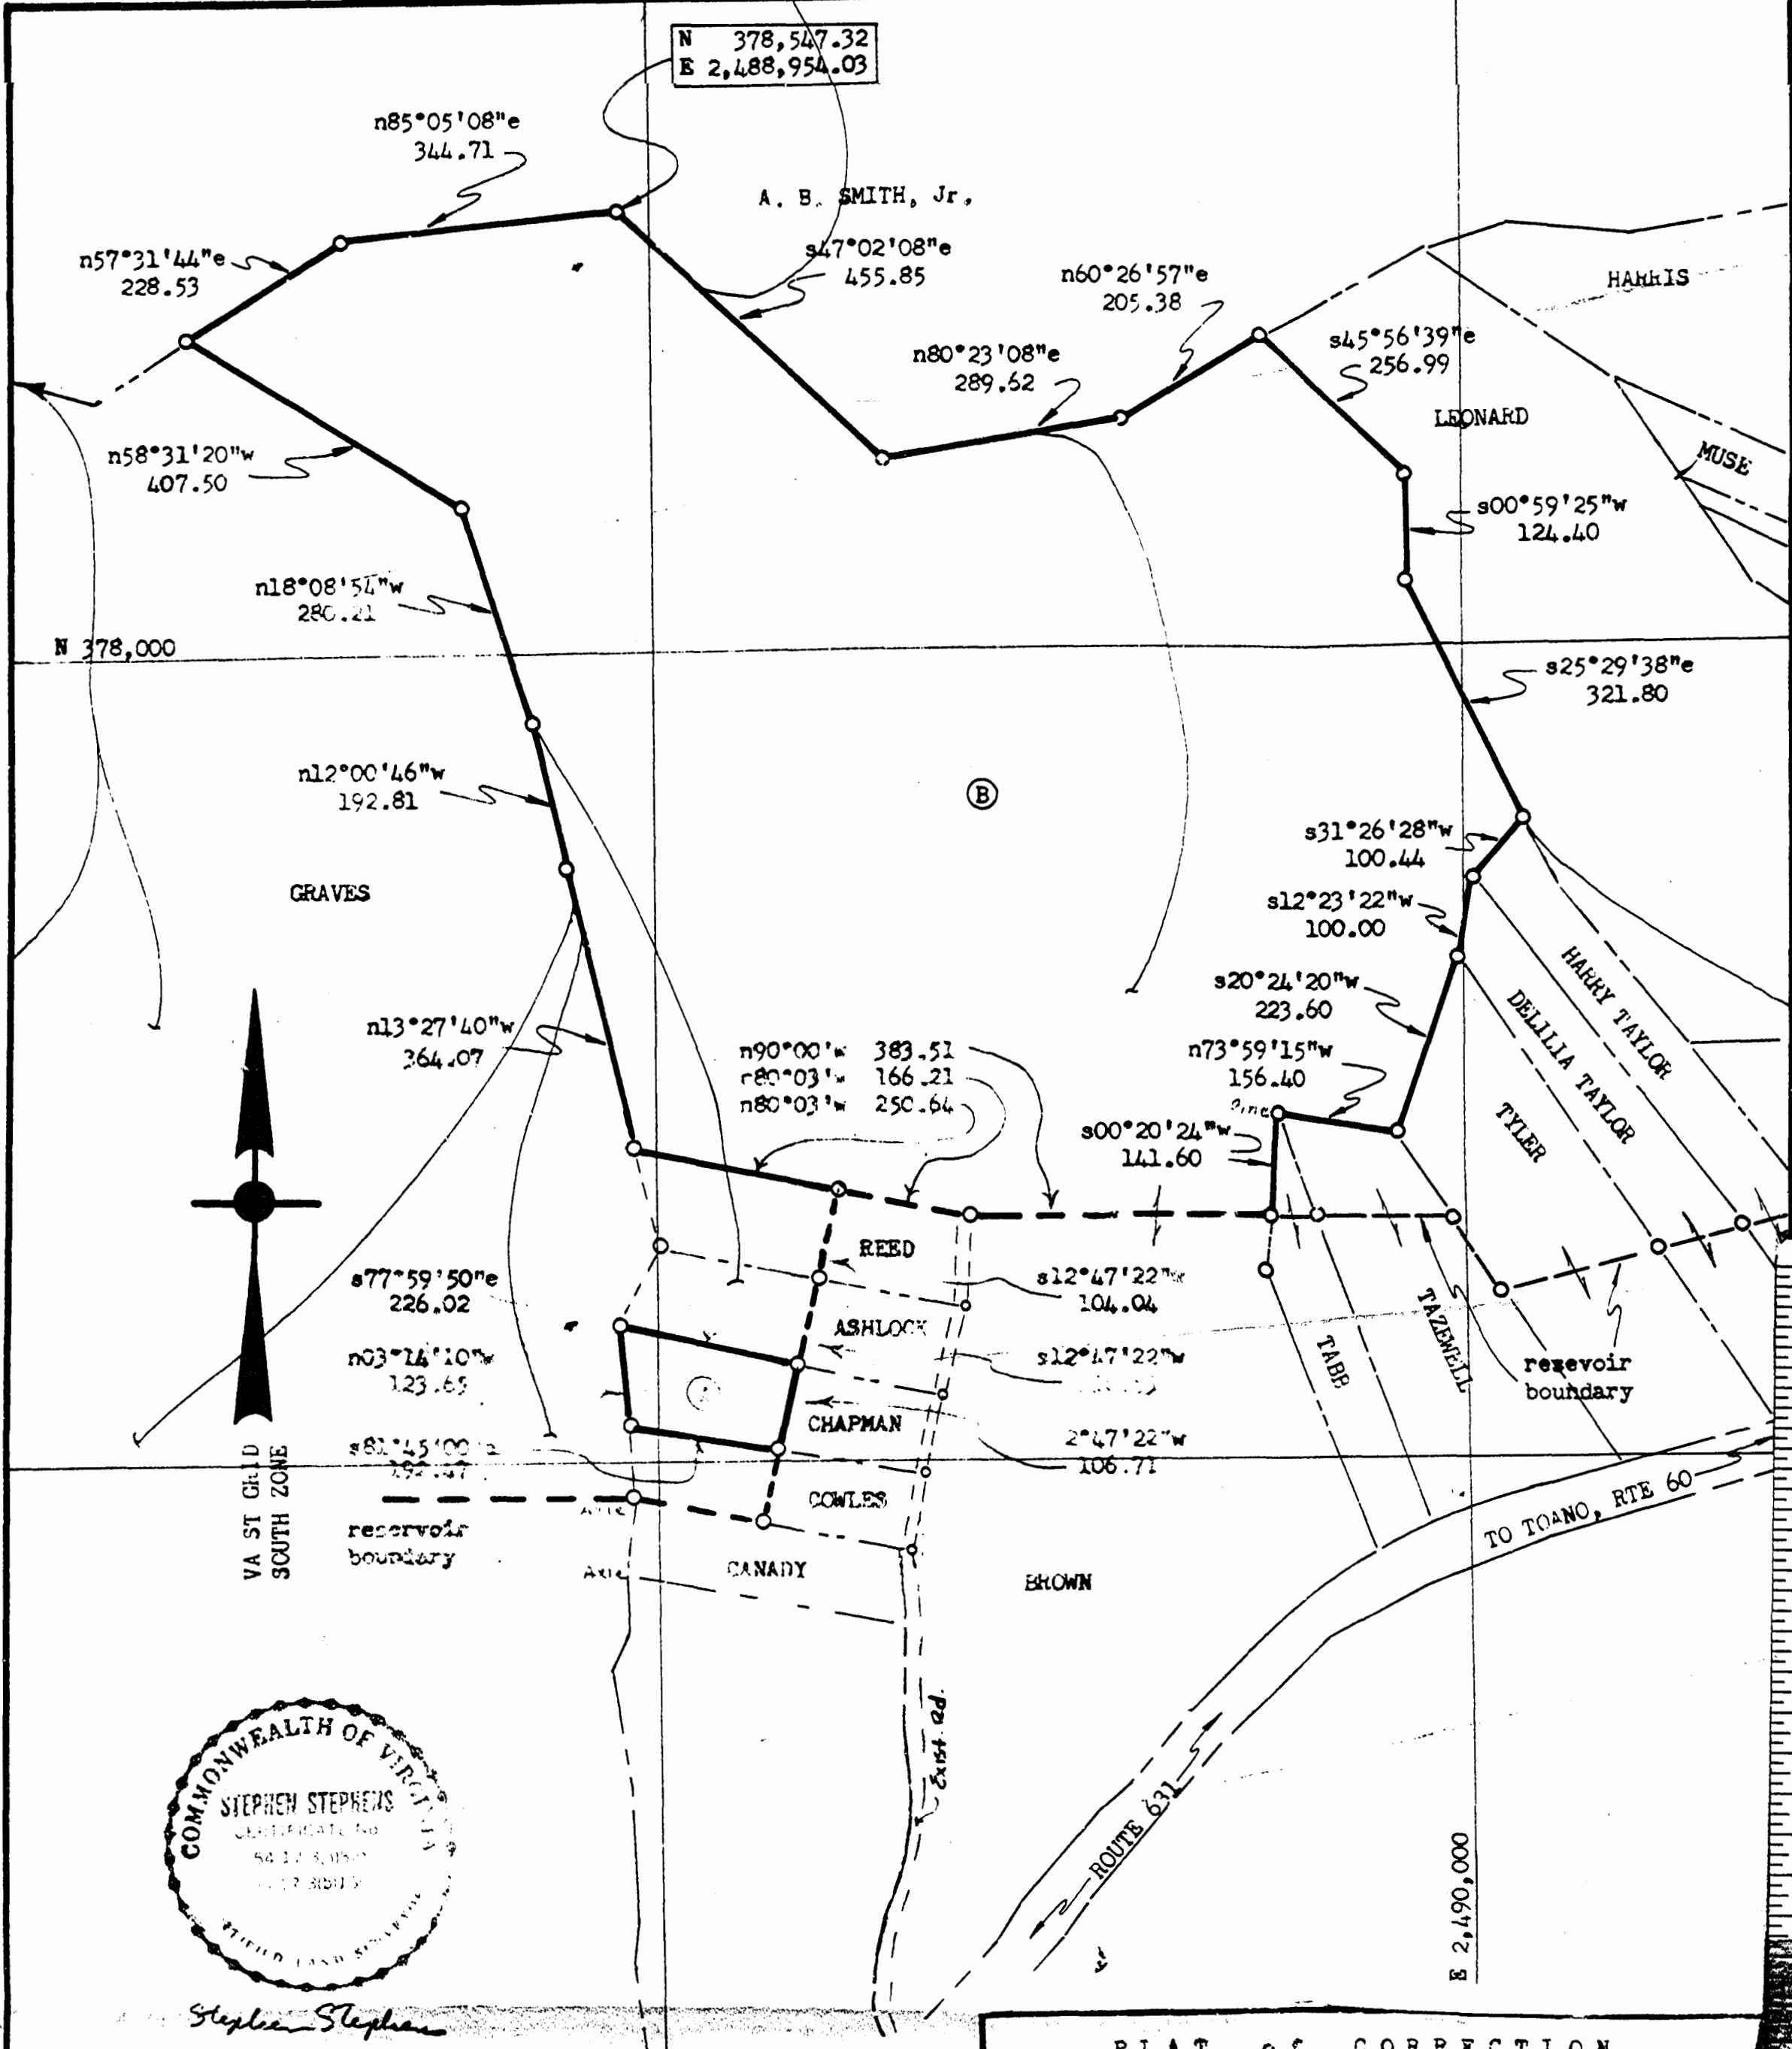


NOTE: Iron pipes at all reservoir boundary corners, except as noted.
Bearings are clockwise.
Ref.: D.B. # 23, p. 548
D.B. # 43, p. 559
D.B. # 17, p. 543
J.C.C. Tax Maps 14/89 & 14/91

Landis Brown is heir to the Lemuel Brown Estate.

Area: "A" = 0.545
"B" = 27.736
Total 28.281

Revised: Nov. 15, 1975 by S.S.

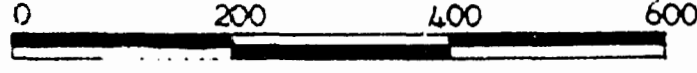

Recorded 6th day of July 1978 in

D. B. No. 35 pages 14

John C. Clarke

PLAT of CORRECTION

PLAT of that PART of the PROPERTY of:
LANDIS BROWN

To be conveyed to:

CITY OF NEWPORT NEWS, VIRGINIA
DEPARTMENT OF PUBLIC UTILITIES

LITTLE CREEK WATER PROJECT

POWHATAN DISTRICT, JAMES CITY COUNTY, VIRGINIA


Scale: 1" = 200'

Date: Oct. 1975

Parcel # 38 A & B

Clerk Dwg. #

Robert Wallace
1/20/72

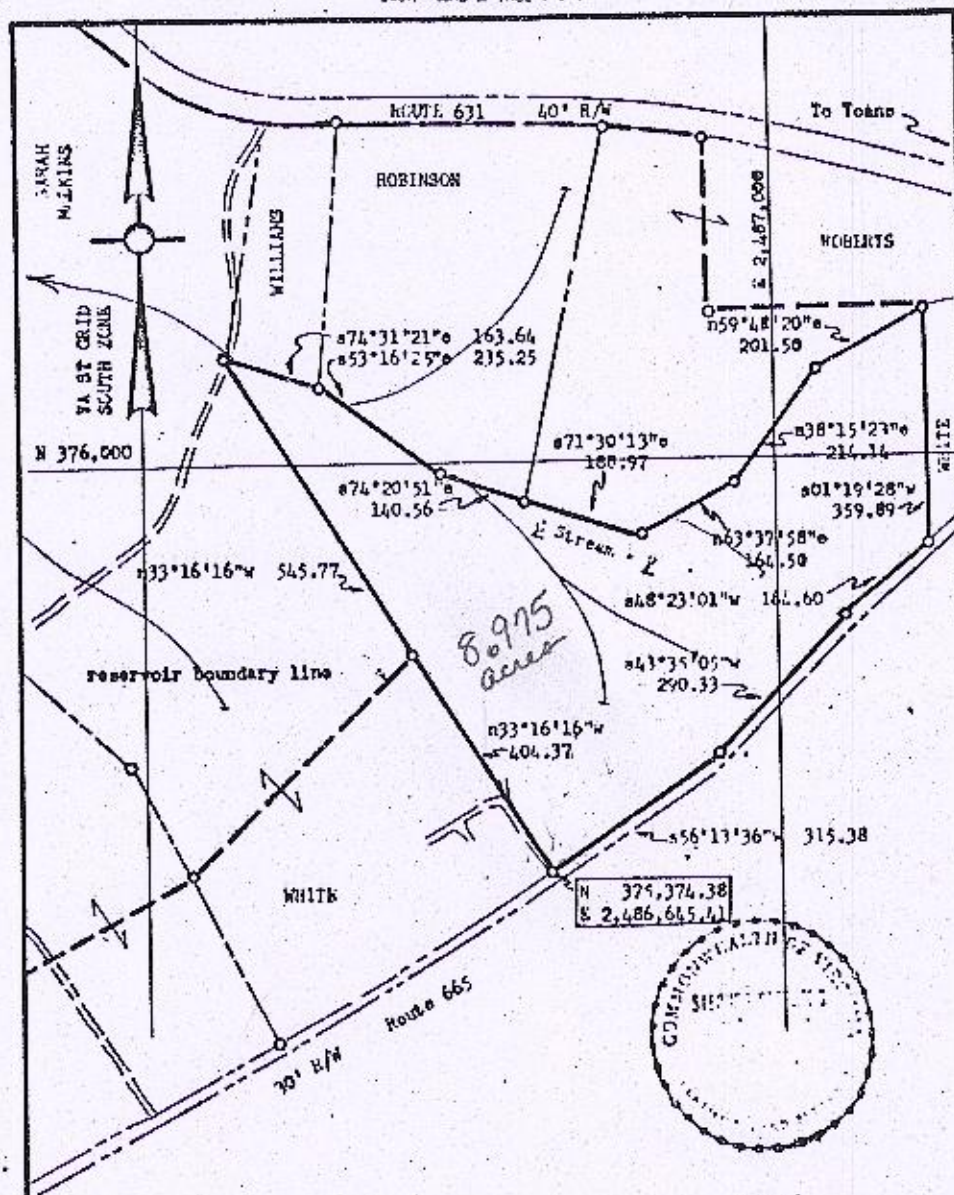

NOTE:
Iron pipes at all reservoir
boundary corners except as noted.
Bearings are clockwise.
Ref.: D.B. # 12, p.123
J.C.C. Tax Map 14/33

Area: 8.975 Acres



PLAT of that PART of the PROPERTY of:

ROBERT WALLACE

To be conveyed to:

CITY OF NEWPORT NEWS, VIRGINIA

DEPARTMENT OF PUBLIC UTILITIES

LITTLE CREEK WATER PROJECT

POWhatan DISTRICT, JAMES CITY COUNTY, VIRGINIA

Scale: 1" = 200'


Date: March, 1971


Dwg. #

Parcel # 84

Job 840

2484
2476
2468

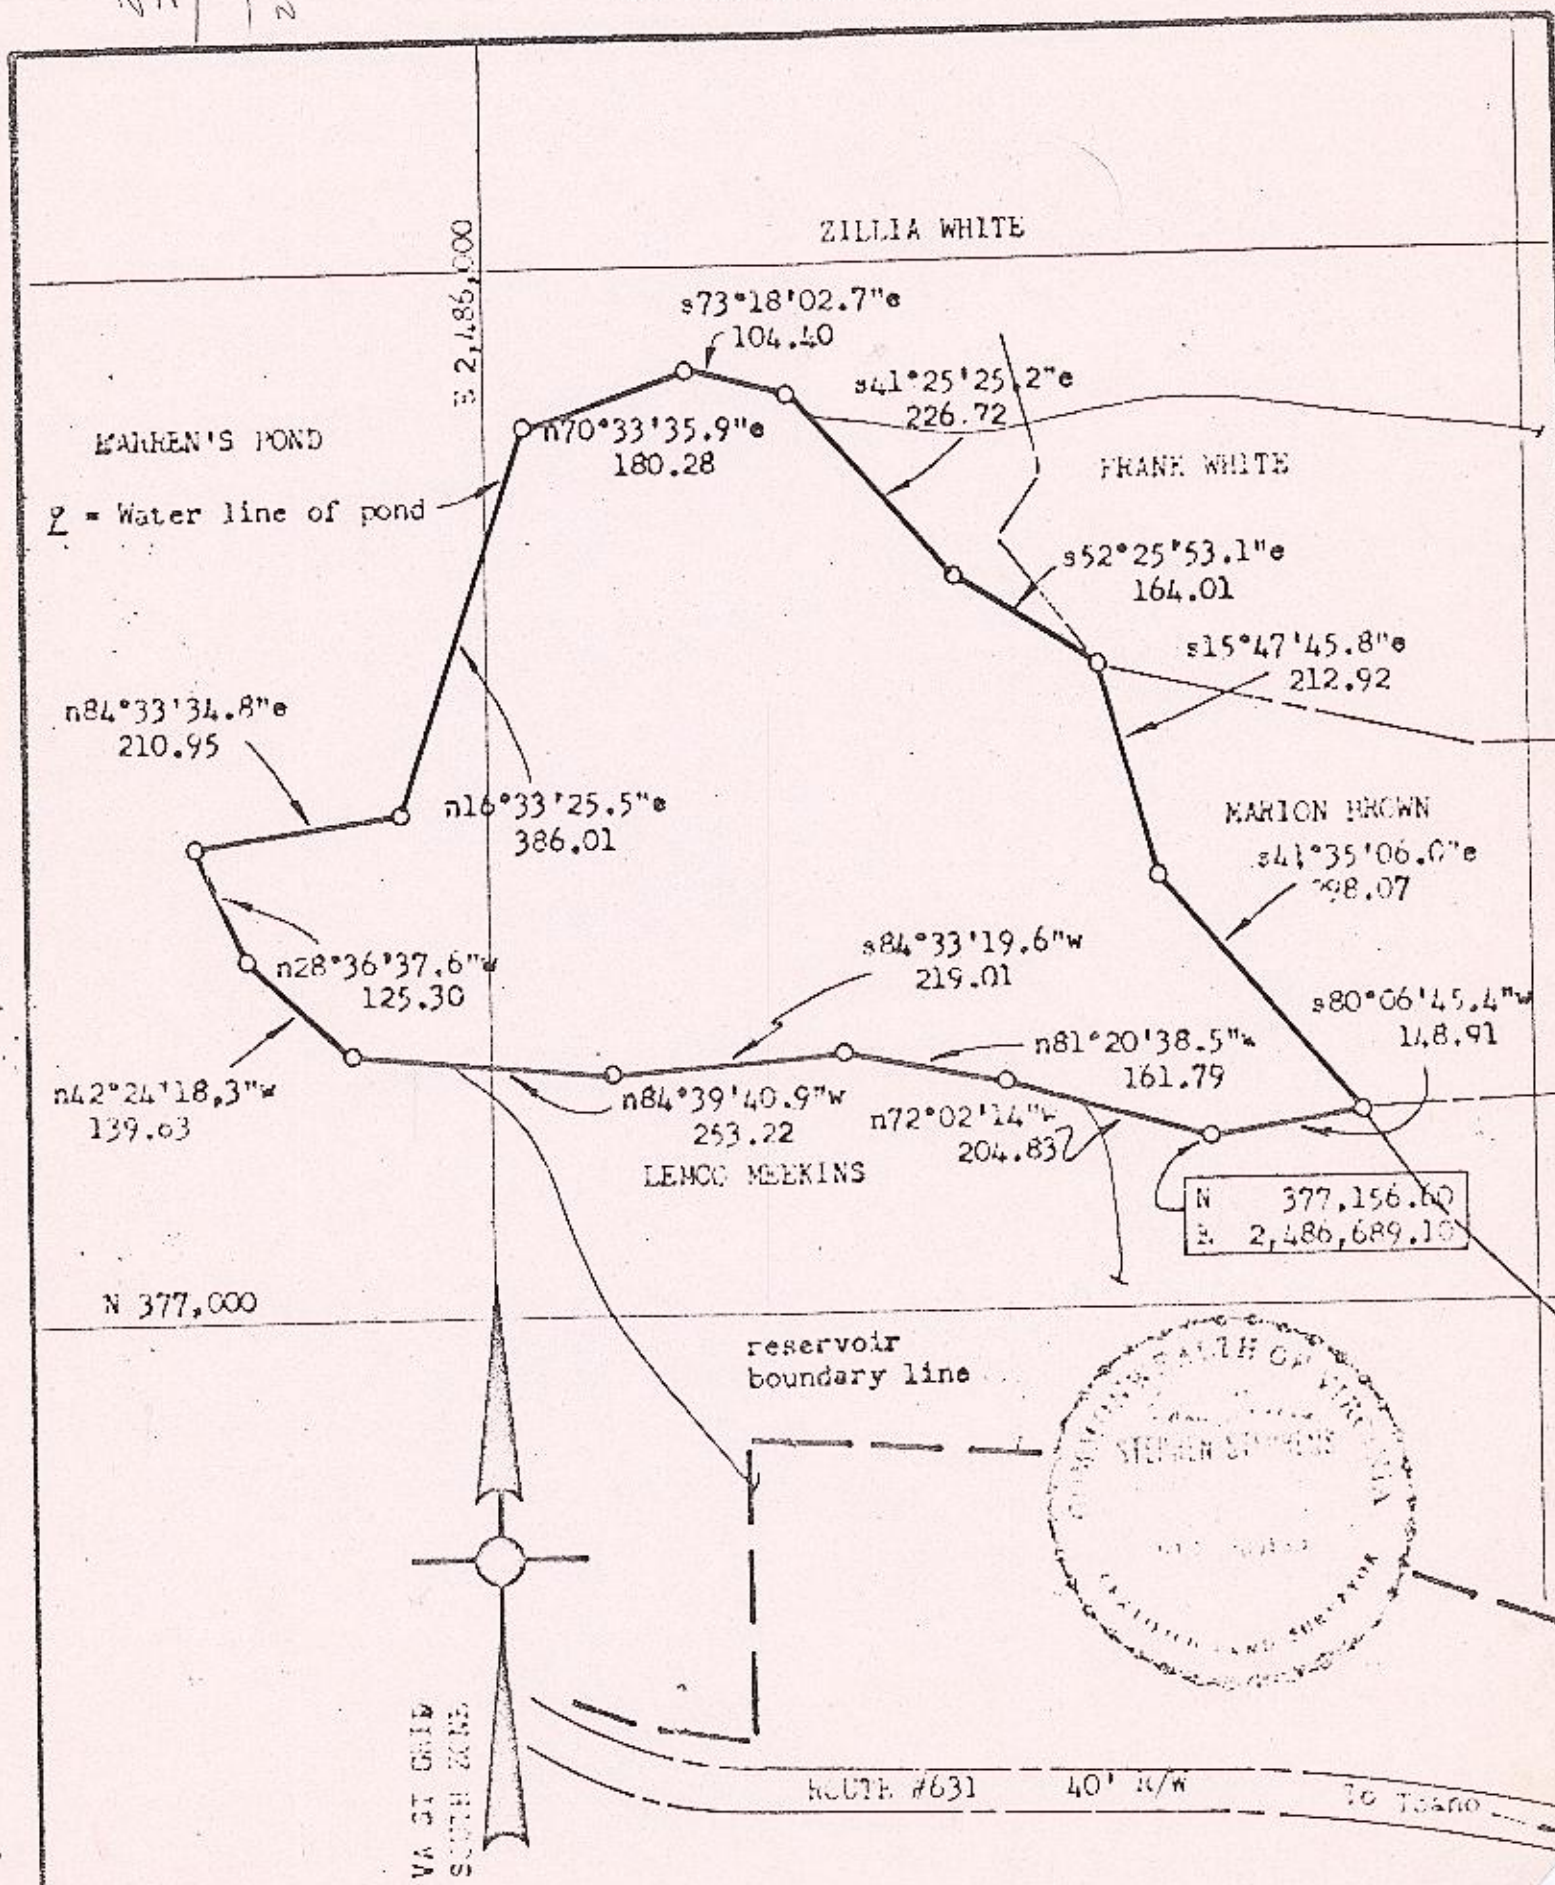

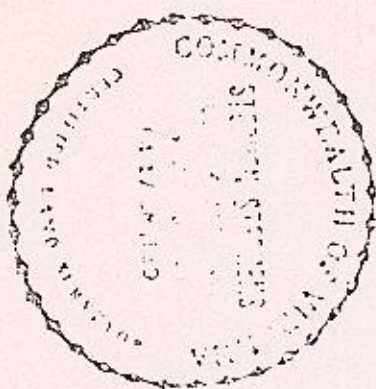

VA ST GRID
SOUTH ZONE

£ 2,482,000

СТРОИТЕЛЬСТВО

N	375,420.00
E	2,482,750.00

TAILFENT

N40°17'36"W
273.00 —

cn83.44.06"e 379.56

70° 50' 28" W

n08°14'23"E

215.05

n76.221
99.38

272.21

141.18
68.4016" W

n63°18'07"W	100.13
~~n74°22'44"W~~	~~147.95~~

083.25.13
120.00

SOL 16° 31' N 440.262

-881.01'38"e 561.77

Reservoir boundary line

to it, and

PLAY of that PART OF:
DELEWARE ENCLD

To be conveyed to;

CITY OF NEWPORT NEWS, VIRGINIA
DEPARTMENT OF PUBLIC UTILITIES

1117 A.E. 62561 1117 A.E. 62561

FOUNTAIN DISTRICT, JAMES CITY COUNTY, VIRGINIA

Scale: 1" = 200'

Date: March, 1971

Parcel # 93

Area: 12.322 acres

NOTE:


Iron pipes at all boundary corners except as noted.


Hearings are clockwise.
Ref.: D. H. 39, p.370

J. C. C. Tax Map 13/11

133/174
7/26/72


BOOK 133 PAGE 174

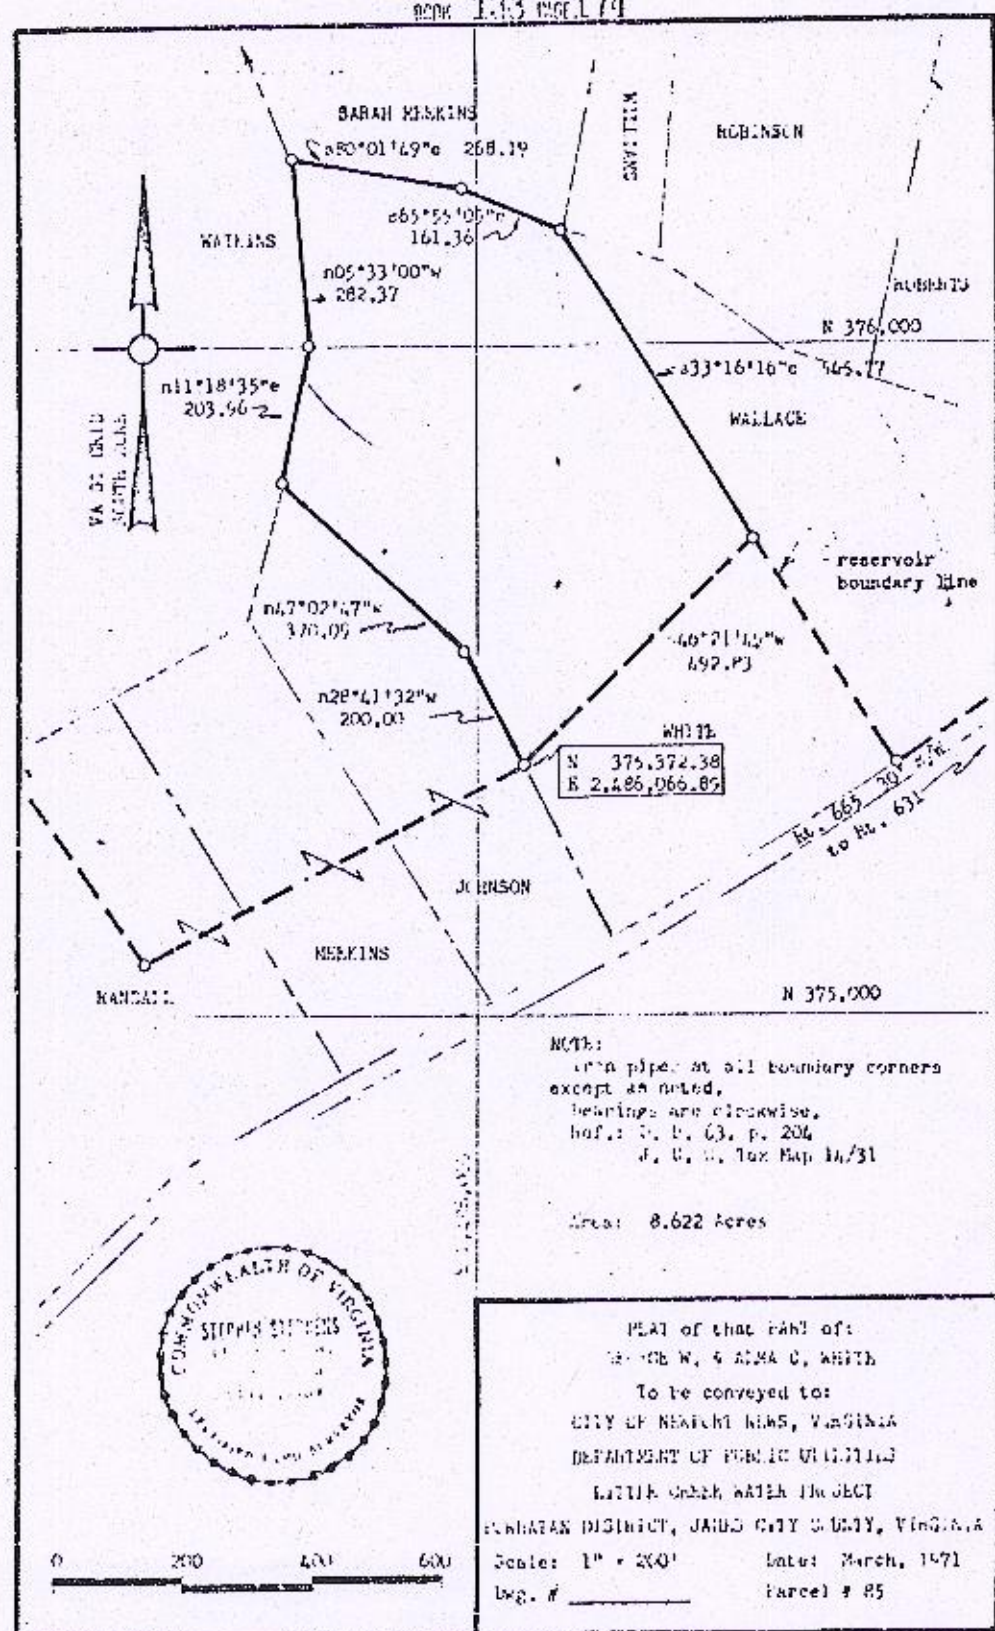

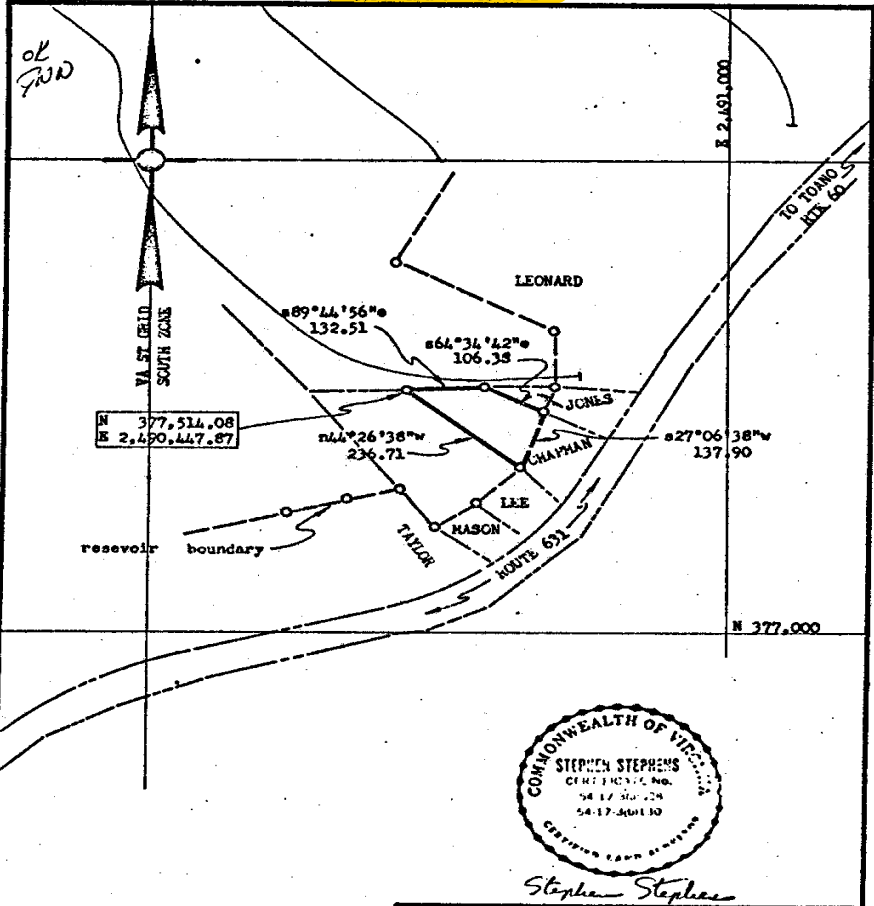

NOTES:
 Iron pipes at all reservoir boundary corners except as noted.
 Bearings are clockwise.
 Ref.: D.B. # 123, p.357
 J.C.C. Tax Map 14/94a
 -Revised 2-28-71 by S. S.-

Area: 0.424 acres

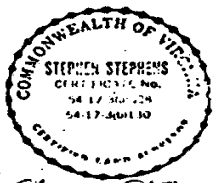


Stephen Stephens

PLAT of that PART of PROPERTY of:
 JAMES CHAPMAN

To be conveyed to:
 CITY OF NEWPORT NEWS VIRGINIA
 DEPARTMENT OF PUBLIC UTILITIES
 LITTLE CREEK WATER PROJECT.

POWhatan DISTRICT JAMES CITY COUNTY VIRGINIA
 Scale: 1" = 200' Date: November, 1970
 Dwg. # _____ Parcel # 22

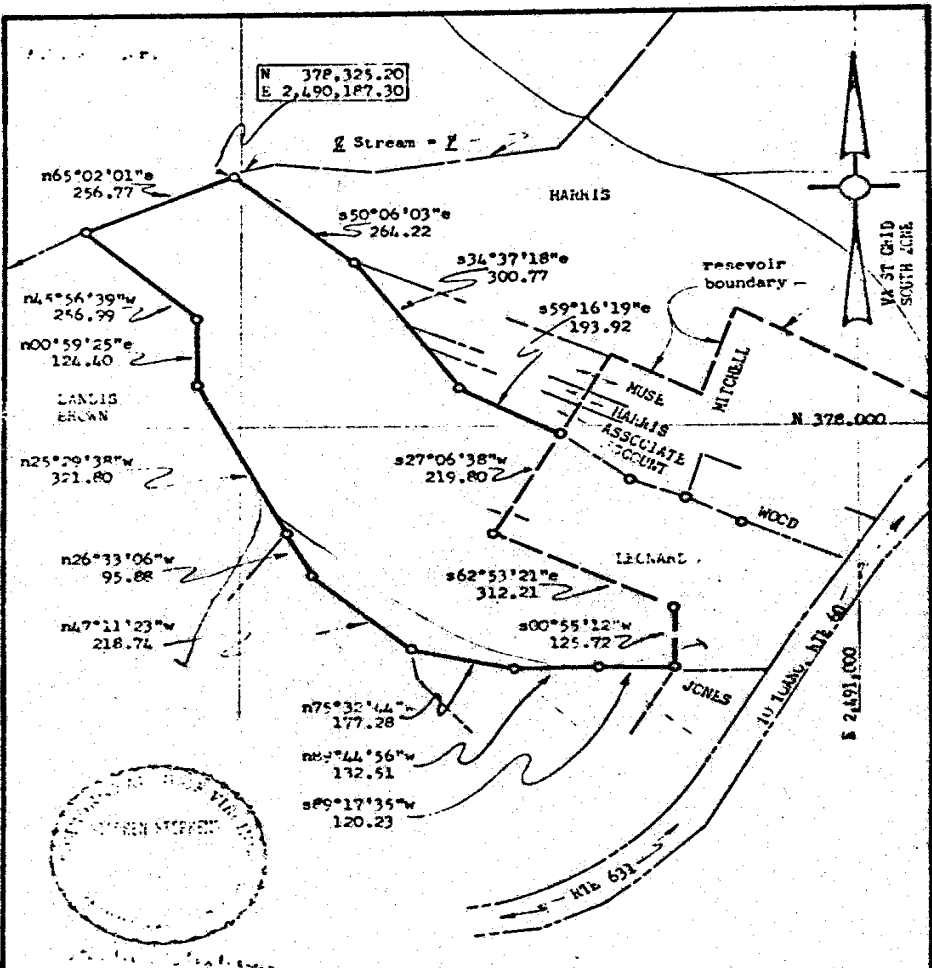

NOTE:

Iron Pipes at all reservoir boundary corners except as noted. Bearings are clockwise. Ref: S.B. #58, p. 702 J.C.C. Tax Map 14/85

Area: 8.800 acres

PLAT of that PART of the PROPERTY of:

JOHN K. LEONARD

To be conveyed to:

CITY OF NEWPORT NEWS, VIRGINIA

DEPARTMENT OF PUBLIC UTILITIES

LITTLE CHALK WATER PROJECT

POWhatan DISTRICT, JAMES CITY COUNTY, VIRGINIA

Scale: 1" = 200'

Date: November, 1970

Imp. #

Parcel # 30

2/26/74




Stephen Stephens

Relocated Rt. 631
Formerly Rt. 665

JOHNSON

n28°40'10"W 25.00

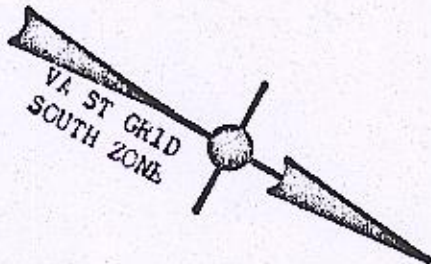

n63°03'10"E 197.71

s63°03'10"W 139.91

PC #12 Sta.
169+60.34

N 375.152.12
E 2,486,389.82

n41° L = 189.60

n41° L = 57.12

s57°50'43"W 264.10

PT #12 Sta.
171+53.16

n55°41'16"E 121.68

n61° L = 49.35

s33°16'20"E 21.16

Was:
WALLACE
Now:
CITY of NEWPORT NEWS, VA

NOTES: Iron Markers at all corners.
Bearings are clockwise.
Ref.: D.B. #63, p. #204,
JCC Tax Map 14/31.

AREA: 0.214 acre.

CURVE DATA:

"A" - R = 1475.00, L = 189.60, I = 007°21'54",
T = 94.93, C = 189.47, CB = n59°22'15"E.
"B" - R = 1746.82, L = 49.35, I = 001°37'10",
T = 24.68, C = 49.34, CB = s57°02'10"W.
"C" - R = 628.52, L = 57.12, I = 005°12'30",
T = 28.58, C = 57.11, CB = s60°26'55"W.

PLAN OF:

That Part of:

PROPERTY OF:

GEORGE & ALMA WHITE

To be CONVEYED to:

CITY OF NEWPORT NEWS, VIRGINIA

DEPARTMENT OF PUBLIC UTILITIES

LITTLE CREEK WATER PROJECT


POWELL DISTRICT, JAMES CITY COUNTY, VIRGINIA

Scale: 1" = 50'

Date: May, 1973

Parcel # 39

JOB #810

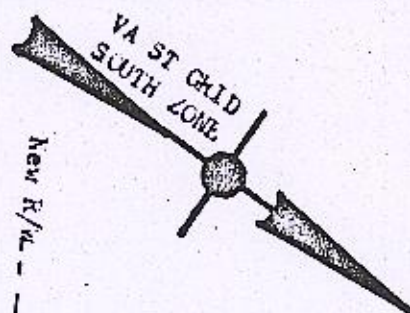

Stephen Stephens

[illegible]

NOTES: Iron markers at all corners.

bearings are clockwise.

ref.: D.B. #74, p. #185.

JCI Tax Map 14/32.

Area: 0.099 acre.

CUKVE DATA:

$$^nA^n - K = 1475.00, L = 156.31, I = 006^{\circ}01.18''$$

1 = 78.23, C = 156.24, Cb = n53°01'20"E.

$$^{\text{H}}\text{H}^{\text{H}} \rightarrow \text{H} = 1130.28, 1 = 121.47, 1 = 66.09, 30^{\circ}$$
$$1 = 60.80, C = 121.41, \bar{C} = 953.32, \bar{C}_0 = 140.74.$$

Rev. 6-15-73 64 S.S.

PLAY OF

list of

Plenty of:

GEORGE & ALVIN WHITE


10 to be conveyed to:
CITY OF NEWPORT NEWS, VIRGINIA
DEPARTMENT OF PUBLIC UTILITIES
LITTLE CREEK WATER PROJECT
POWHEATAN DISTRICT, JAMES CITY COUNTY, VIRGINIA

Scale: 1" = 50'
Date: May, 1973

Parcel # 45

JCH #B4.0

4/26/74

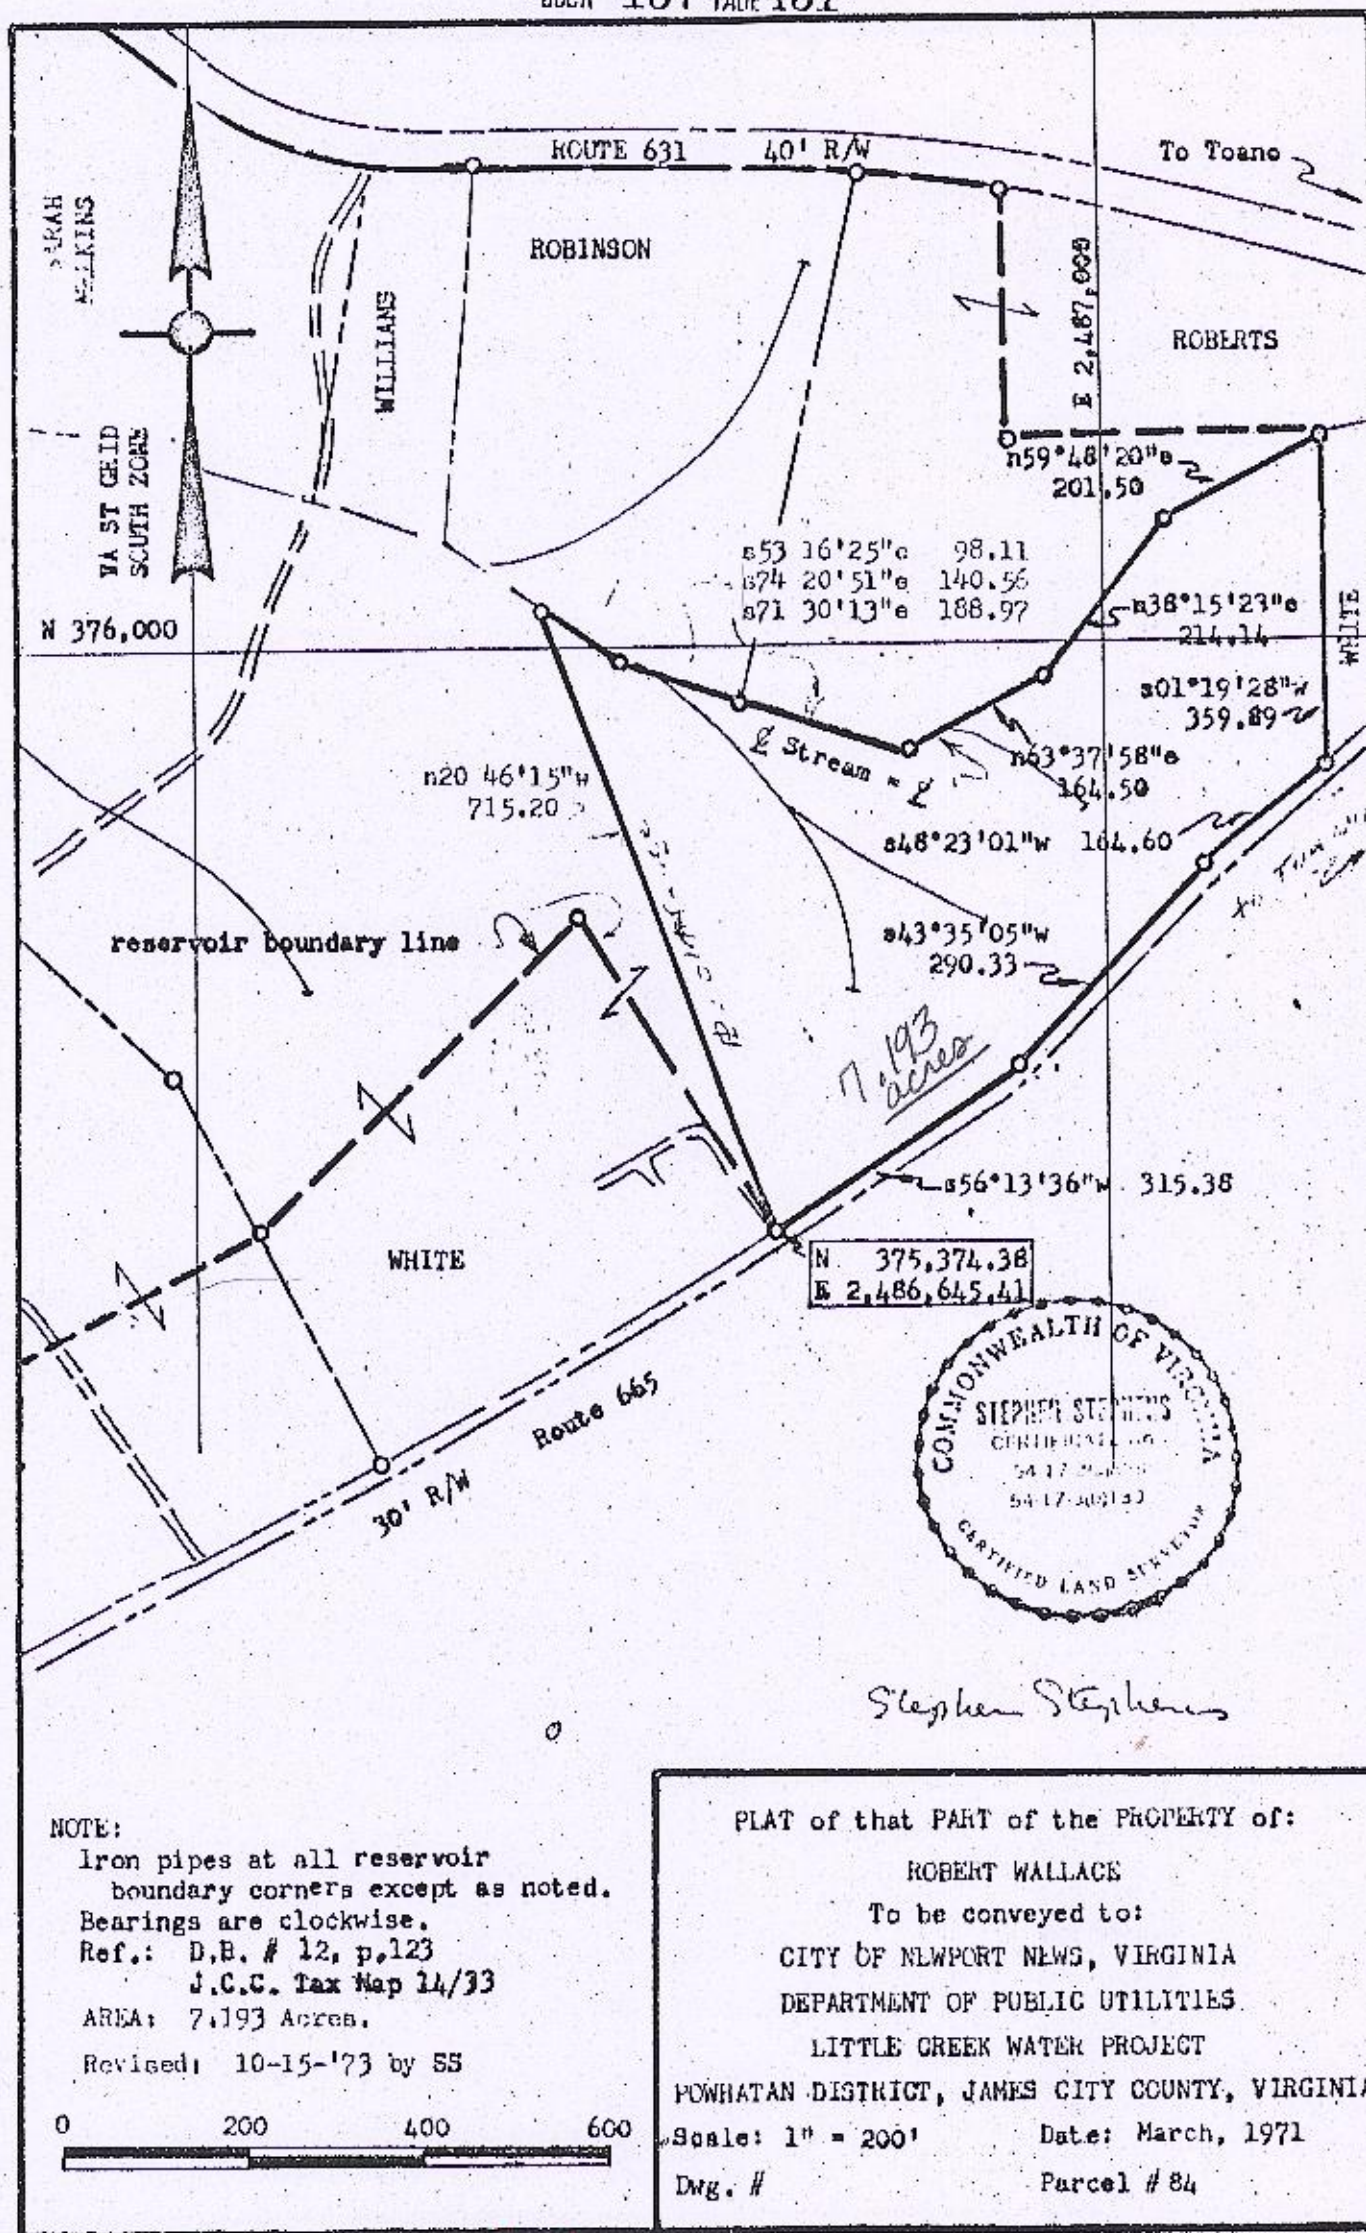

NOTE:

Iron pipes at all reservoir boundary corners except as noted.
Bearings are clockwise.
Ref.: D.B. # 12, p.123
J.C.C. Tax Map 14/33
AREA: 7.193 Acres.
Revised: 10-15-'73 by SS

0 200 400 600

PLAT of that PART of the PROPERTY of:

ROBERT WALLACE



To be conveyed to:

CITY OF NEWPORT NEWS, VIRGINIA
DEPARTMENT OF PUBLIC UTILITIES

LITTLE CREEK WATER PROJECT
POWHATAN DISTRICT, JAMES CITY COUNTY, VIRGINIA
Scale: 1" = 200' Date: March, 1971
Dwg. # Parcel # 84

plat
reb. 2/14 — not a good reference

Stephen Stephens

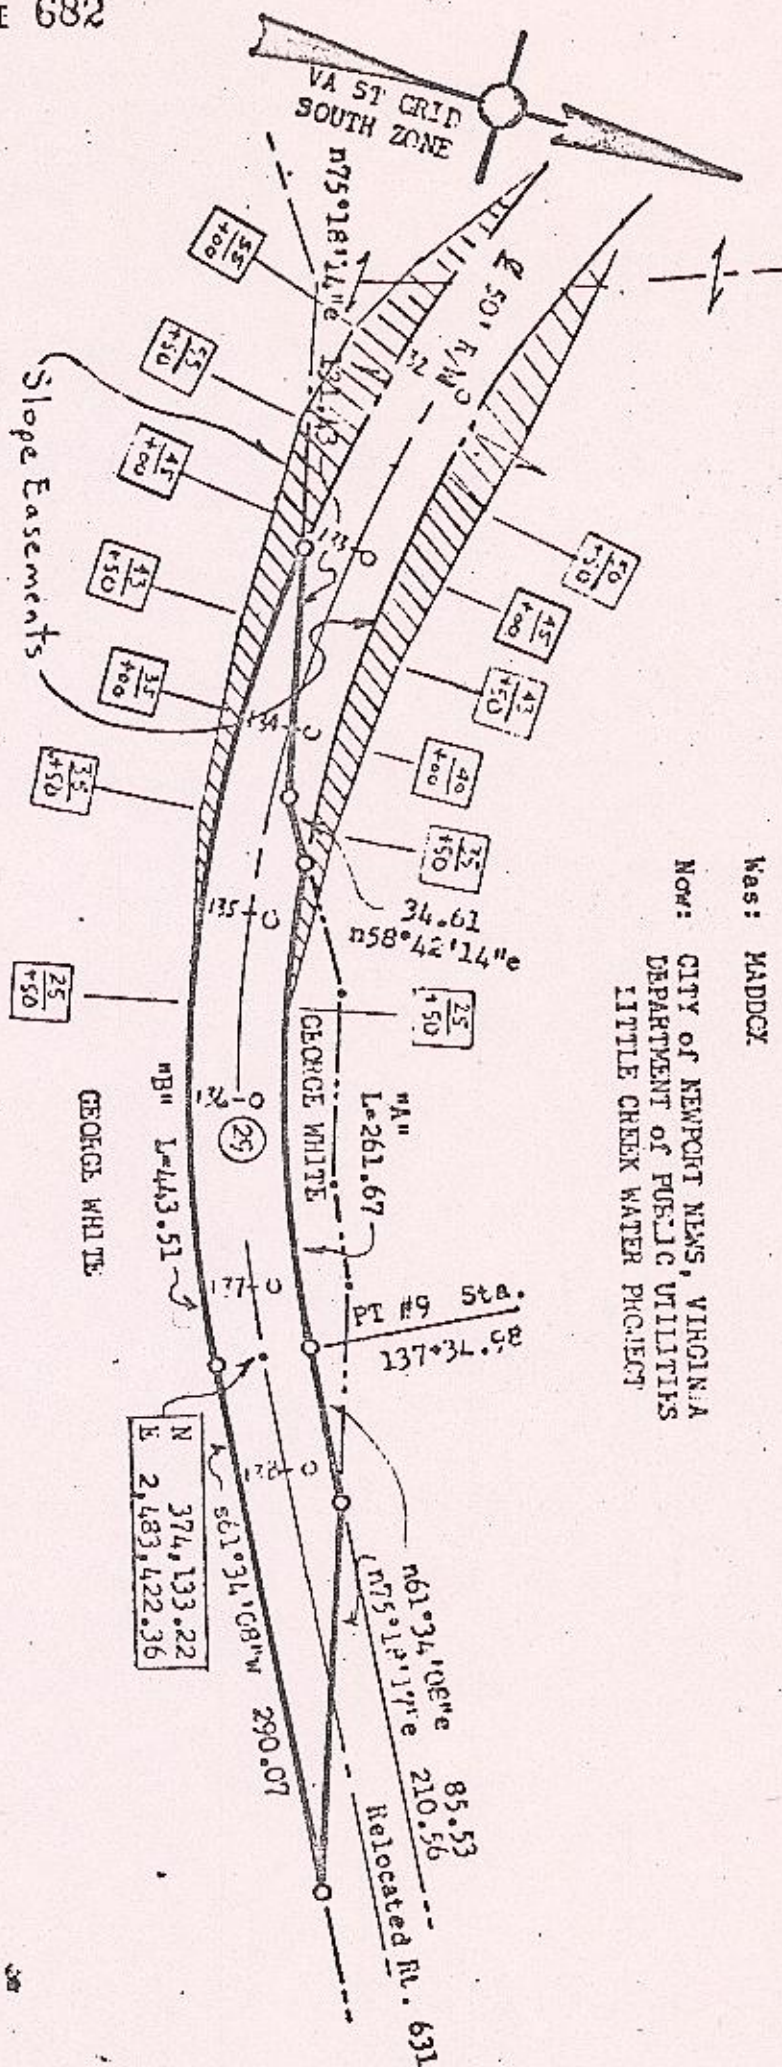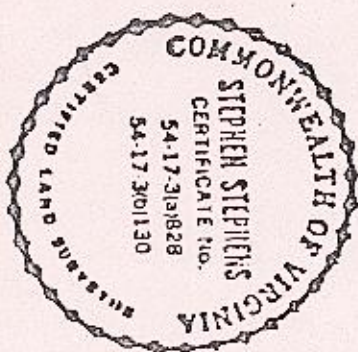

Map: MADDIX

Now: CITY OF NEWPORT NEWS, VIRGINIA
DEPARTMENT OF PUBLIC UTILITIES
LITTLE CREEK WATER PROJECT

NOTES: Iron markers at all corners.
Bearings are clockwise.

Ref.: D. B. #5, p. #663,
JCC Tax Map 13/13.

Slope Easements

AREA: 0.616 acre.

CURVE DATA:

"A" - R = 695.00, L = 261.67, 1 = 021°34'15",
T = 132.40, C = 260.13, CB = n72°21'15"e.

"B" - R = 745.00, L = 443.51, 1 = 034°06'31",
T = 228.51, C = 436.99, CB = s78°17'20"e.

PLAY OF:

That Part of:

PROPERTY OF:

GEORGE WHITE

To be conveyed to:

CITY OF NEWPORT NEWS, VIRGINIA

DEPARTMENT OF PUBLIC UTILITIES

LITTLE CREEK WATER PROJECT

POWELL DISTRICT, JAMES CITY COUNTY, VIRGINIA

Scale: 1" = 100'

Date: May, 1973
Parcel # 29

2400 corner
2nd floor




CURVE DATA:

Revised: 10-1-75 by 35

LINE # _____

Date: May, 1973
Parcel # 31

31

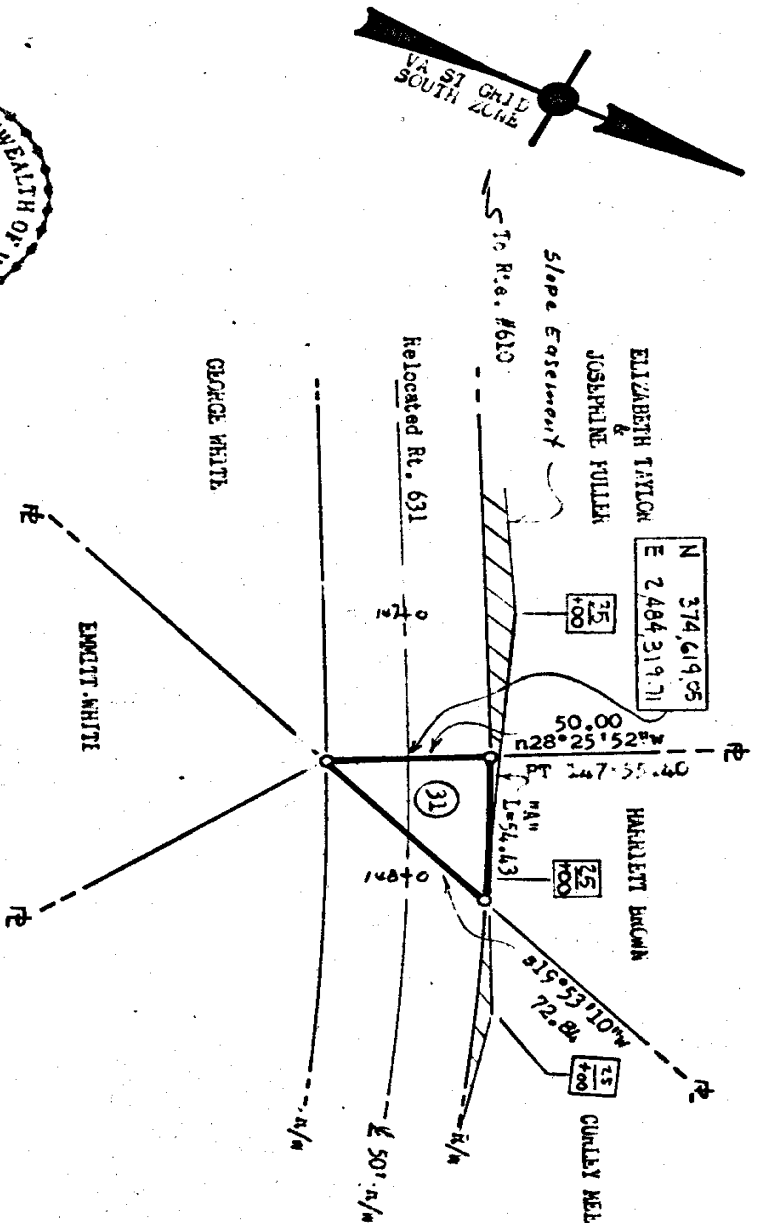



GRAVES

LANDIS BROWN

(B)

S81°45'00"E 192.47
 N03°14'10"W 90.02

N 277,000

GRAVES

N 376,954.51
 E 2,488,967.84



NOTE:

Iron markers at all reservoir
 boundary corners, except as noted.
 Bearings are clockwise.
 Ref.: D.B. #133, p. #577.
 JCC tax map #14/91.

APFA: 0.319 Acre.

Revised: 10-8-79 by: S.S.

E 2,489,000

REER

ASHLOCK

CHAPMAN

COWLES

CANADY

reservoir
boundary

S40°25'45"W 107.62
 N80°20'55"W 117.26

LANDIS BROWN

ROUTE #61 CHICKAHOMY ROAD
 To TOWNS, Rte. #60

PLAT of that PART of the PROPERTY of:

ALBERT & FRANCES EVELYN COWLES

To be conveyed to:

CITY OF NEWPORT NEWS; VIRGINIA

DEPARTMENT OF PUBLIC UTILITIES

LITTLE CREEK WATER PROJECT

POWHATAN DISTRICT, JAMES CITY COUNTY, VIRGINIA

Scale: 1" = 200'


DATE: Oct. 1975

Dwg. # _____


Parcel # 101

0 200 400 600

SECTION B

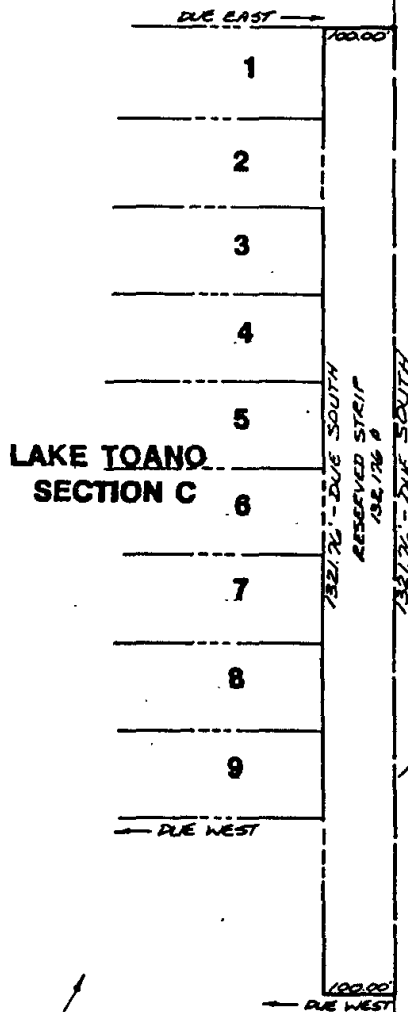

SECTION D

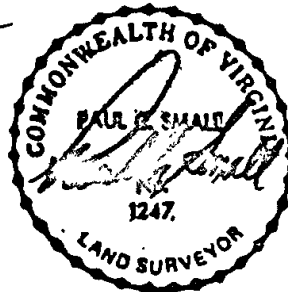

AES, a professional corporation

engineers, surveyors, planners

Williamsburg, Virginia

PLAT OF RESERVE STRIP ADJACENT TO LOTS 1-9
LAKE TOANO SECTION C

FOR CONVEYENCE TO: THE CITY OF NEWPORT NEWS
 FROM LAKE TOANO ESTATES LTD.

JAMES CITY COUNTY

VIRGINIA

Scale: 1"=200'

Ref.:

PL - 38, PG. - 48

Date: JUNE 1988

Job No. 5134