#030023503

91 PAGE 27

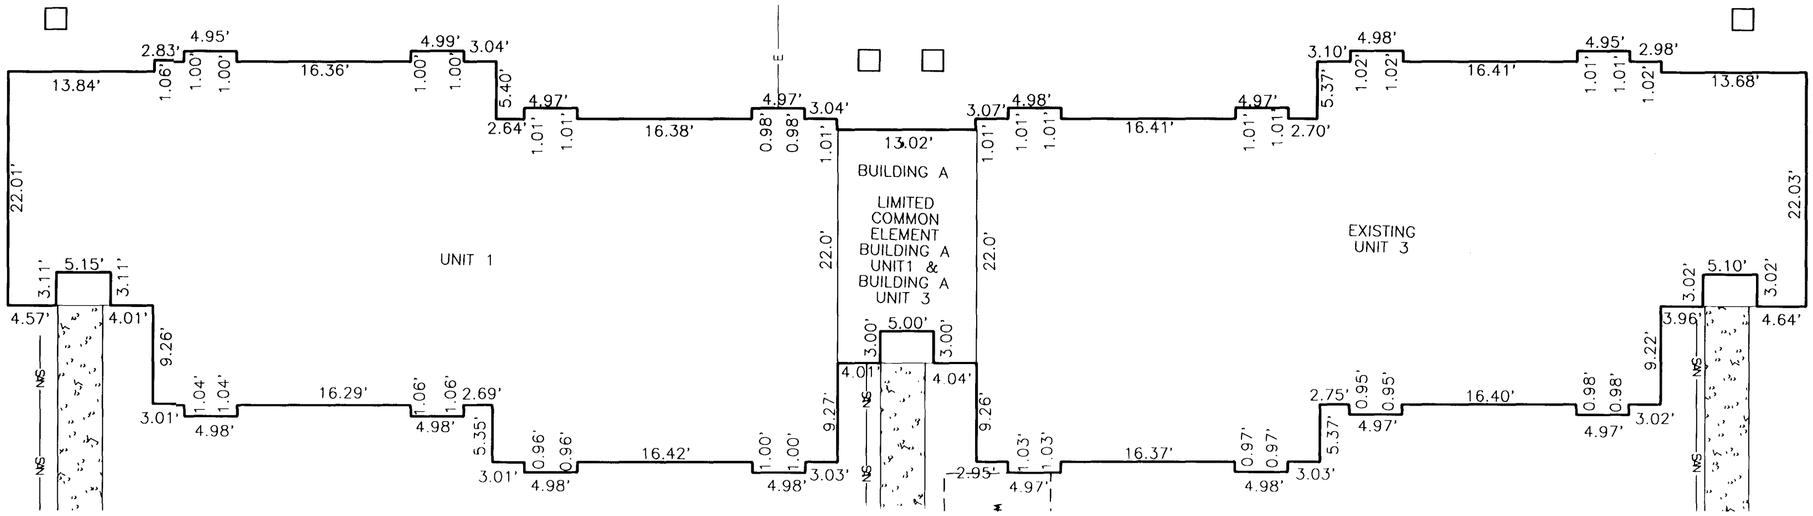

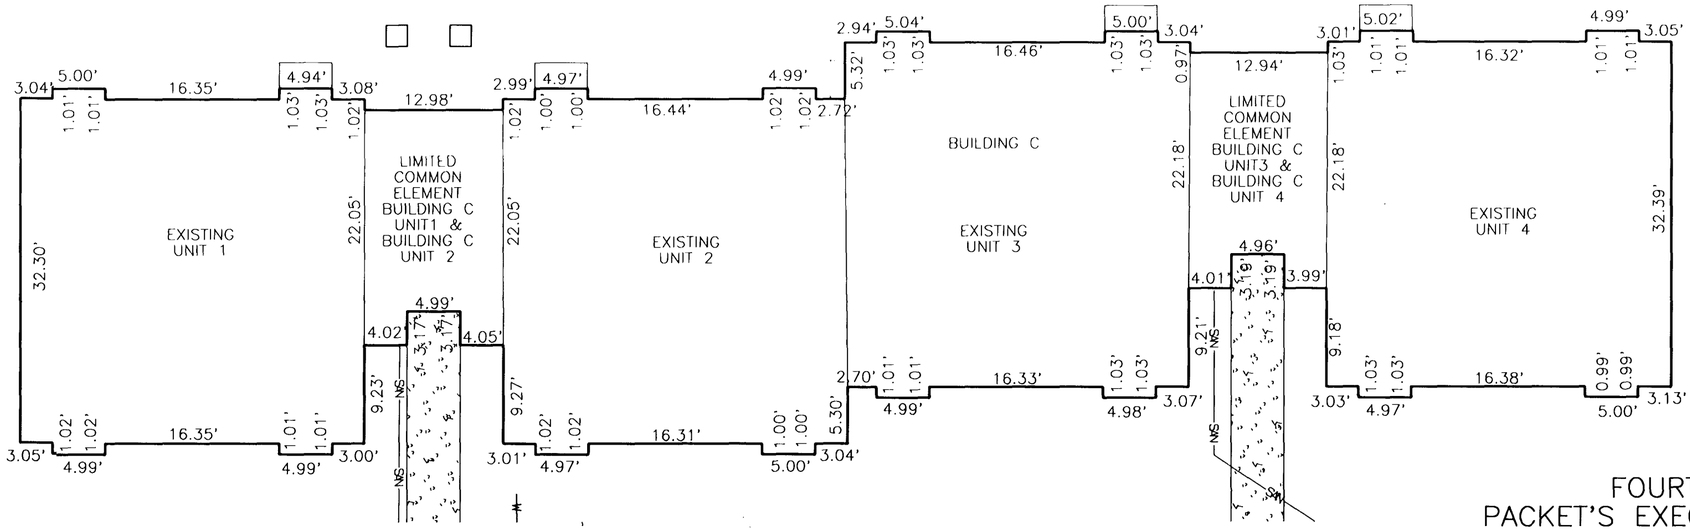

GRAPHIC SCALE 1"=10'

0 10 20 30

REVISED FOURTH AMENDED EXHIBIT PACKET'S EXECUTIVE CENTER CONDOMINIUM PARCEL 20Y BUSCH CORPORATE CENTER

ROBERTS DISTRICT JAMES CITY COUNTY, VIRGINIA

SCALE: 1" = 10' DATE: 6/25/03

SHEET 3 OF 3

Notes:

1. LOWER VERTICAL BOUNDARY OF EACH UNIT IS THE TOP OF THE SLAB.
2. UPPER VERTICAL BOUNDARY OF EACH UNIT IS THE UNDERSIDE OF THE ROOF TRUSSES.

City of Williamsburg & County of James City
Circuit Court: This PLAT was recorded on
7 August 2003
at 10:02 AM/PM PB 91 PG 25-27
DOCUMENT # 030023503
BETSY B. WOOLRIDGE, CLERK
Betsy B. Woolridge Clerk

COMMONWEALTH OF VIRGINIA
6/25/03
STEPHEN A. ROMEO
NO. 1448-B
Stephen Romeo
LAND SURVEYOR

LANDMARK DESIGN GROUP
Engineers • Planners • Surveyors
Landscape Architects • Environmental Consultants

4029 Ironbound Road
Suite 100
Williamsburg, VA 23188
Tel. (757) 253-2975
Fax (757) 229-0049
Email: lmdg@landmarkdgwb.com

5544 Greenwich Road
Suite 200
Virginia Beach, VA 23462
Tel. (757) 473-2000
Fax (757) 497-7933
Email: lmdg@landmarkdg.com

12066EW