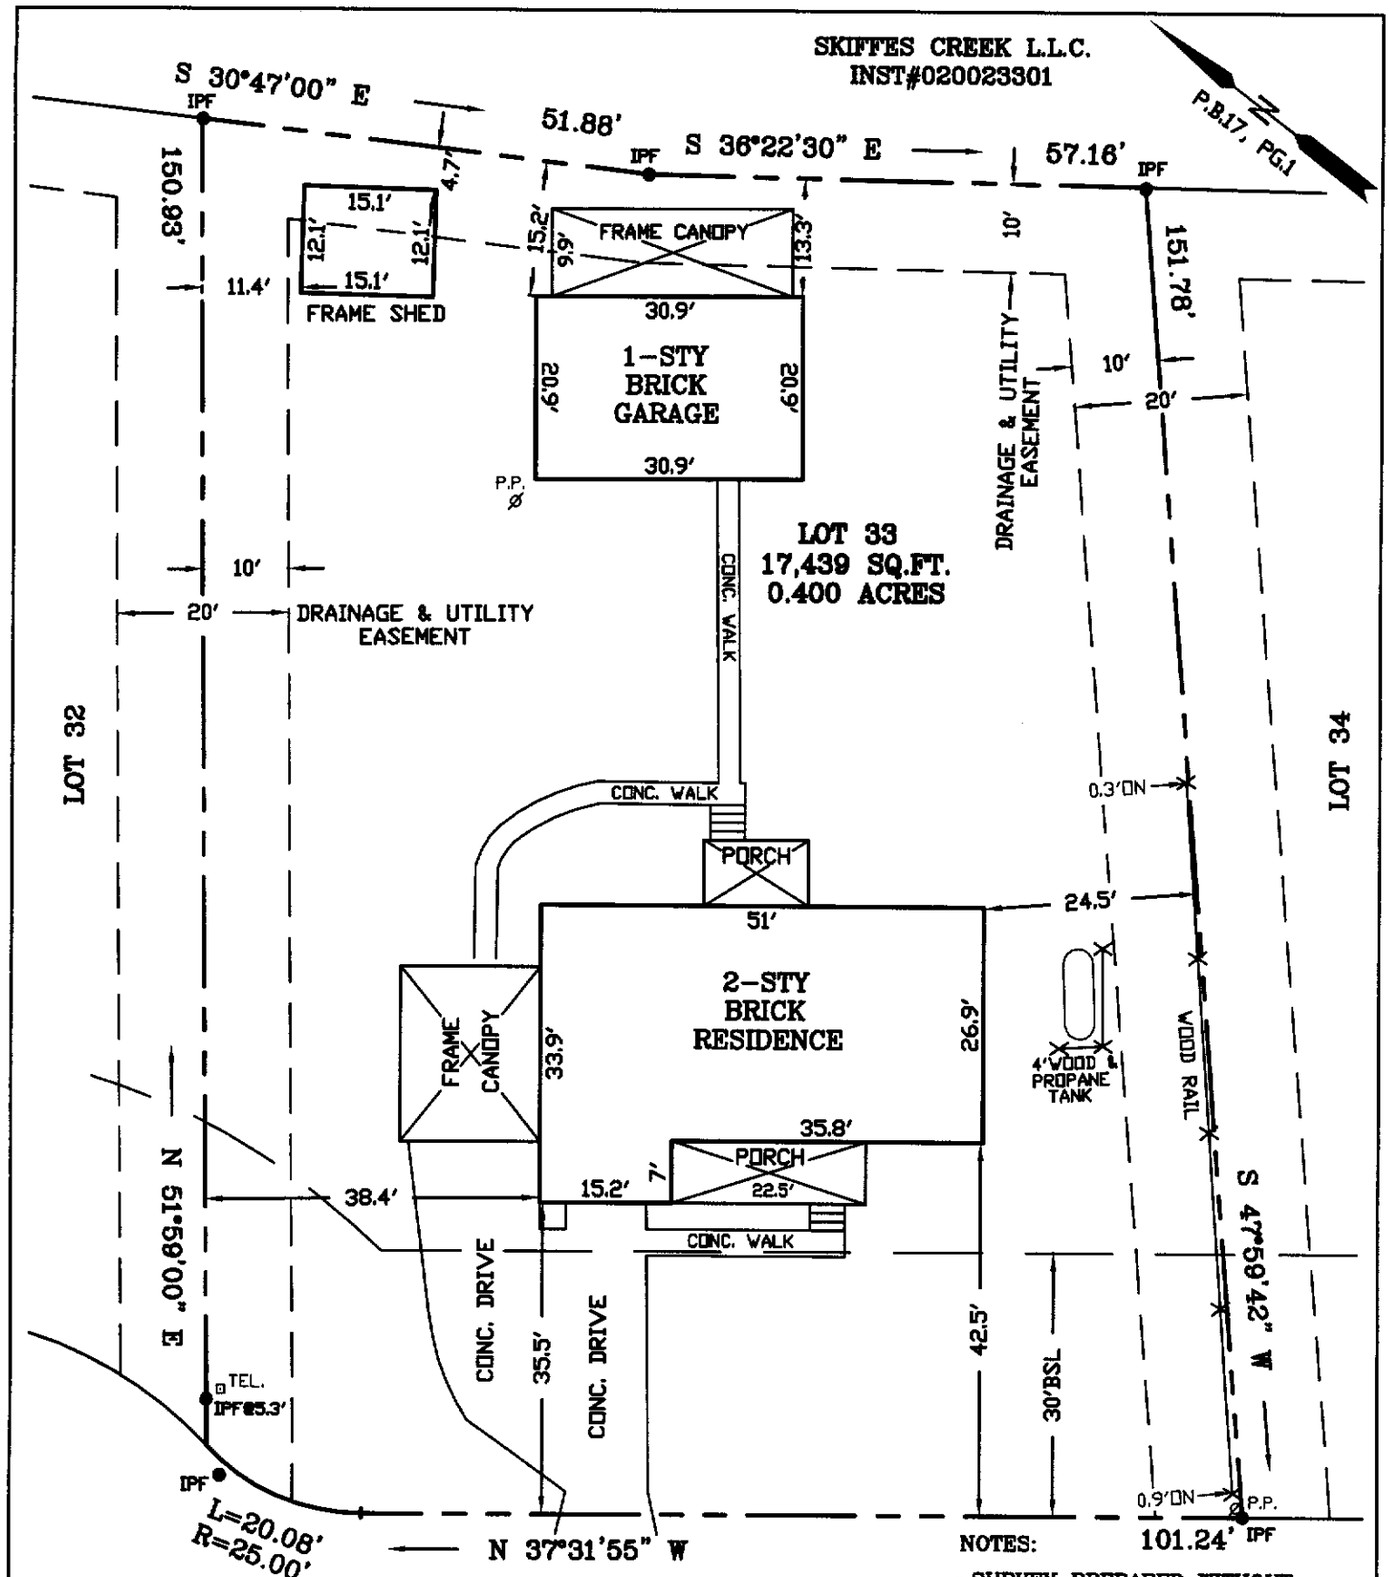

INDIAN CIRCLE
50' R/W

NOTES:
- SURVEY PREPARED WITHOUT BENEFIT OF A TITLE REPORT
- SUBDIVISION PLAT DOES NOT MATHEMATICALLY CLOSE
- CENTERLINE OF FENCE SHOWN
- FLOOD INSURANCE RATE MAP
  ZONE: X
  PANEL NO. 0230C
  COMMUNITY NO. 510201
  PANEL DATE: 9-28-07
  INDEX DATE: 9-28-07
- REF: P.B.17, PG.1
- PARCEL: 5920200033

COMMONWEALTH OF VIRGINIA
RANDALL R. PARKER
LIC.NO. 002376
1-5-09
LAND SURVEYOR

I ..... HEREBY CERTIFY THAT THE PROPERTY SHOWN ON THIS PLAT WAS SURVEYED ON THIS DATE AND IS CORRECT TO THE BEST OF MY KNOWLEDGE AND BELIEF.
THERE ARE NO ENCROACHMENTS OF OTHER BUILDINGS EXCEPT AS SHOWN.

PARKER SURVEYING, INC.
101 DAWSON CRESCENT
SEAFORD, VIRGINIA 23696
PHONE: 757-833-7758

 # 141 INDIAN CIRCLE

PLAT OF THE PROPERTY TO BE CONVEYED TO

JOSHUA L. & JENNIFER M. BLUE

LOT 33

POPLAR HALL PLANTATION

SECTION 1

JAMES CITY COUNTY, VIRGINIA

JOB #:	DRAWN:	F.B.-PG:	TO:	SCALE:	DATE:
08-242	RRP	25-43	SAGE	1"= 20'	12-22-08