#090021203

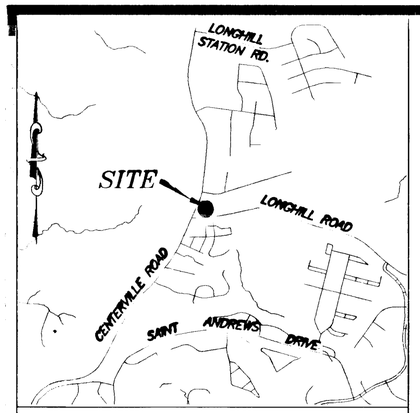

VICINITY MAP SCALE: 1" = 2000'

CURVE TABLE

CURVE	RADIUS	DELTA ANGLE	ARC LENGTH	TANGENT	CHORD LENGTH	CHORD BEARING
C1	4268.50'	01°45'23"	130.85'	65.43'	130.84'	S 86°55'52" W

PLAT OF RIGHT-OF-WAY ACQUISITION
FROM: TAJOCH2, LLC
TO: JAMES CITY COUNTY
POWHATAN MAGISTERIAL DISTRICT
SCALE: 1" = 40' DATE: MAY 21, 2009
JAMES CITY COUNTY – VIRGINIA

PRECISION MEASUREMENTS, INC.
SURVEYORS – GPS – GIS – MAPPING – 3-D LASER SCANNING
813 DILIGENCE DRIVE, SUITE 119
NEWPORT NEWS, VIRGINIA 23606
(757) 595-7570 (757) 595-7571 FAX

SHEET 2 OF 2

CENTERVILLE ROAD
(ROUTE 614) (VARIABLE WIDTH R/W)

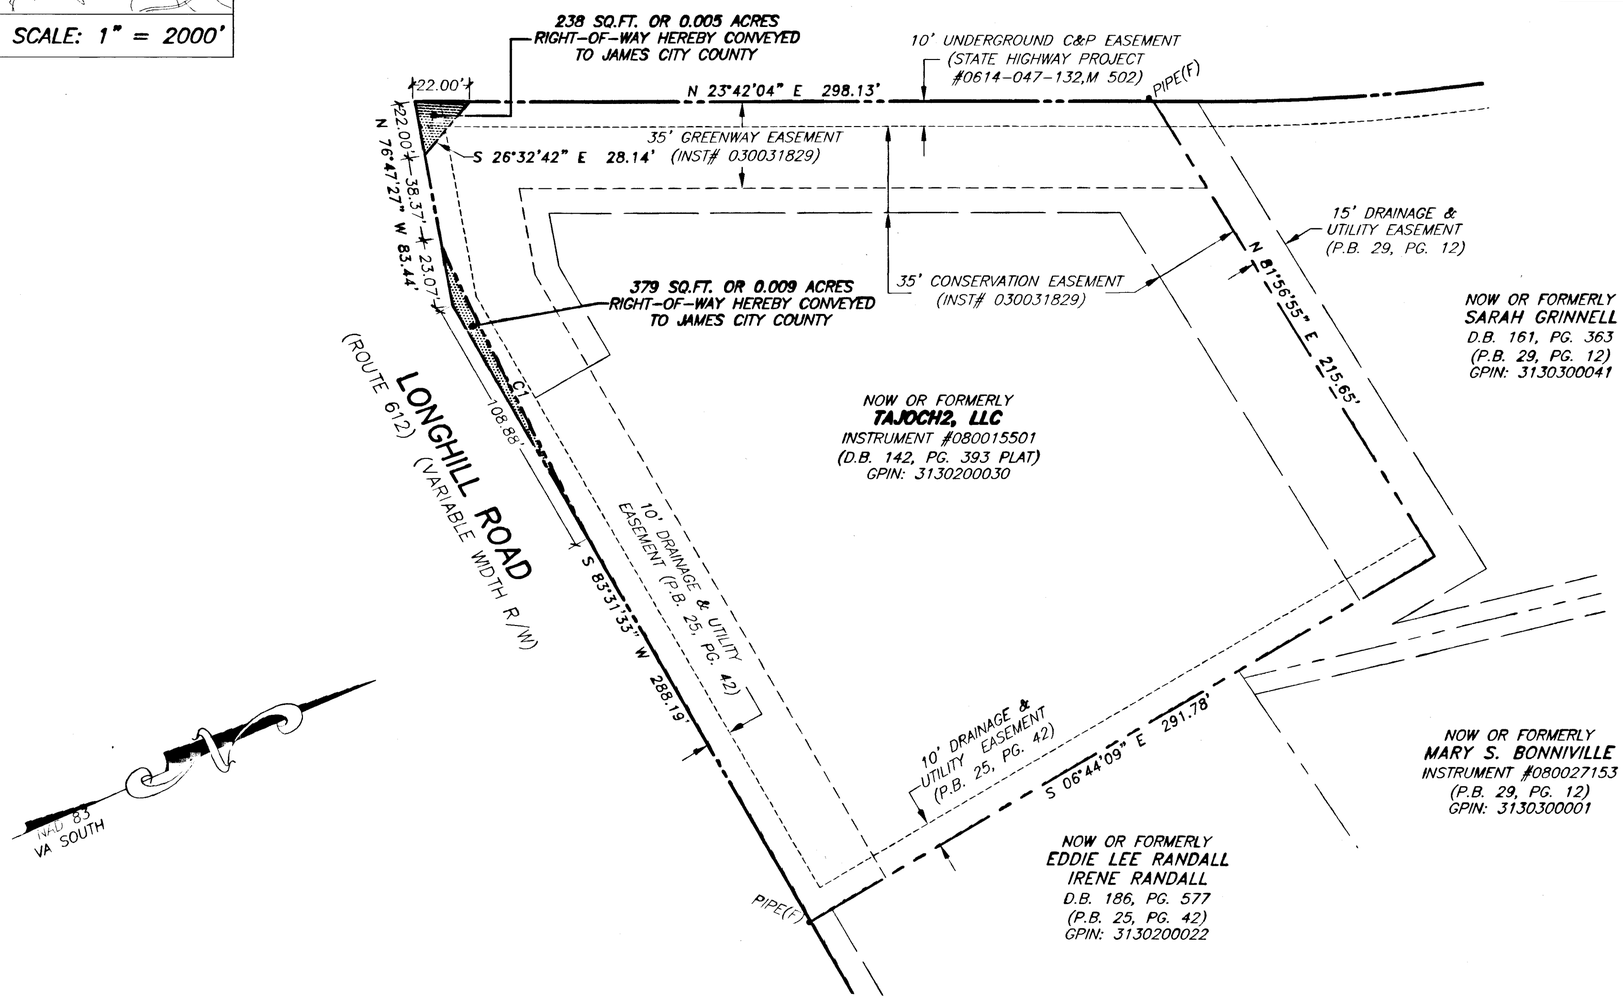

40' 0' 40' 80'
GRAPHIC SCALE

COMMONWEALTH OF VIRGINIA
RICHARD L. BLAKE
Lic. No. 002138
5/21/09
LAND SURVEYOR

City of Williamsburg & County of James City
Circuit Court: This PLAT was recorded on
24 July 2009
at 11:04 AM/PM. PB — PG —
DOCUMENT # 090021203
BETSY B. WOOLRIDGE, CLERK
Betsy B. Woolridge Clerk

HATCH LEGEND

RIGHT-OF-WAY HEREBY CONVEYED
TO JAMES CITY COUNTY
617 SQ.FT. OR 0.014 ACRES (TOTAL)

2 Large/Small Plat(s) Recorded
herewith as # 090021203

SEE SHEET 1 FOR NOTES AND OWNER'S CERTIFICATE

J.O. #06-414-06B ACAD: GPIN#3130200030.DWG