140019166

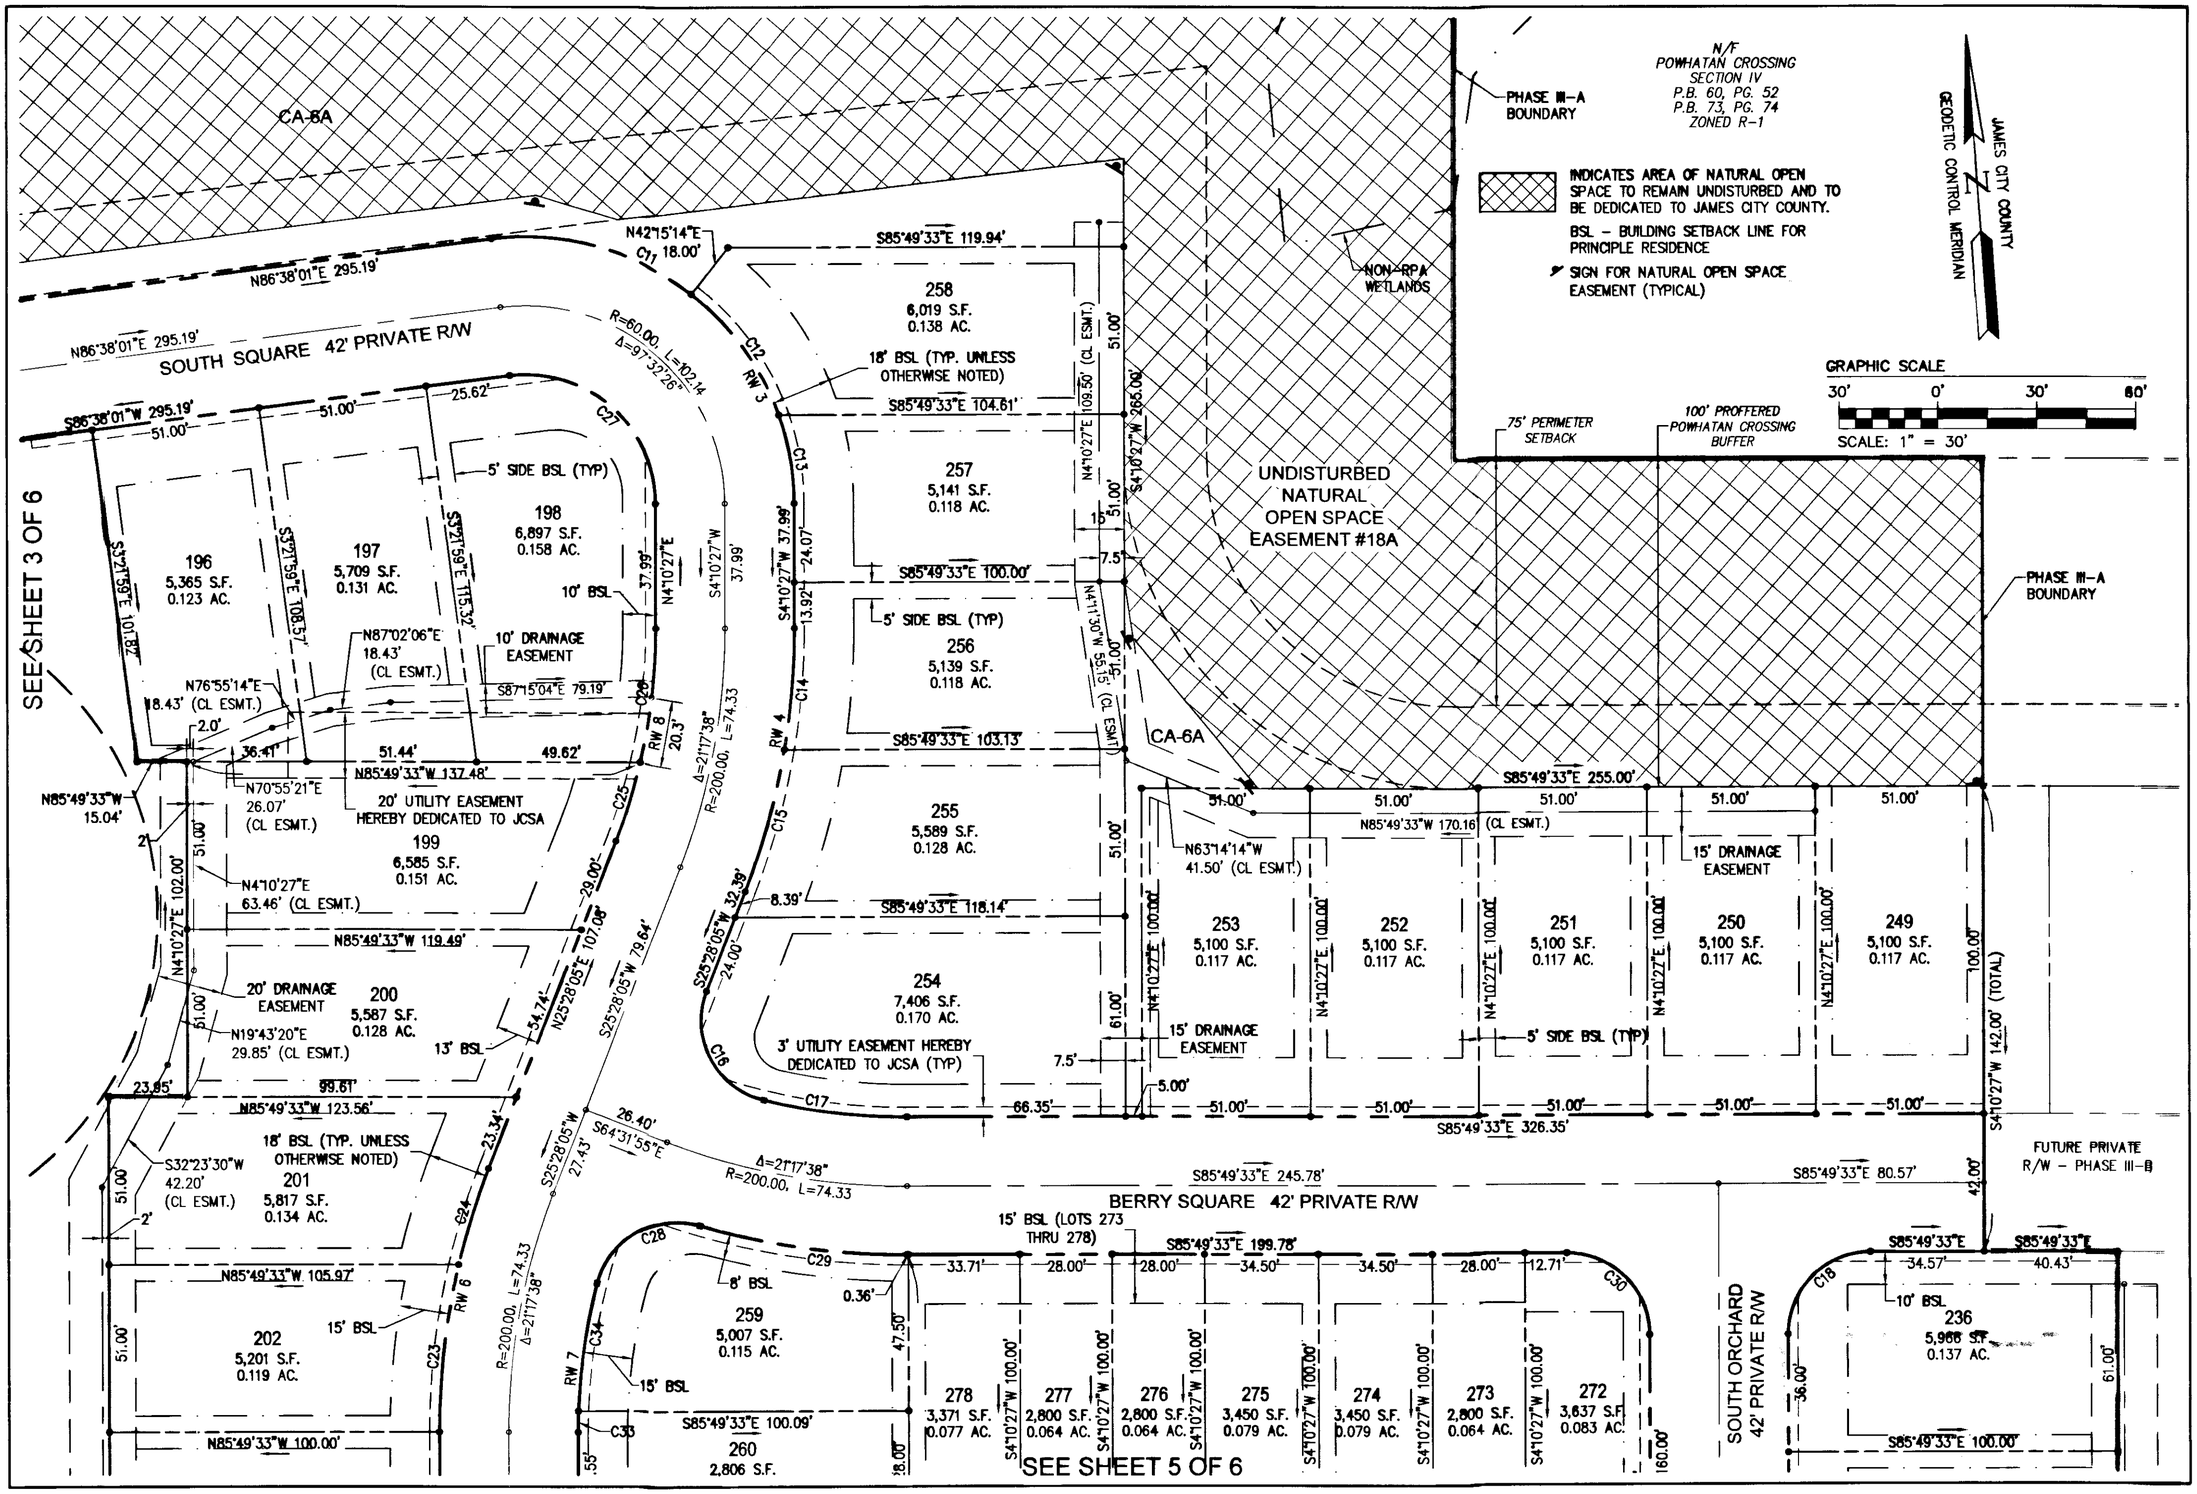

1	07/28/14	REVISED	
Rev.	Date	Description	Revised By

City of Williamsburg & County of James City
Circuit Court: This PLAT was recorded on
11-20-2014
at 9:12 AM/PM. PB ____ PG ____
Document # 140019166
BETSY B. WOOLRIDGE, CLERK
Amy Storey, Dep. Clerk

~~Large/Small Plat(s) Recorded~~ herewith as # 140019166

THOMAS C. SUBLETT
Lic. No. 1886
07/28/14
LAND SURVEYOR

AES CONSULTING ENGINEERS
5248 Olde Towne Road, Suite 1
Williamsburg, Virginia 23188
Phone: (757) 253-0040
Fax: (757) 220-8994
www.aesva.com
Hampton Roads | Central Virginia | Middle Peninsula

PLAT OF SUBDIVISION
THE SETTLEMENT AT POWHATAN CREEK
PHASE III-A
LOTS 196-206, 232-236, 249-264, 272-278 AND COMMON AREA 6A & 7

BERKELEY DISTRICT JAMES CITY COUNTY VIRGINIA

Project Contacts:	TSS
Project Number:	8254-11A
Scale: 1"=30'	Date: 07/02/14
Sheet Number	4 of 6