150002716

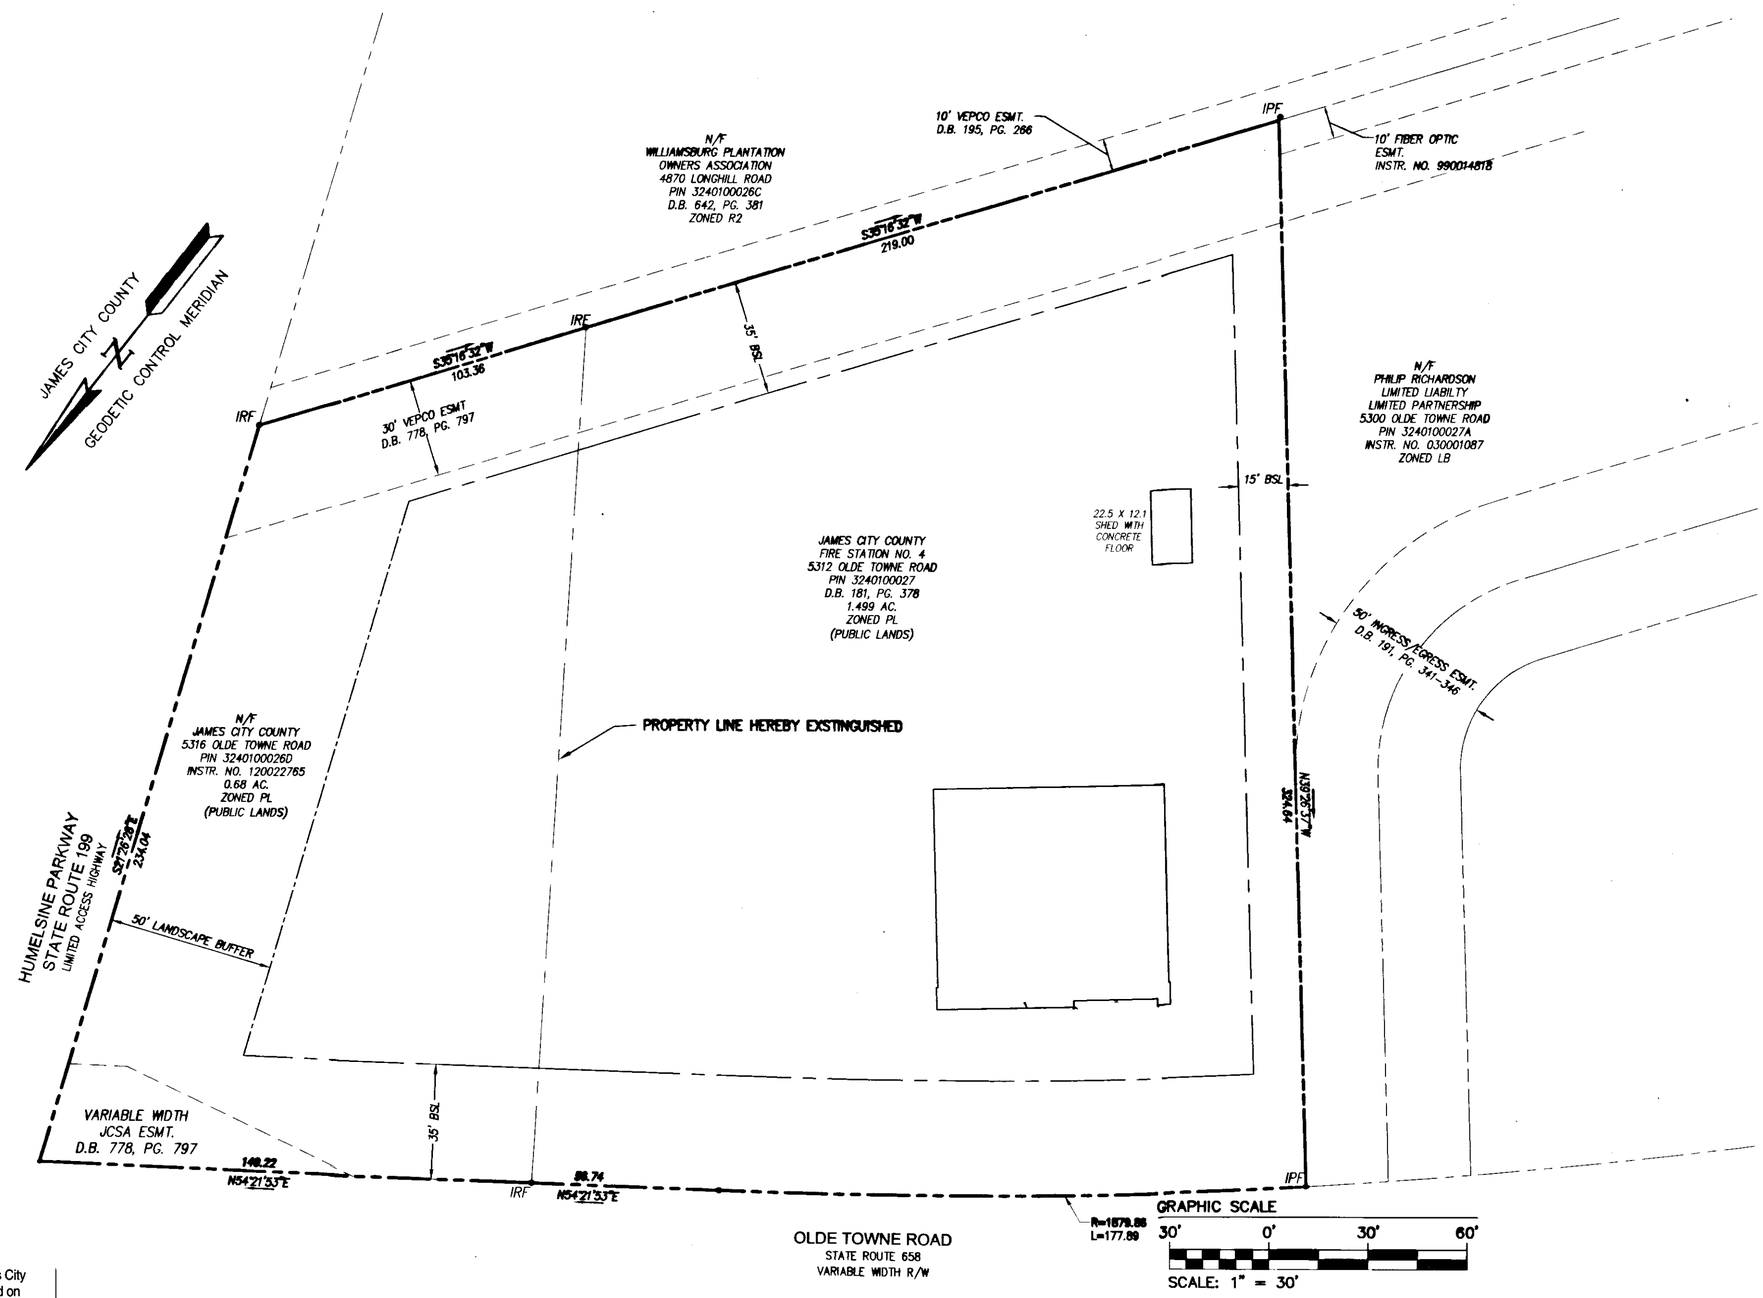

City of Williamsburg & County of James City
Circuit Court: This PLAT was recorded on
February 13, 2015
at 1:09 ~~AM~~/PM, ~~PB~~ ____ ~~PG~~ ____
Document # 150002716
BETSY B. WOOLRIDGE, CLERK
Amy Stoney, Dep. Clerk

2 Large ~~Small~~ Plat(s) Recorded
herewith as # 150002716

Rev.	Date	Description	Revised By

THOMAS C. SUBLETT
Lic. No. 1886
12-2-2014
LAND SURVEYOR

AES CONSULTING ENGINEERS
5248 Olde Towne Road, Suite 1
Williamsburg, Virginia 23188
Phone: (757) 253-0040
Fax: (757) 220-8994
www.aesva.com
Hampton Roads | Central Virginia | Middle Peninsula

BOUNDARY LINE EXTINGUISHMENT

JAMES CITY COUNTY FIRE STATION NO. 4

5312 OLDE TOWNE ROAD

BERKELY DISTRICT COUNTY OF JAMES CITY VIRGINIA

Project Contacts:	JRK/TCS
Project Number:	W10119-E-10
Scale: 1"=30'	Date: 12-02-2014
Sheet Number	2 OF 2