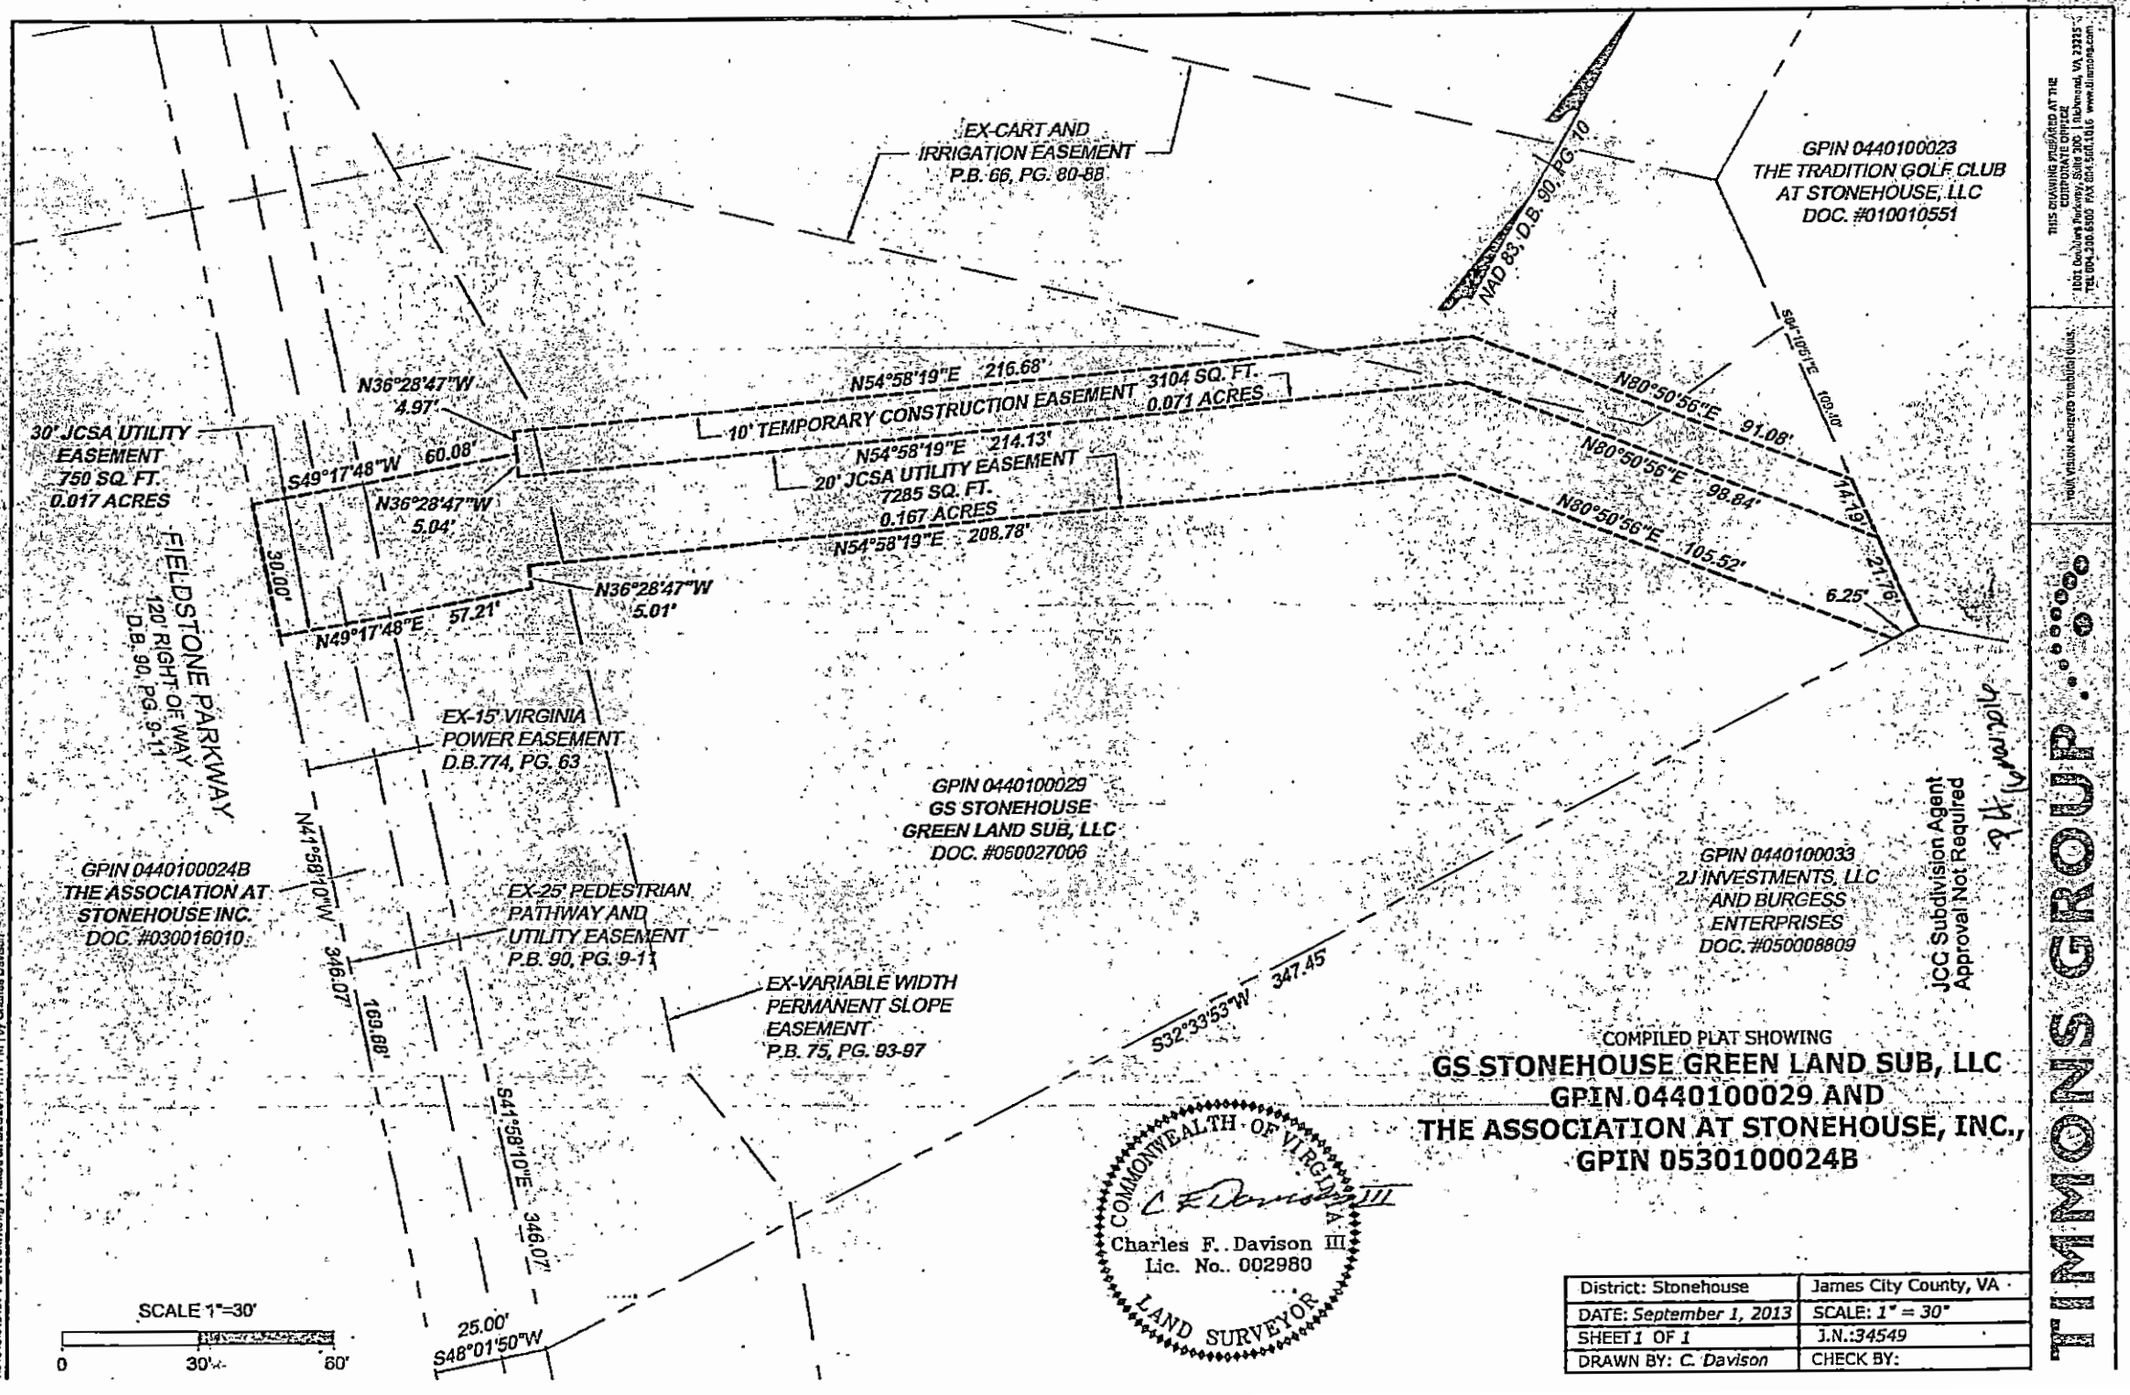

COMPILED PLAT SHOWING

GS STONEHOUSE GREEN LAND SUB, LLC
GPIN 0440100029 AND
THE ASSOCIATION AT STONEHOUSE, INC.,
GPIN 0530100024B

District: Stonehouse	James City County, VA
DATE: September 1, 2013	SCALE: 1" = 30"
SHEET 1 OF 1	J.N.:34549
DRAWN BY: C. Davison	CHECK BY:

TIMMONS GROUP

THIS DRAWING PREPARED AT THE CORPORATE OFFICE
1001 Boulders Parkway, Suite 300 | Richmond, VA 23225
TEL 804.200.6500 FAX 804.560.1016 www.timmons.com

YOUR VISION ACHIEVED THROUGH OURS.

I:\34549\34549V-PLATESMT.dwg | Plotted on 3/25/2014 1:17 PM | by Charles Davison