160013617

Anthony Scott Thompson, P.L.S.
P.O. Box 495, Shacklefords, VA 23156
Tel.: (804) 512-8186
email: scott@ascottthompsonpls.net

DATE: 06/22/2016
SCALE: 1"=200'
DRAWN: AST, LRM
CHECKED: AST, NHT

REVISIONS

SHEET 2 OF 3

PROJECT NO. 2015-075

BOUNDARY SURVEY OF GPIN 1020100017

STONEHOUSE MAGISTERIAL DISTRICT
JAMES CITY COUNTY, VIRGINIA

COMMONWEALTH OF VIRGINIA
ANTHONY SCOTT THOMPSON
Lic. No. 002251
6/22/2016
LAND SURVEYOR

3 Large/~~Small~~ Plat(s) Recorded herewith as # 160013617

City of Williamsburg & County of James City Circuit Court: This PLAT was recorded on 8-9-2016 at 2:35 ~~AM~~/PM, PB — PG —
Document # 160013617
MONA A. FOLEY, CLERK
Mona A. Foley, Clerk

GRAPHIC SCALE
0 100 200 300 400
1"=200'
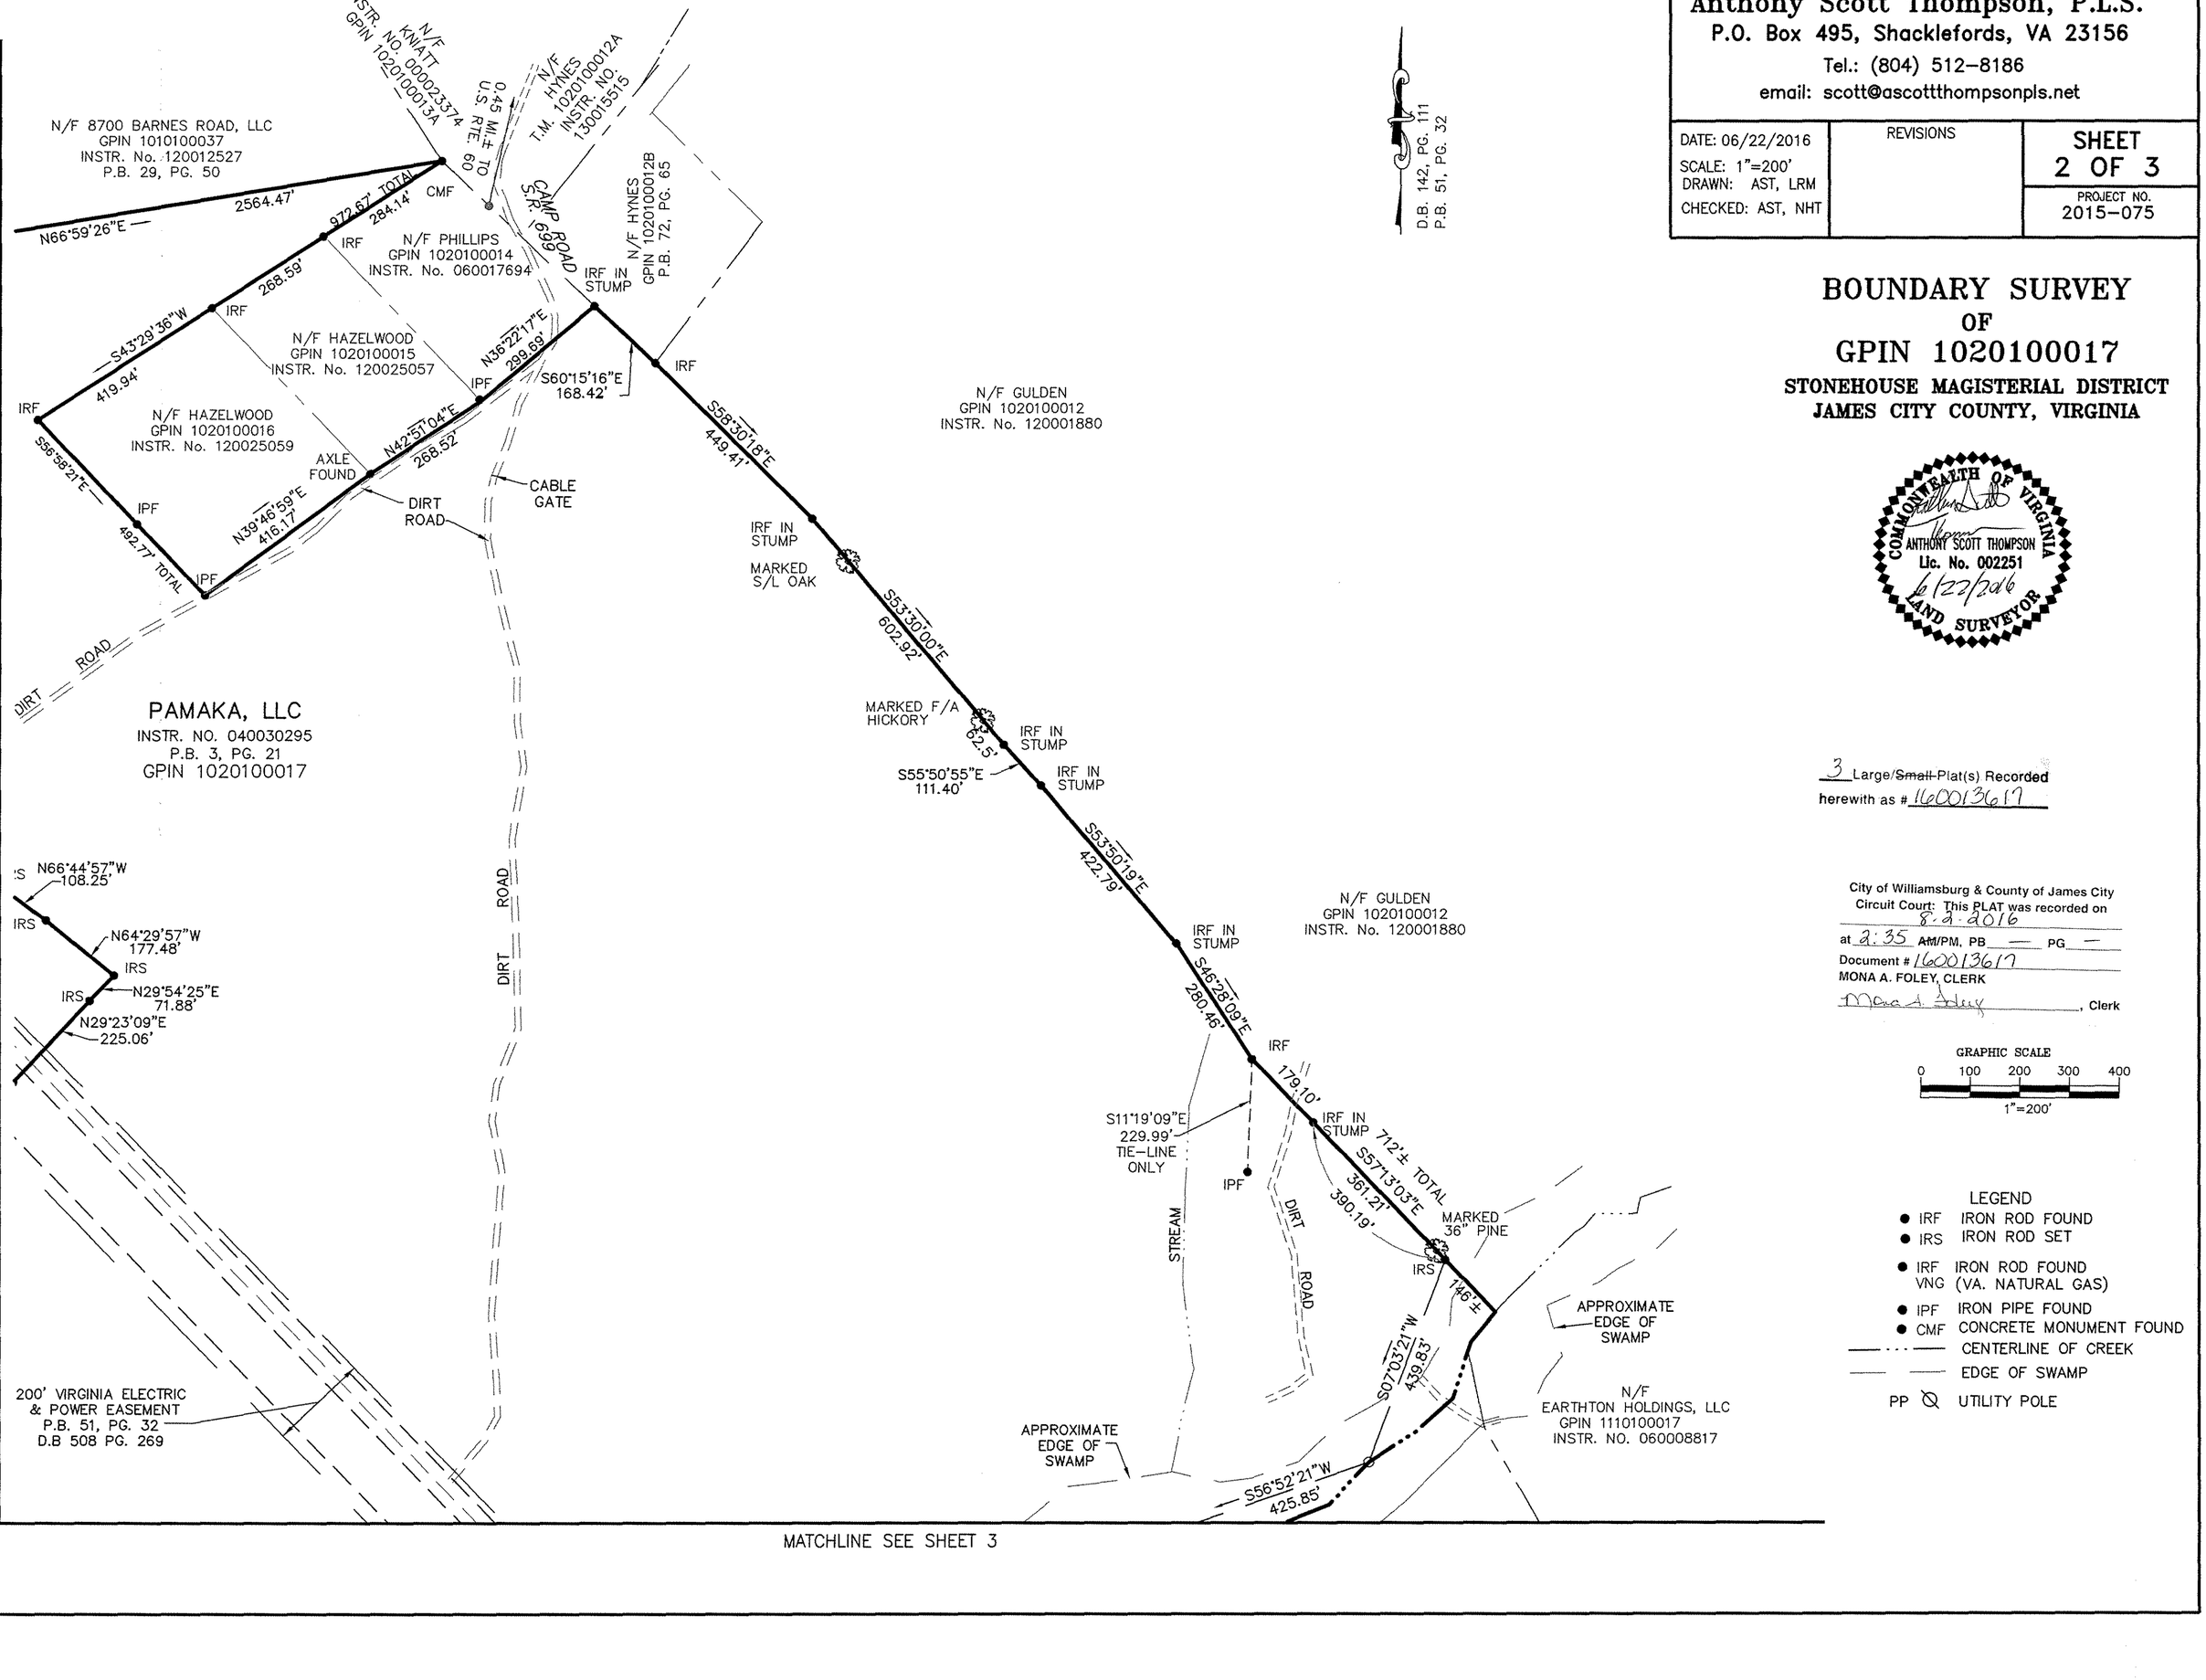
LEGEND
- IRF IRON ROD FOUND
- IRS IRON ROD SET
- IRF VNG IRON ROD FOUND (VA. NATURAL GAS)
- IPF IRON PIPE FOUND
- CMF CONCRETE MONUMENT FOUND
- CENTERLINE OF CREEK
- EDGE OF SWAMP
- PP UTILITY POLE