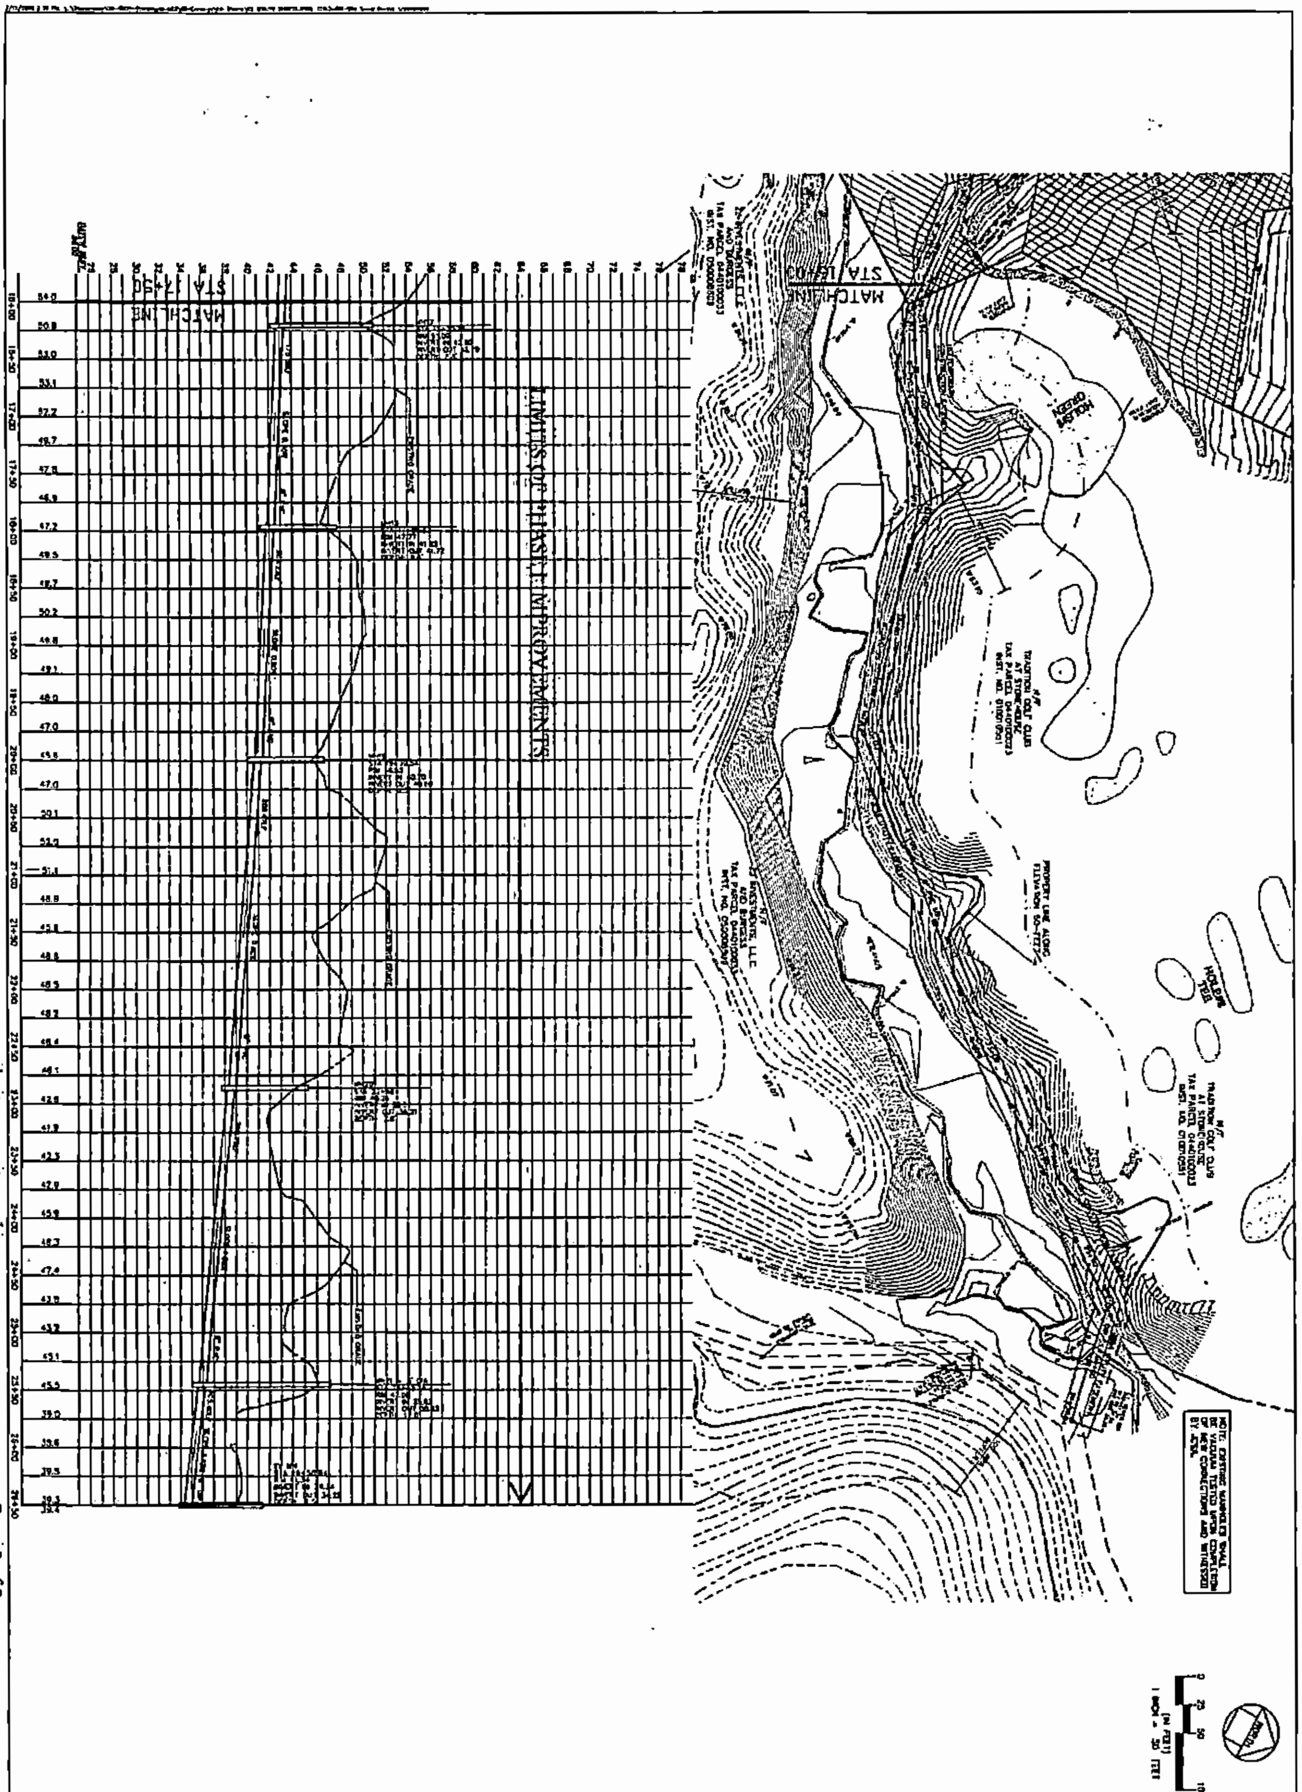

Exhibit C - Phase I Improvements

Page 2 of 3

C10.1

OFFSITE SEWER PLAN AND PROFILE

LAND BAY 3
STONEHOUSE

JAMES CITY COUNTY, VA

GS STONEHOUSE GREENLAND SUB, LLC

WSP • SELLS

Transportation & Infrastructure

15401 Weston Parkway Suite 100 • Cary, NC 27513 • 919.678.0035
www.wspsells.com

Page 15 of 18