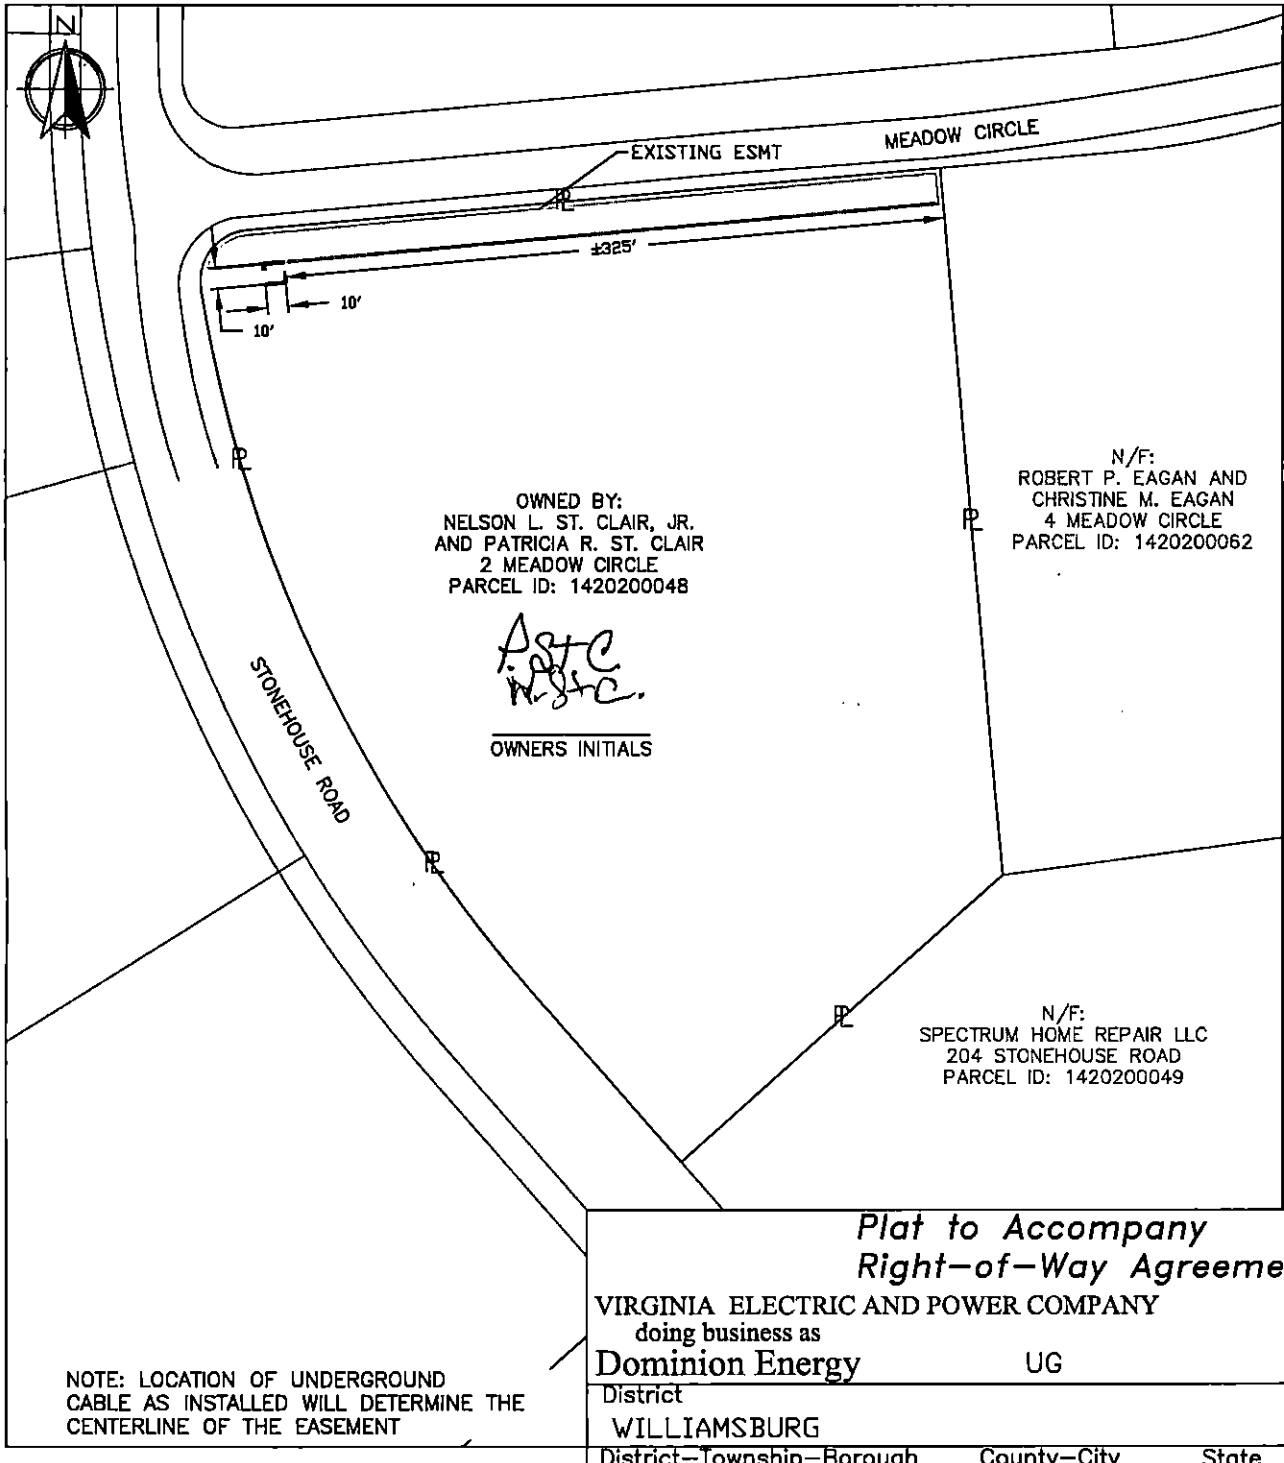

NOTE: LOCATION OF UNDERGROUND CABLE AS INSTALLED WILL DETERMINE THE CENTERLINE OF THE EASEMENT

LEGEND

- — — — Location of Boundary Lines of Right-of-Way 10' in Width.
- —PL— Indicates Property Line is Right-of-Way Boundary 10' in Width.

Plat to Accompany Right-of-Way Agreement

VIRGINIA ELECTRIC AND POWER COMPANY
doing business as
Dominion Energy UG

District		
WILLIAMSBURG		
District-Township-Borough	County-City	State
WILLIAMSBURG	JAMES CITY COUNTY	VA
Office	Plat Number	
EASTERN REGION	17-17-2852	
Estimate Number	Grid Number	
10145408	M1843	
Date	By	
09/25/2017	M. PASCO	