180009342

CURVE TABLE						
CURVE #	DELTA	RADIUS	LENGTH	TANGENT	CHORD	CHORD BEARING
C1	67°29'00"	50.00'	58.89'	33.40'	55.54'	S89°45'17"E
C2	6°27'37"	578.09'	65.18'	32.63'	65.15'	S27°24'59"W

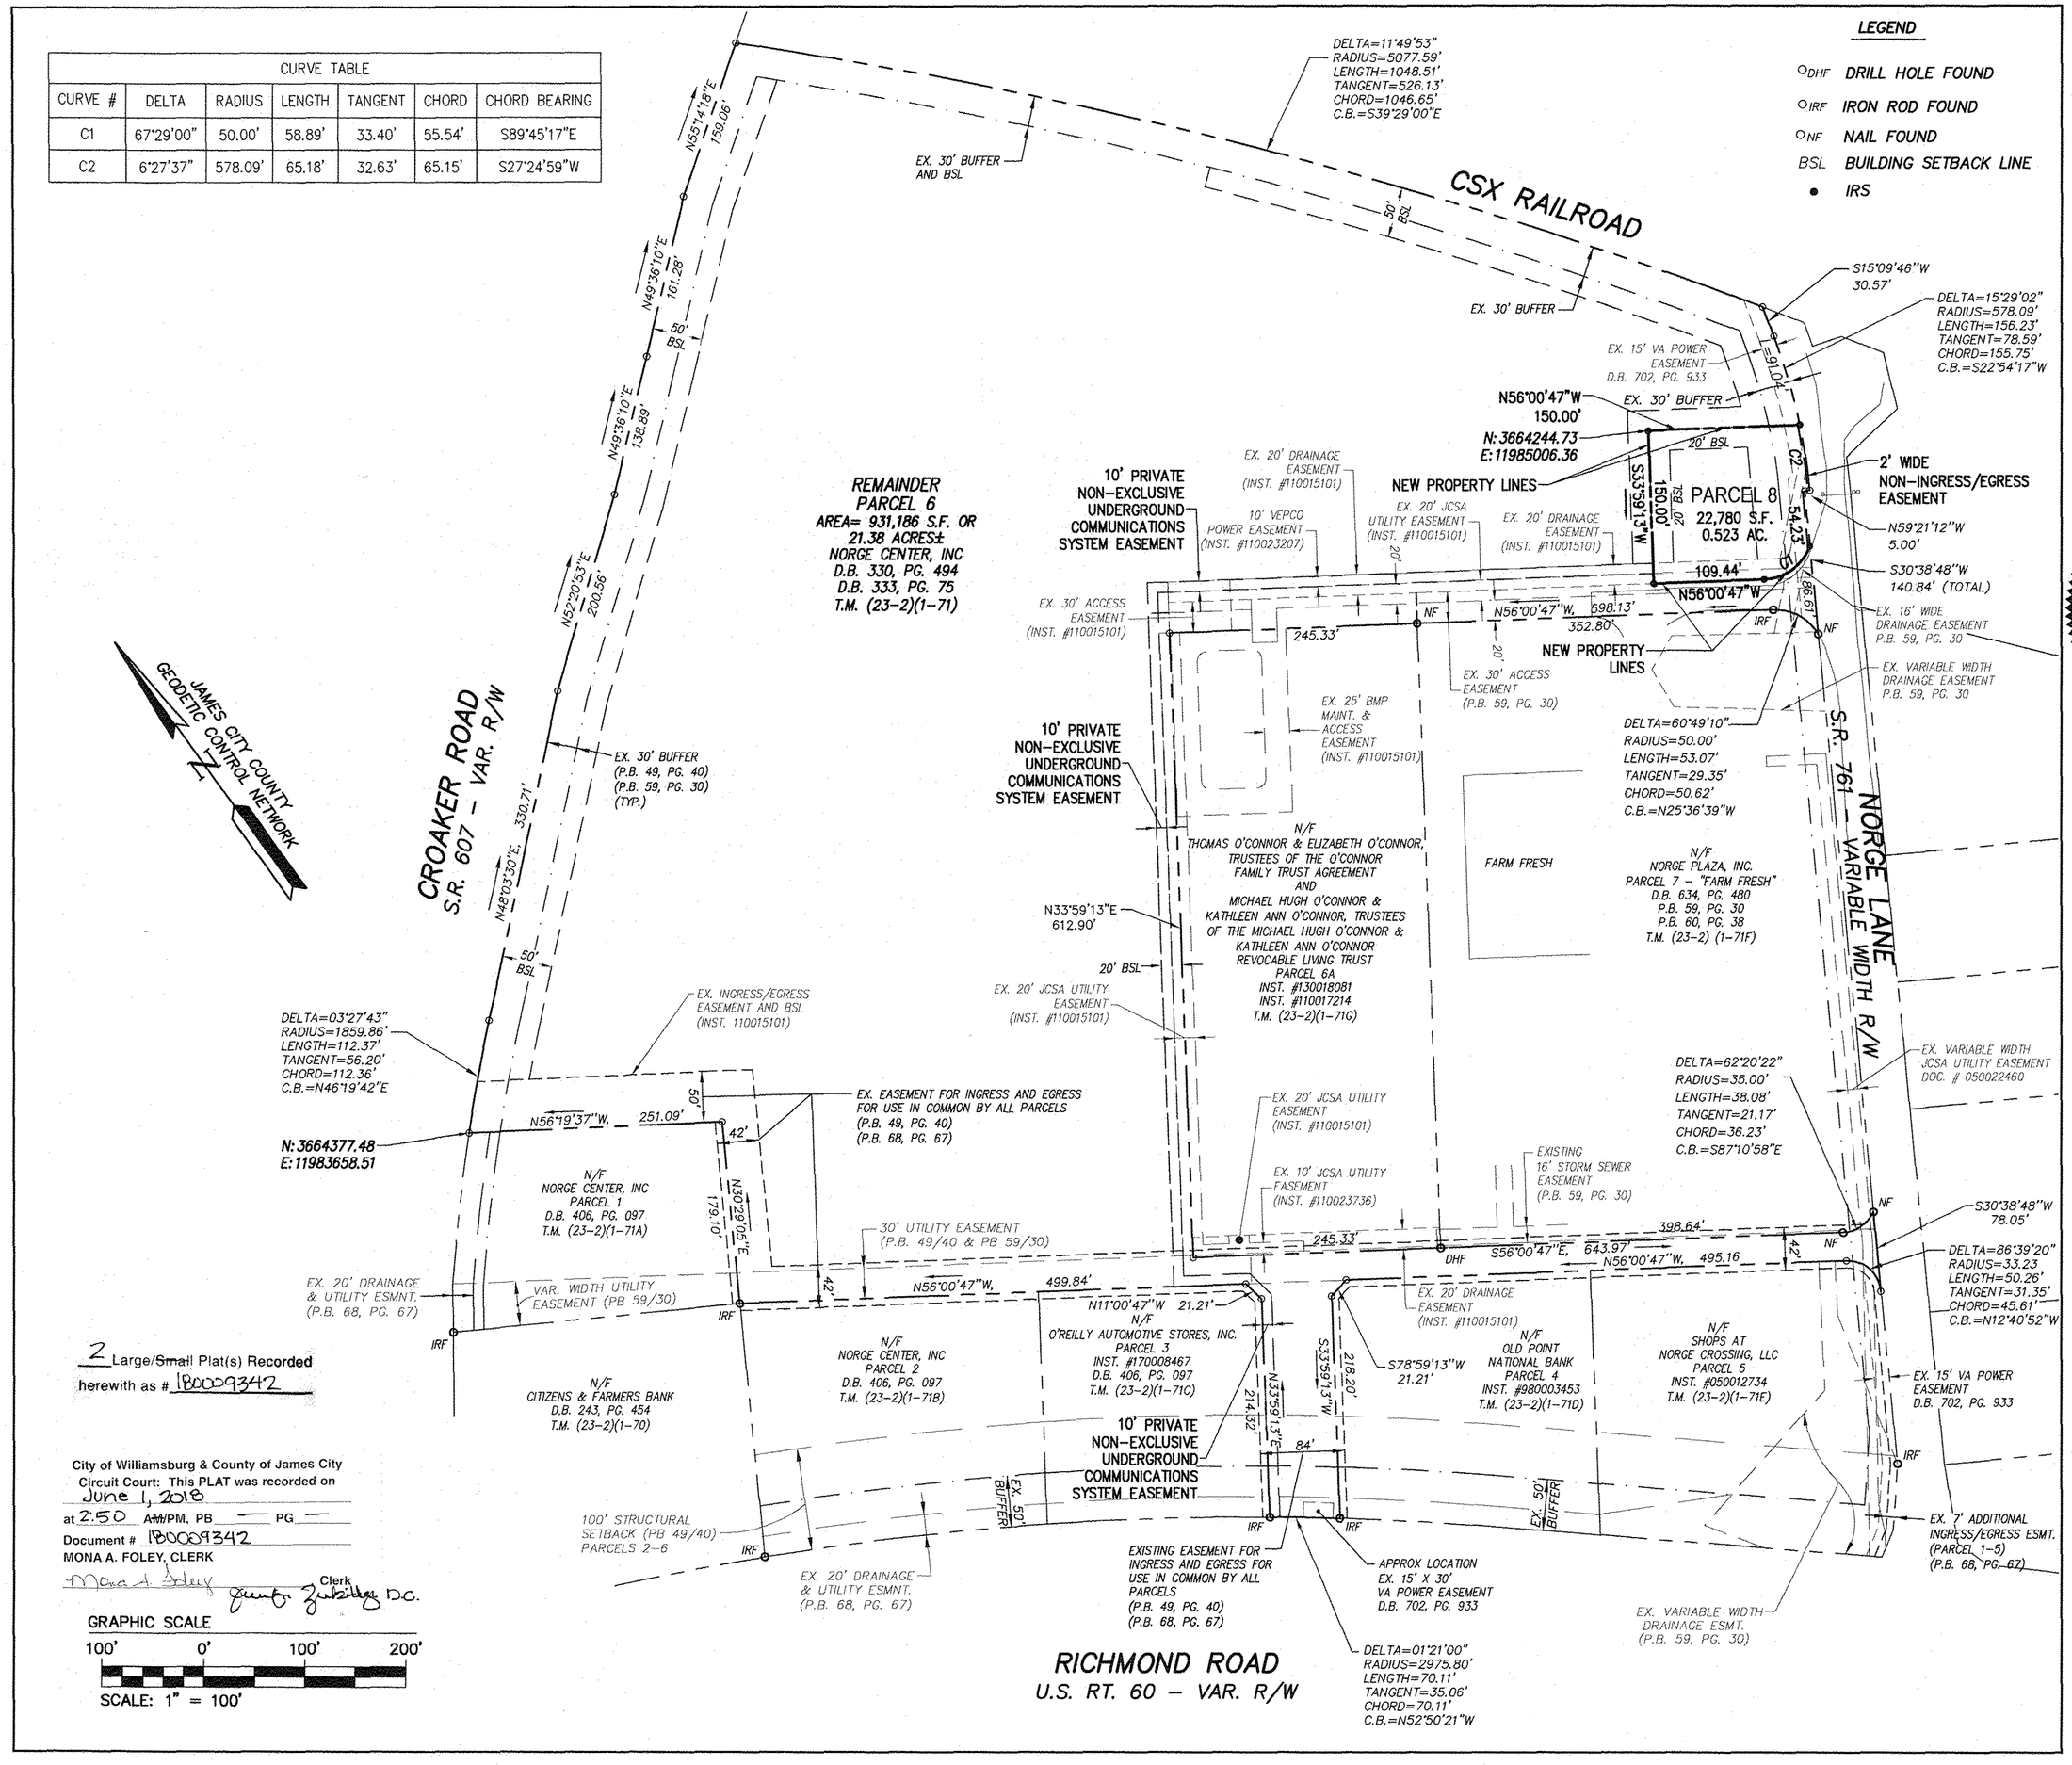

2 Large/~~Small~~ Plat(s) Recorded herewith as # 180009342

City of Williamsburg & County of James City
Circuit Court: This PLAT was recorded on June 1, 2018
at 2:50 AM/PM, PB — PG —
Document # 180009342
MONA A. FOLEY, CLERK
Mona A. Foley Clerk
Jennifer Zubillaga D.C.

GRAPHIC SCALE
100' 0' 100' 200'
SCALE: 1" = 100'

Rev.	Date	Description	Revised By
1	3/9/18	REVISED PER JCC COMMENTS	DLD

COMMONWEALTH OF VIRGINIA
SAMUEL J. BIKKERS
Lic. No. 002304
04/30/18
LAND SURVEYOR

AES CONSULTING ENGINEERS
5248 Olde Towne Road, Suite 1
Williamsburg, Virginia 23188
Phone: (757) 253-0040
Fax: (757) 220-8994
www.aesva.com
Hampton Roads | Central Virginia | Middle Peninsula

PLAT OF SUBDIVISION
PARCEL 8
BEING A PORTION OF NORGE CENTER PARCEL 6
PROPERTY OF
NORGE CENTER, INC.
STONEHOUSE DISTRICT COUNTY OF JAMES CITY VIRGINIA

Project Contacts:	JAG/SJB
Project Number:	6753-08
Scale: 1"=100'	Date: 04/30/18
Sheet Number	2 OF 2