NOTES:

1. THIS PLAT IS FOR EASEMENT PURPOSES ONLY AND WAS PREPARED WITHOUT THE BENEFIT OF A CURRENT TITLE REPORT.

2. 10' EASEMENT EXTENSION HEREBY DEDICATED TO JAMES CITY SERVICE AUTHORITY (JCSA) BASED ON LOCATION OF EXISTING SANITARY FORCE MAIN AND THOSE UNDATED PLANS ENTITLED "COLONIAL HERITAGE FORCE MAIN RELOCATION" AS PROVIDED TO THIS OFFICE FROM JCSA.

GRAPHIC SCALE

60' 0' 60' 120'

SCALE: 1" = 60'

COMMONWEALTH OF VIRGINIA
SAMUEL J. BIKKERS
Lic. No. 002304
11/17/2020
LAND SURVEYOR

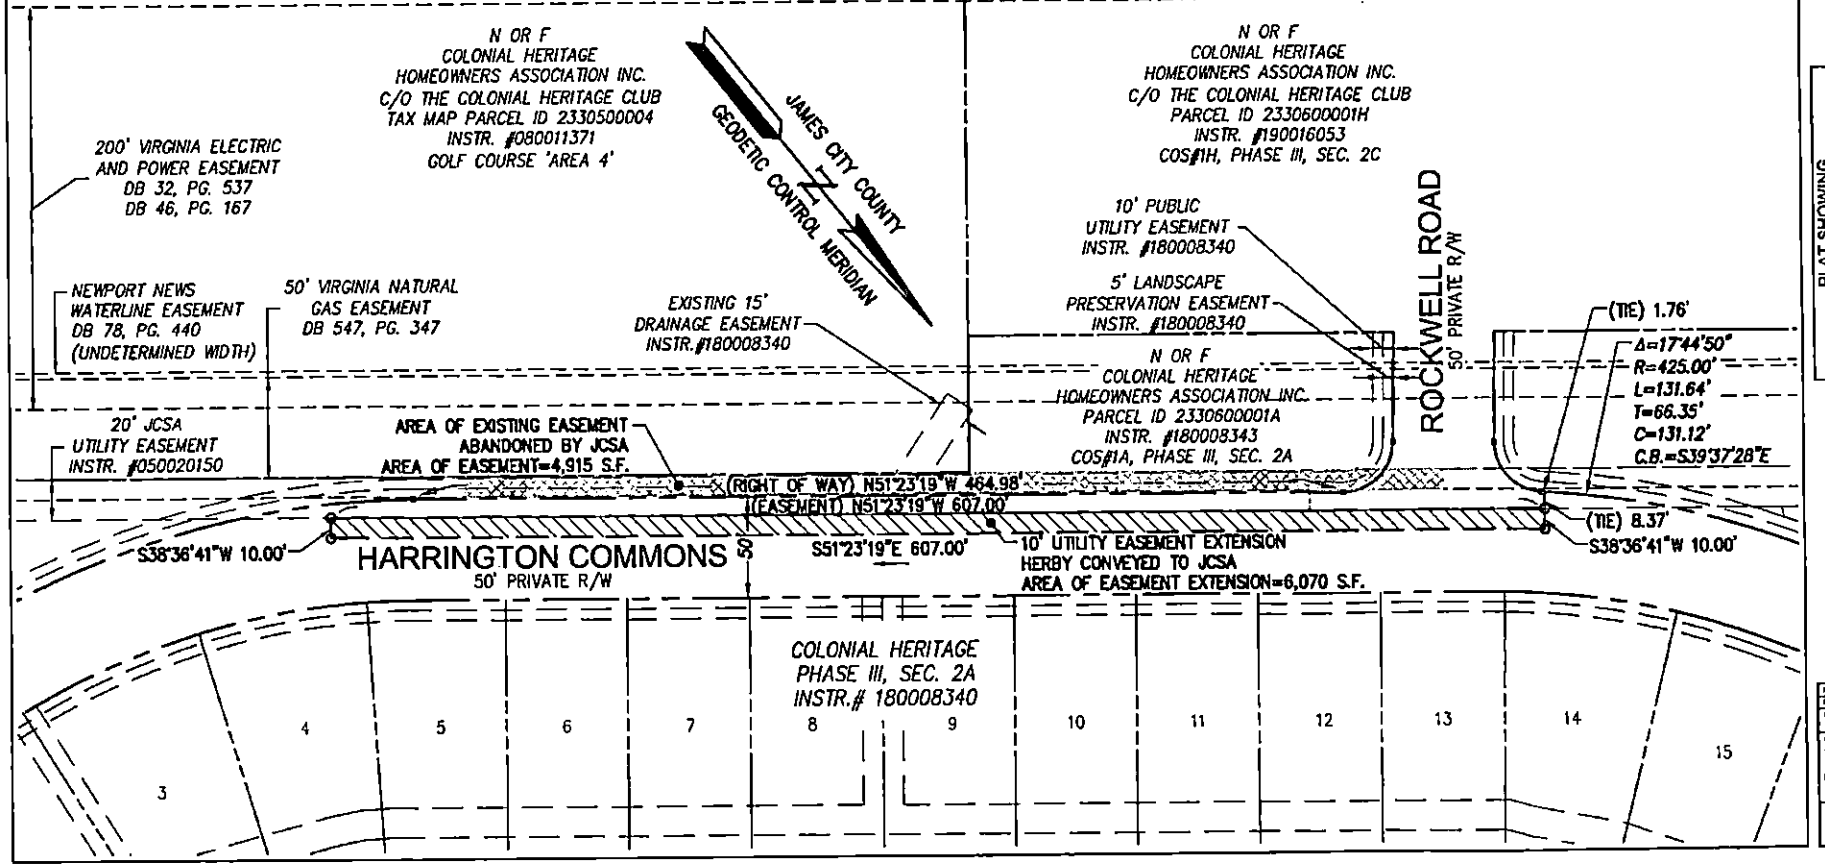

AES CONSULTING ENGINEERS

PLAT SHOWING
PROPOSED SANITARY SEWER
FORCE MAIN EASEMENT EXTENSION
PREPARED FOR
JAMES CITY SERVICE AUTHORITY
STONEHOUSE DISTRICT JAMES CITY COUNTY VIRGINIA

Project Computer	SJB / DSB
Project Number	8081-320
Scale 1"=60'	Date 11/17/2020
Sheet Title	PROPOSED EASEMENT EXTENSION
Sheet Number	1 OF 1

PAGE 7 of 7