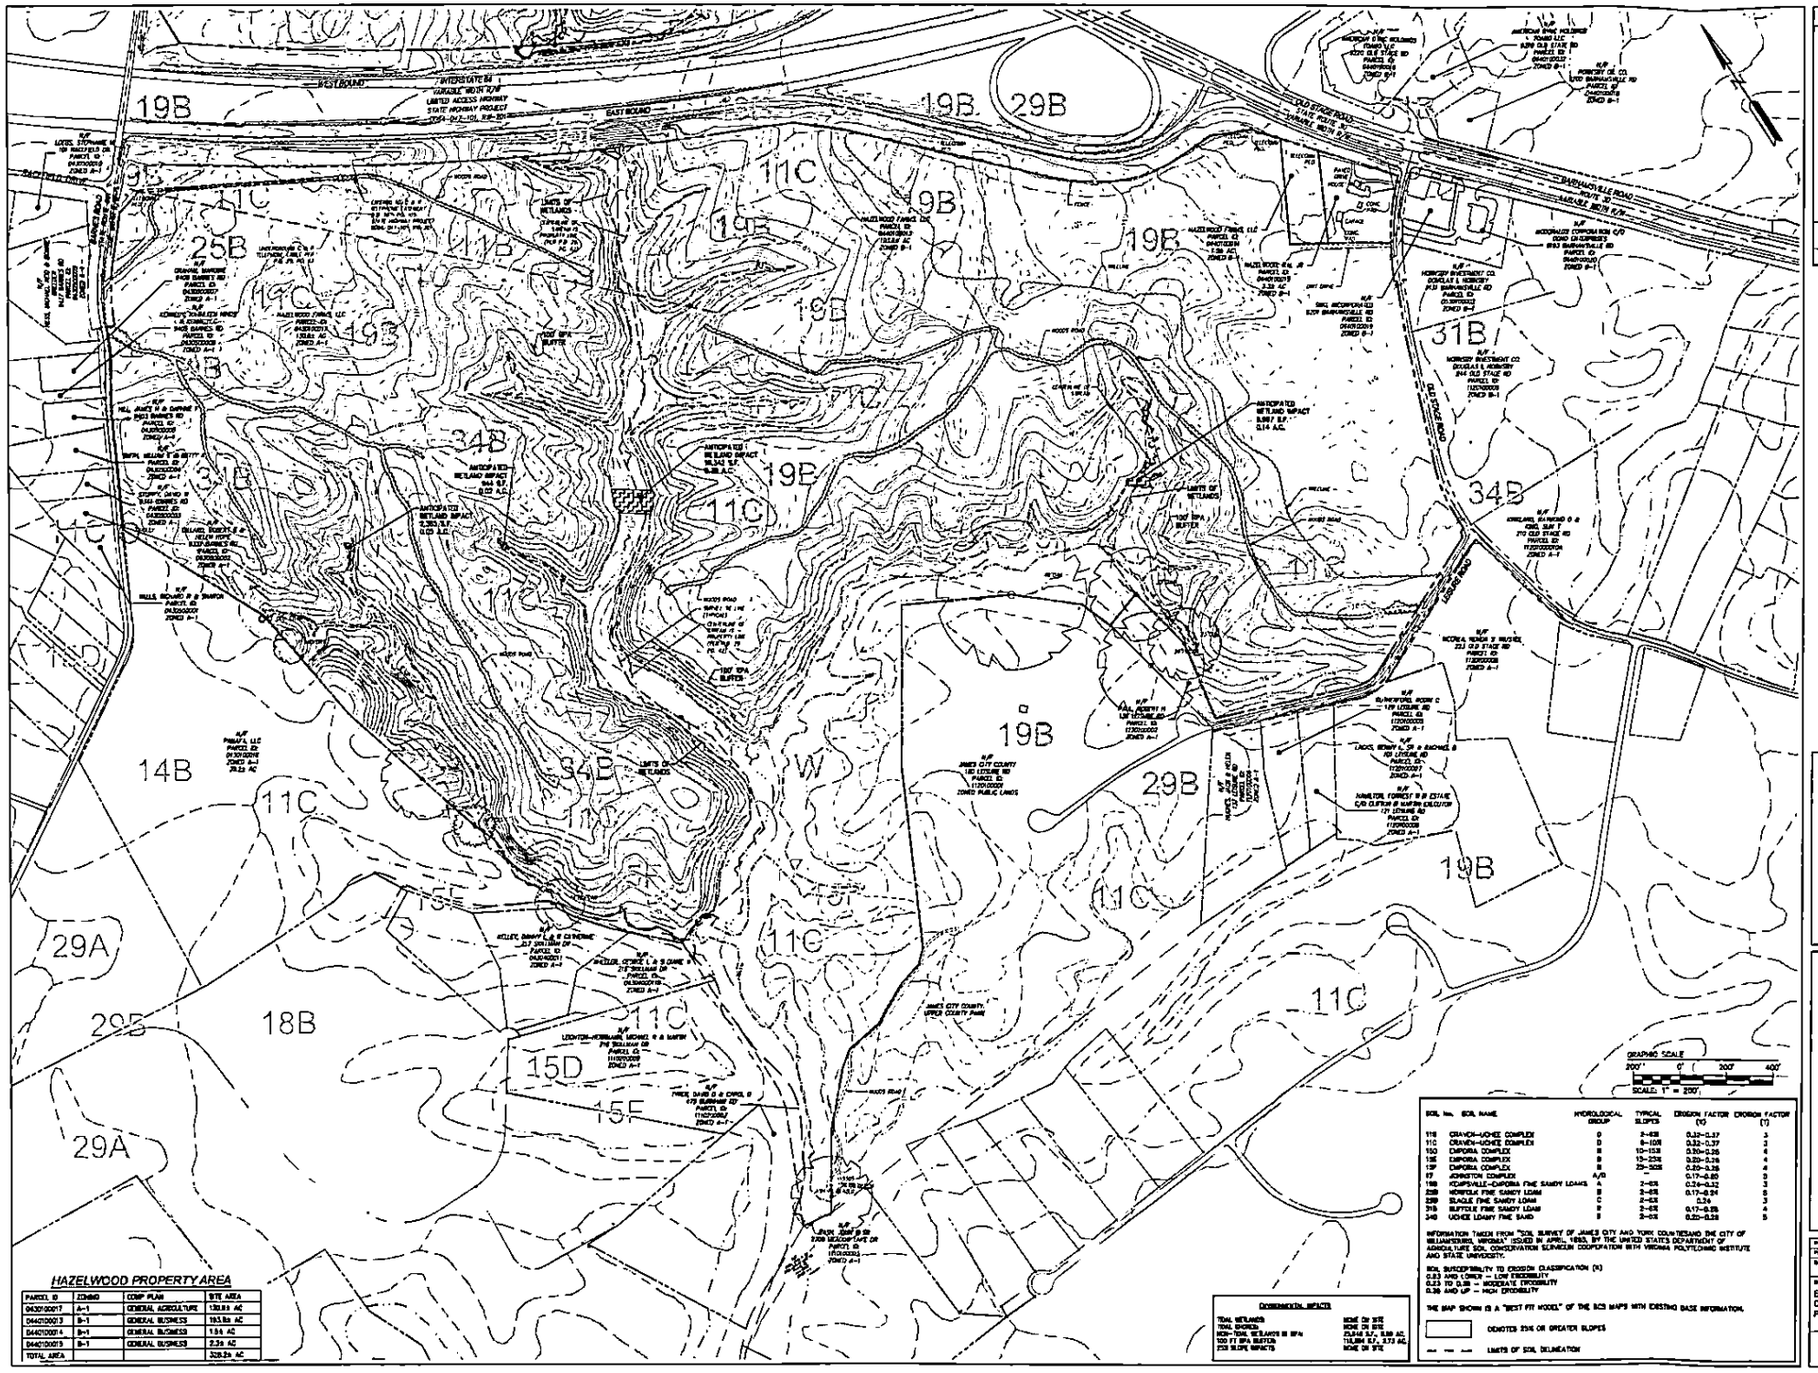
19B
29B
11C
25B
31B
34B
14B
29A
29B
18B
15D
15F
W
HAZELWOOD PROPERTY AREA
PARCEL ID | ZONING | COMP PLAN | SITE AREA
0440100017 | A-1 | GENERAL AGRICULTURE | 130.8± AC
0440100013 | B-1 | GENERAL BUSINESS | 193.8± AC
0440100014 | B-1 | GENERAL BUSINESS | 1.9± AC
0440100015 | B-1 | GENERAL BUSINESS | 2.3± AC
TOTAL AREA | | | 328.2± AC
SOIL No. | SOIL NAME | HYDROLOGICAL GROUP | TYPICAL SLOPES | EROSION FACTOR (K) | EROSION FACTOR (T)
11B | CRAVEN-UCHEE COMPLEX | B | 2-6% | 0.28-0.37 | 5
11C | CRAVEN-UCHEE COMPLEX | B | 6-10% | 0.32-0.37 | 4
13D | EMPORIA COMPLEX | B | 10-15% | 0.20-0.28 | 4
13E | EMPORIA COMPLEX | B | 15-25% | 0.20-0.28 | 4
13F | EMPORIA COMPLEX | B | 25-50% | 0.20-0.28 | 4
17 | JOHNSTON COMPLEX | A/D | | 0.17-0.60 | 5
19B | JOPPA-VILLE-CHARDEN FINE SANDY LOAMS | A | 2-6% | 0.24-0.32 | 5
25B | NORFOLK FINE SANDY LOAM | B | 2-6% | 0.17-0.24 | 5
29B | SLAGLE FINE SANDY LOAM | C | 2-6% | 0.24 | 3
31B | SUFFOLK FINE SANDY LOAM | B | 2-6% | 0.17-0.28 | 5
34B | UCHEE LOAMY FINE SAND | B | 2-6% | 0.20-0.28 | 5
INFORMATION TAKEN FROM "SOIL SURVEY OF JAMES CITY AND YORK COUNTIES AND THE CITY OF WILLIAMSBURG, VIRGINIA" ISSUED IN APRIL, 1985, BY THE UNITED STATES DEPARTMENT OF AGRICULTURE SOIL CONSERVATION SERVICE IN COOPERATION WITH VIRGINIA POLYTECHNIC INSTITUTE AND STATE UNIVERSITY.
SOIL SUSCEPTIBILITY TO EROSION CLASSIFICATION (K)
0.02 AND LOWER -- LOW ERODIBILITY
0.23 TO 0.35 -- MODERATE ERODIBILITY
0.36 AND UP -- HIGH ERODIBILITY
THE MAP SHOWN IS A "BEST FIT MODEL" OF THE SCS MAPS WITH EXISTING BASE INFORMATION.
DENOTES 25% OR GREATER SLOPES
LIMITS OF SOIL DELINEATION
ENVIRONMENTAL IMPACTS
TIDAL WETLANDS: NONE ON SITE
TIDAL SHORES: NONE ON SITE
NON-TIDAL WETLANDS IN RPA: 21,918 S.F., 0.50 AC.
100 FT RPA BUFFER: 115,884 S.F., 2.73 AC.
25% SLOPE IMPACTS: NONE ON SITE
GRAPHIC SCALE
200' 0' 200' 400'
SCALE: 1" = 200'
MASTER PLAN FOR
REZONING OF ENTERPRISE CENTER
AT
HAZELWOOD FARMS
JAMES CITY COUNTY
STONEHOUSE DISTRICT
AES
CONSULTING ENGINEERS
EXISTING CONDITIONS PLAN
MP-2