202313341

LEGEND

EXTENT OF EX. RETAINING WALL TO REMAIN

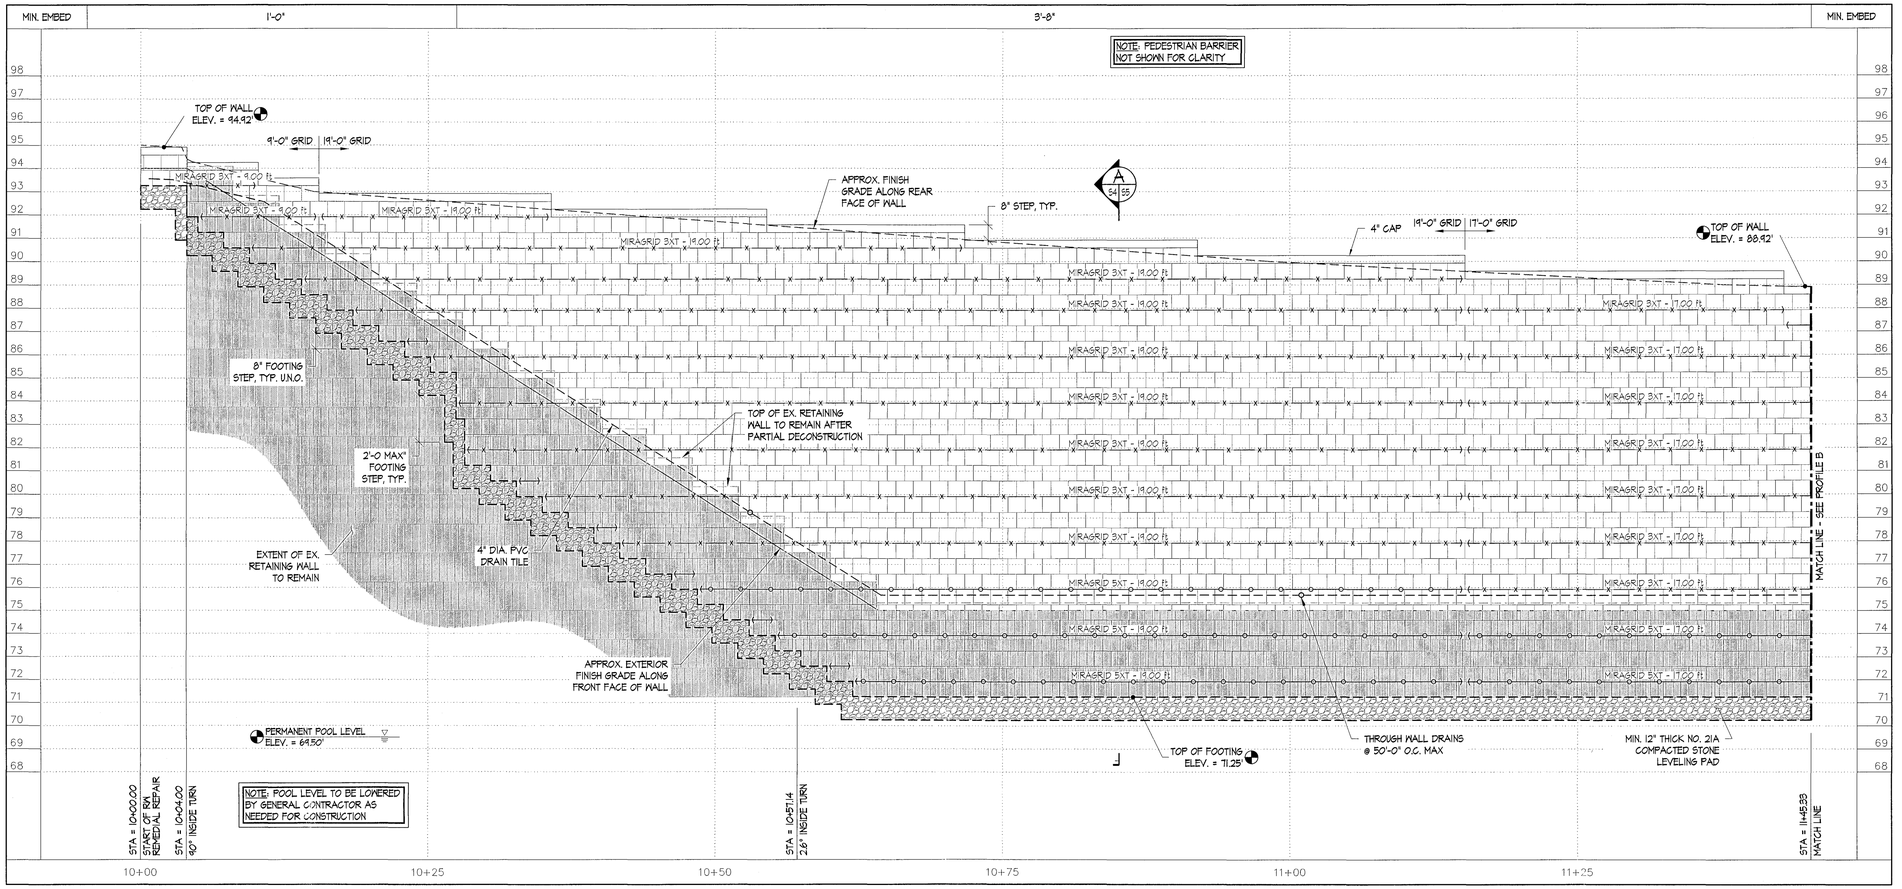

WALL PROFILE

HORIZ. SCALE: 1" = 6'-0", VERT. SCALE: 1" = 3'-0"

10 Large/Small Plat(s) Recorded herewith as # 202313341

City of Williamsburg & County of James City Circuit Court: This PLAT was recorded on Dec. 13, 2023 at 9:17 AM/PM, PB — PG — Document # 202313341
ELIZABETH E. O'CONNOR, CLERK
Elizabeth E. O'Connor, Clerk

Project #: VA20344A.DES
Drawn by: JMK
Reviewed by: MAM

The Structures Group, Inc.
1200 Old Colony Lane • Williamsburg, VA 23185
(757)220-0465 • Fax (757)220-1546
www.thestructuresgroup.com

Date: 5/16/23

COMMONWEALTH OF VIRGINIA
JOSEPH W. KRALLINGER
Lic. No. 063676
5/16/23
PROFESSIONAL ENGINEER

No.	Revisions	Date
1	JCC Comments Dated 4/24/23	5/16/23

RETAINING WALL PROFILE

SETTER'S MARKET
BMP REMEDIATION PLAN

JAMES CITY COUNTY VIRGINIA

Sheet S3 3 of 6