210021632

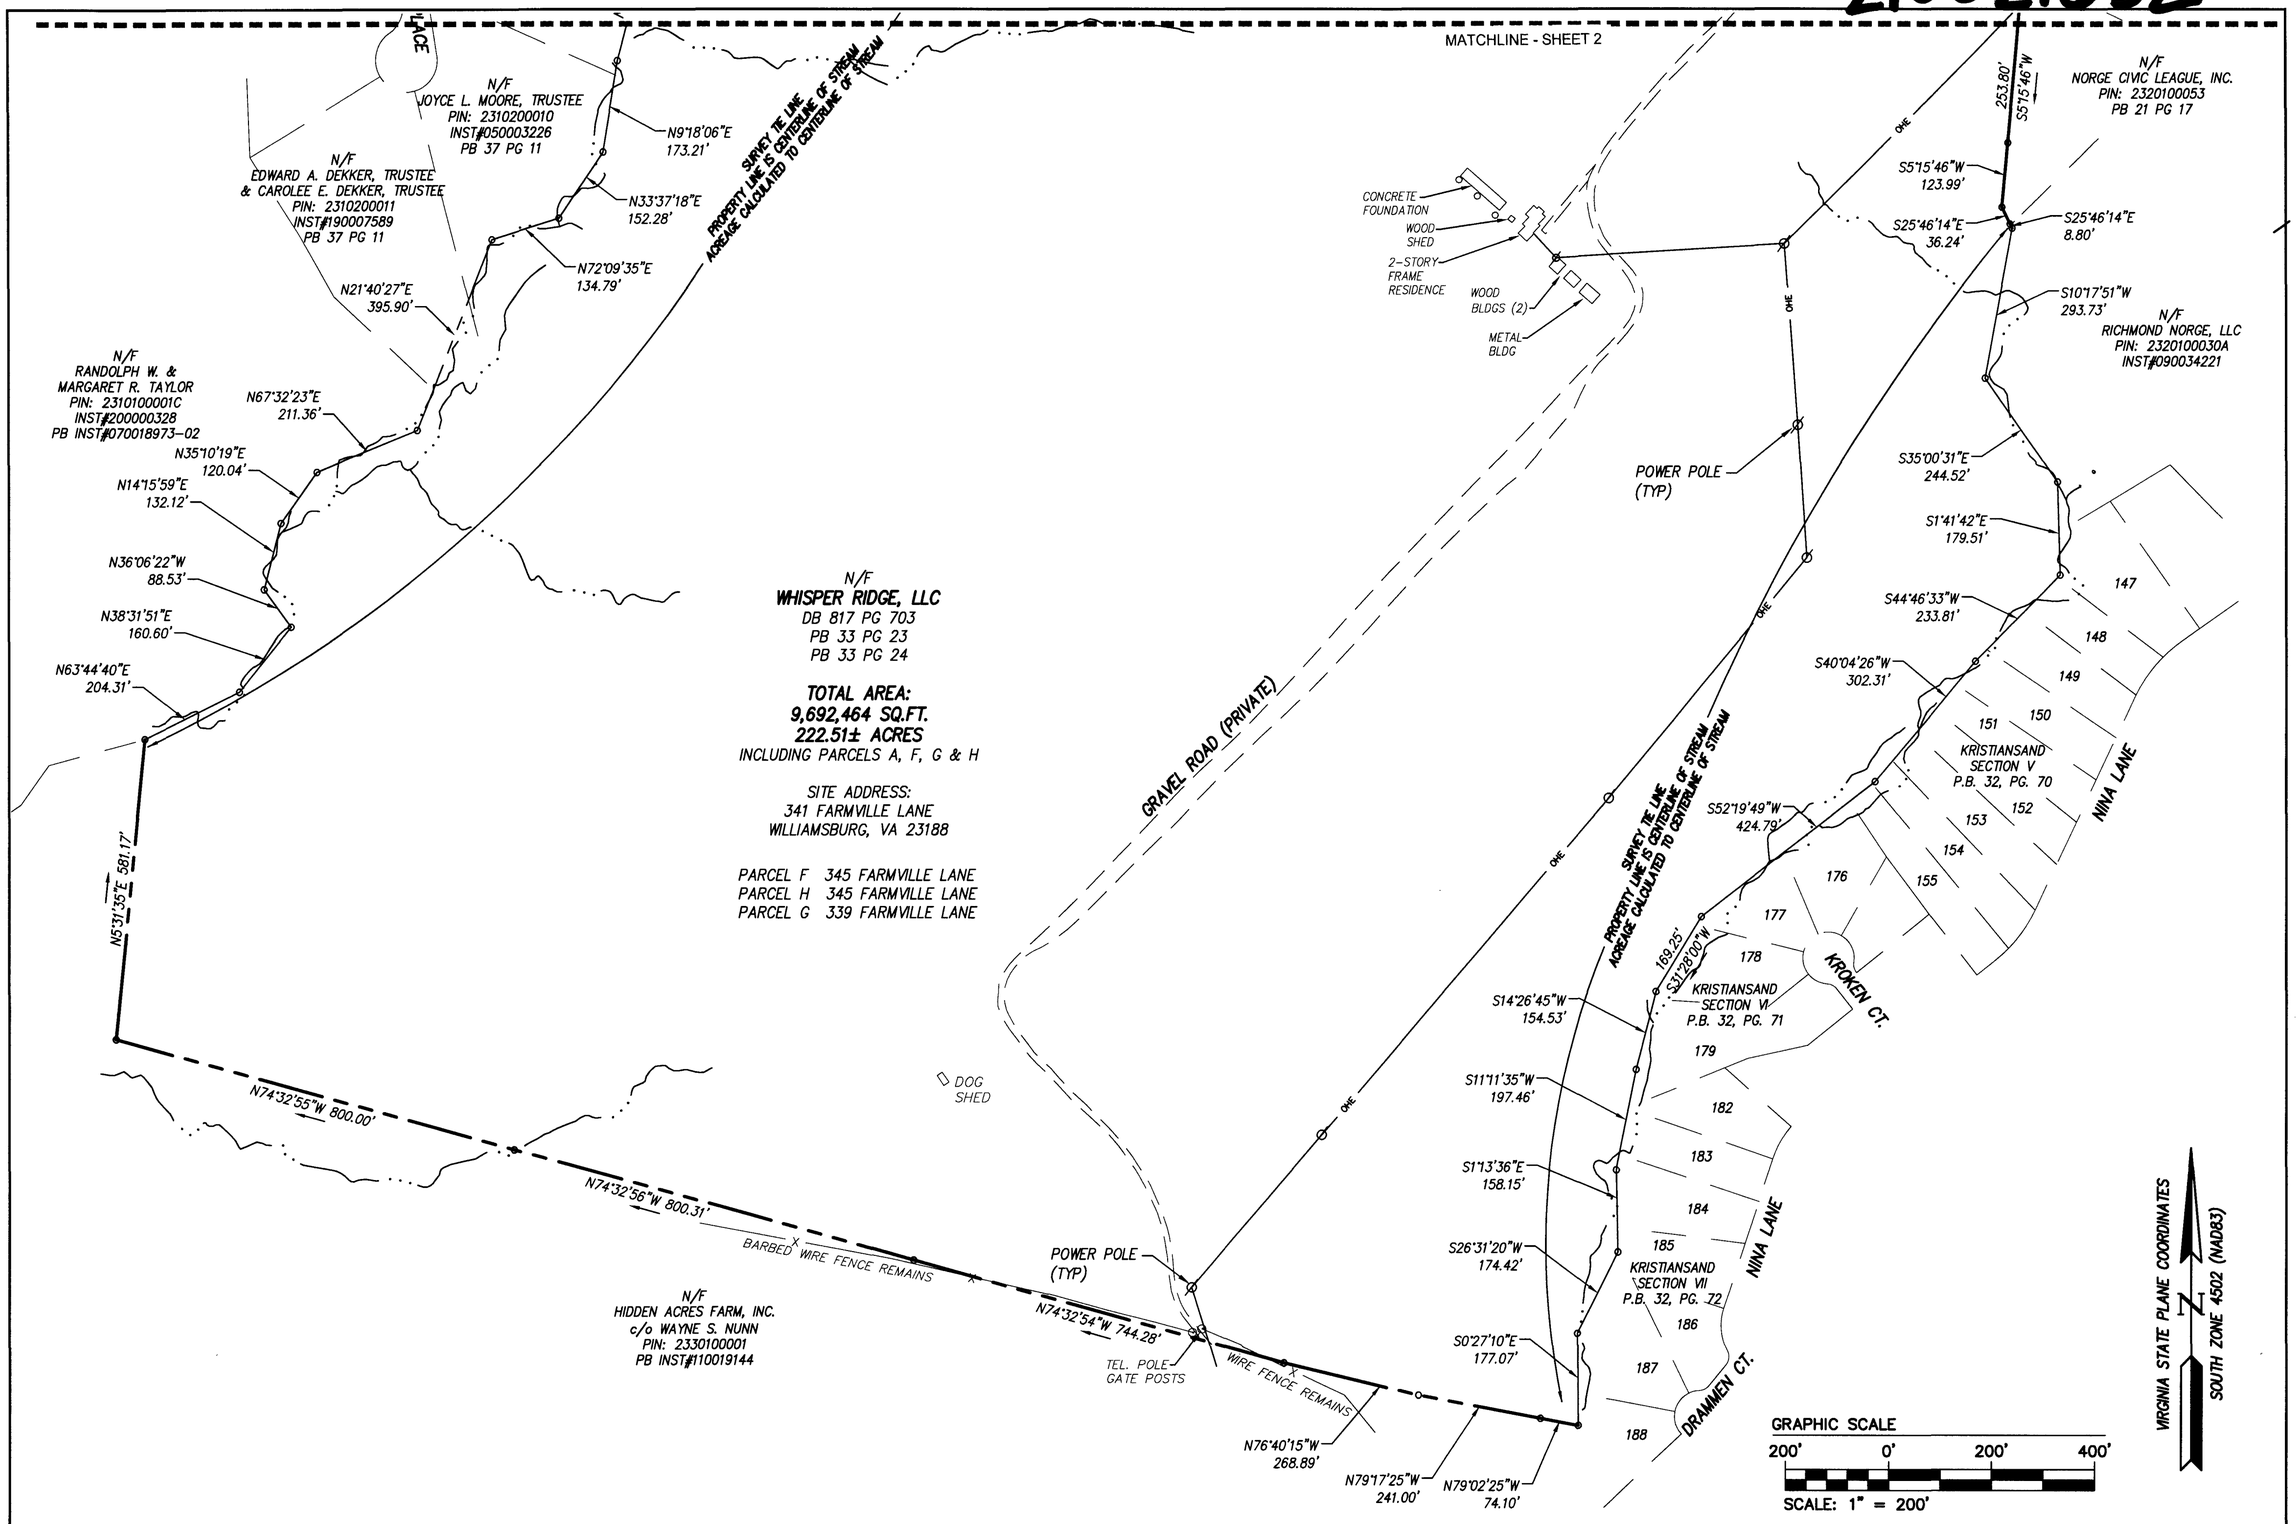

JCC CASE NO. S-21-0068

PLAT OF LOT LINE EXTINGUISHMENT BETWEEN PARCELS LOCATED AT 339, 341 AND 345 FARMVILLE LANE

OWNED BY WHISPER RIDGE, L.L.C.

STONEHOUSE DISTRICT COUNTY OF JAMES CITY VIRGINIA

City of Williamsburg & County of James City
Circuit Court: This PLAT was recorded on
11-1-2021
at 1:57 AM/PM, PB ____ PG ____
Document # 210021632
MONA A. FOLEY, CLERK
Mona A. Foley, Clerk

~~Large/Small~~ Plat(s) Recorded herewith as # 210021632

Rev.	Date	Description	Revised By

COMMONWEALTH OF VIRGINIA
SAMUEL J. BIKKERS
Lic. No. 002304
9/27/2021
LAND SURVEYOR

AES CONSULTING ENGINEERS
5248 Olde Towne Road, Suite 1
Williamsburg, Virginia 23188
Phone: (757) 253-0040
Fax: (757) 220-8994
www.aesva.com
Hampton Roads | Central Virginia | Middle Peninsula

Project Contacts:	SJB/JFS
Project Number:	W10619-00
Scale: NOTED	Date: 08-27-2021
Sheet Number	3 OF 3

S:\JOBS\W10691-Norge Solar\00- Ashe Farm\Survey\Plans\Plats\W10691001LLE PLAT.dwg, 9/28/2021 9:21:45 AM, Sam.Bikkers