


1910500032

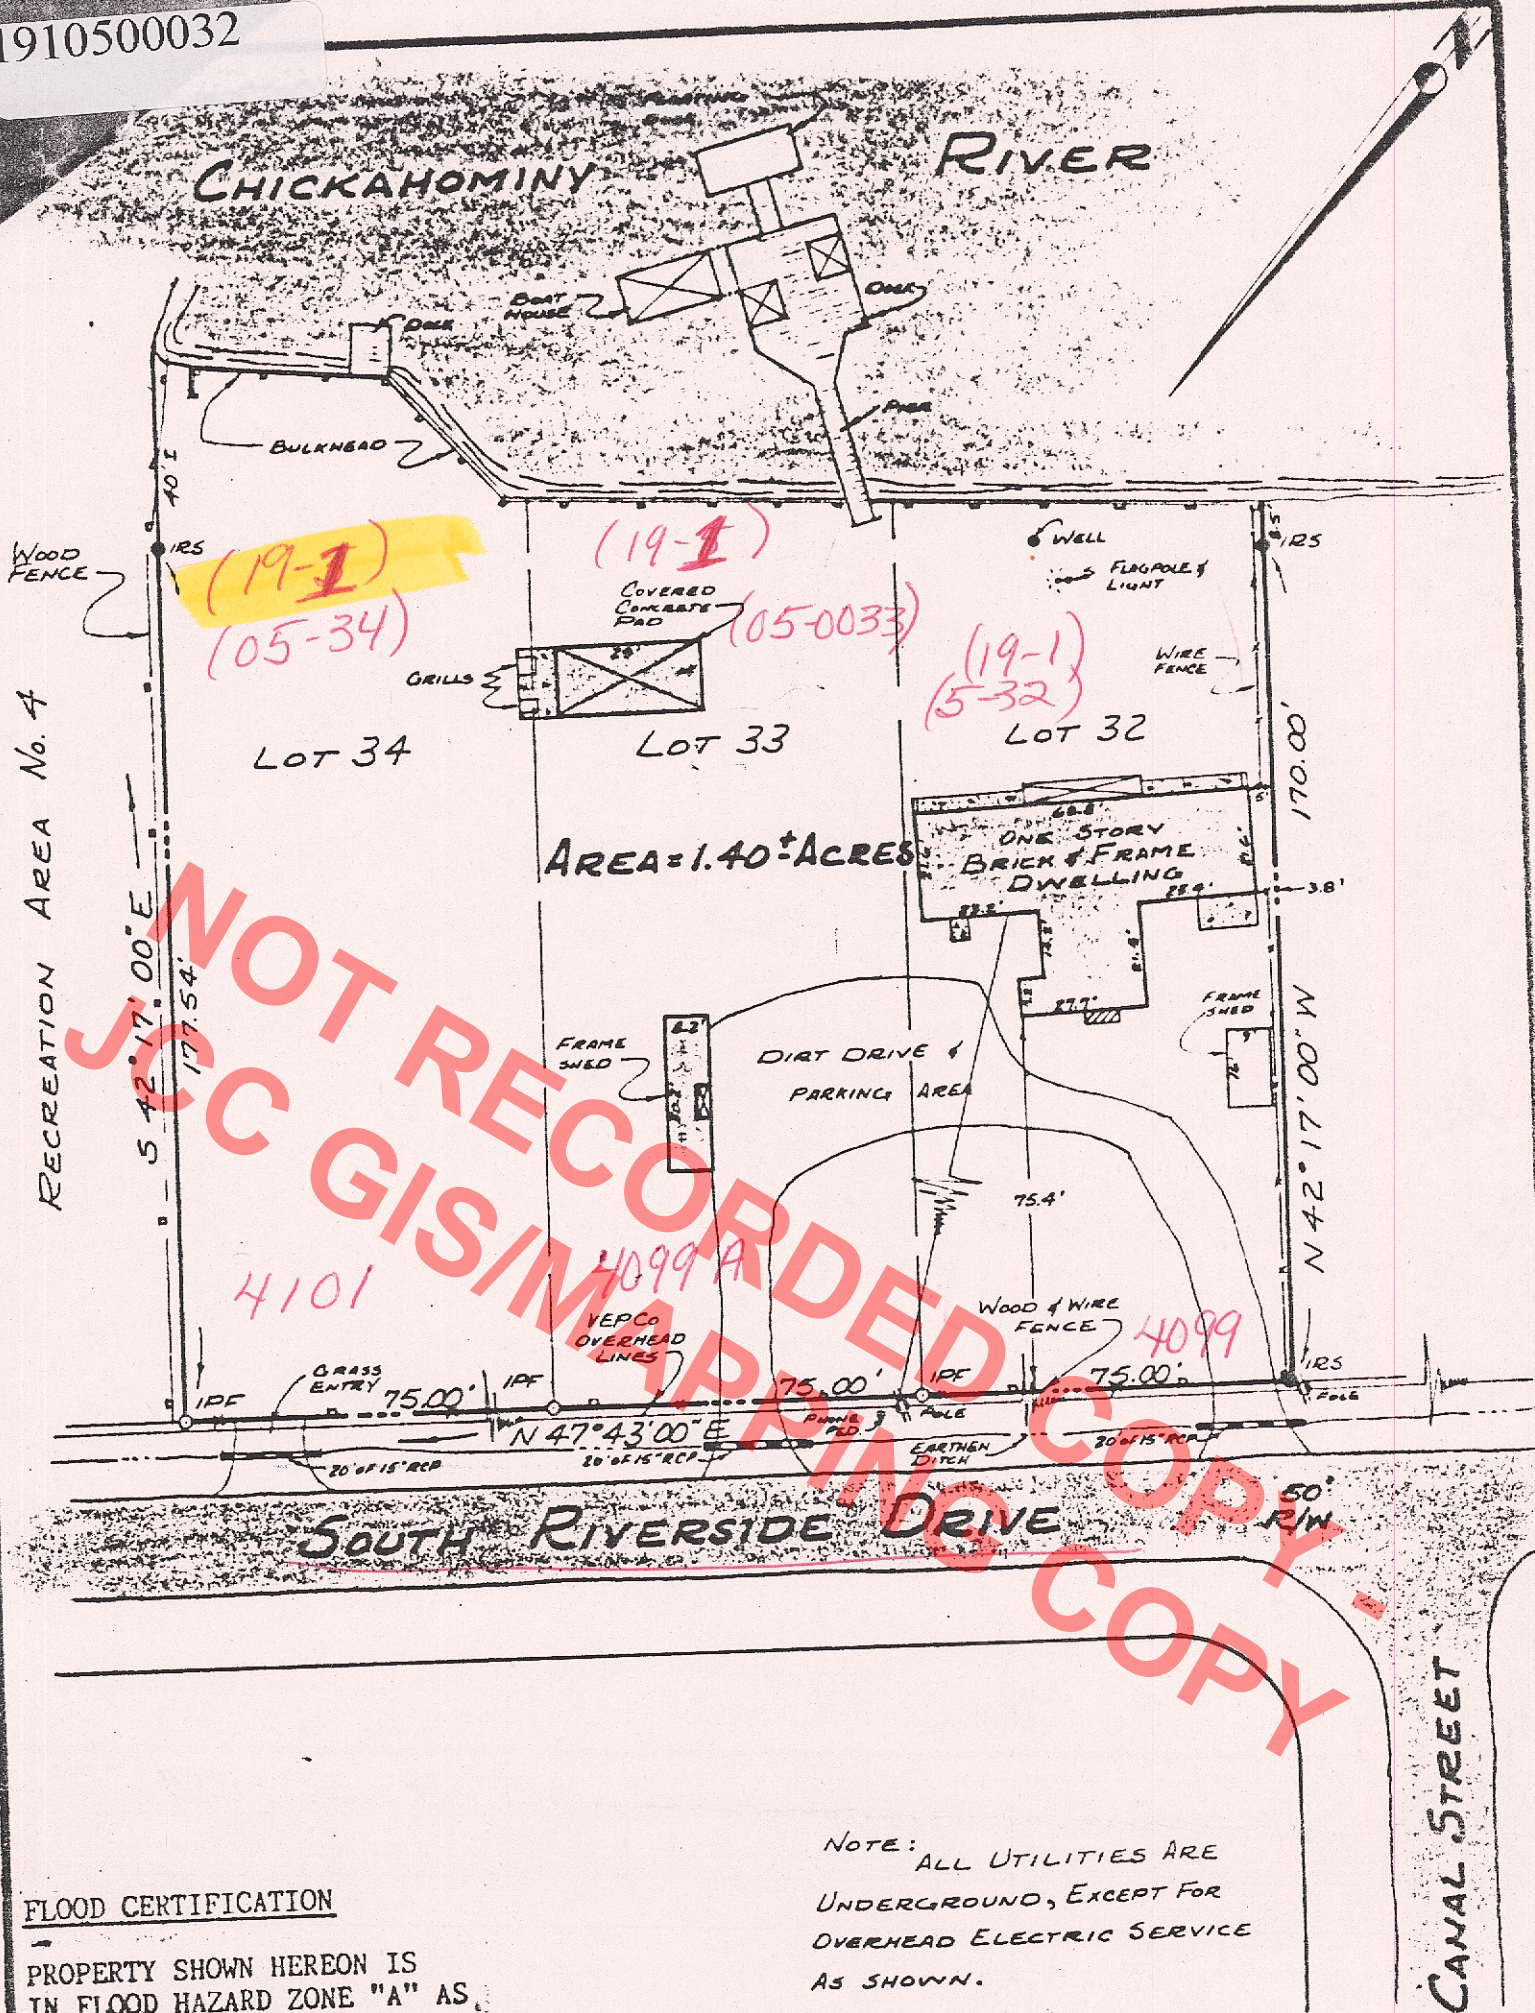

FLOOD CERTIFICATION

PROPERTY SHOWN HEREON IS IN FLOOD HAZARD ZONE "A" AS SHOWN ON COMMUNITY PANEL # 510201 0003 A, AS PREPARED BY THE FEDERAL EMERGENCY MANAGEMENT AGENCY.

NOTE: ALL UTILITIES ARE UNDERGROUND, EXCEPT FOR OVERHEAD ELECTRIC SERVICE AS SHOWN.

ADDRESS: 4099 SOUTH RIVERSIDE DRIVE



References:
PB 18, P. 4

IPF: Iron Pipe Fd.
IPS: Iron Pipe Set
BSL: Building Set-back Line

Date: Aug 22 1986

Scale: 1" = 40' J.O. 3032 F.B. F

PHYSICAL SURVEY OF PROPERTY TO BE CONVEYED TO MONT M. & VIRGINIA C. LINKENAUER BEING LOTS 32, 33 & 34, SECTION No. 4 CHICKAHOMINY HAVEN LOCATED JAMES CITY COUNTY, VIRGINIA

SPEARMAN & ASSOCIATES, INC., LAND SURVEYING POST OFFICE BOX 1244 - WILLIAMSBURG, VIRGINIA (804) 585-1319