This subdivision is approved by the undersigned in accordance with existing subdivision regulations and may be committed to record.

Signed John W. Whitehead for EHW

Date 23 June 1972

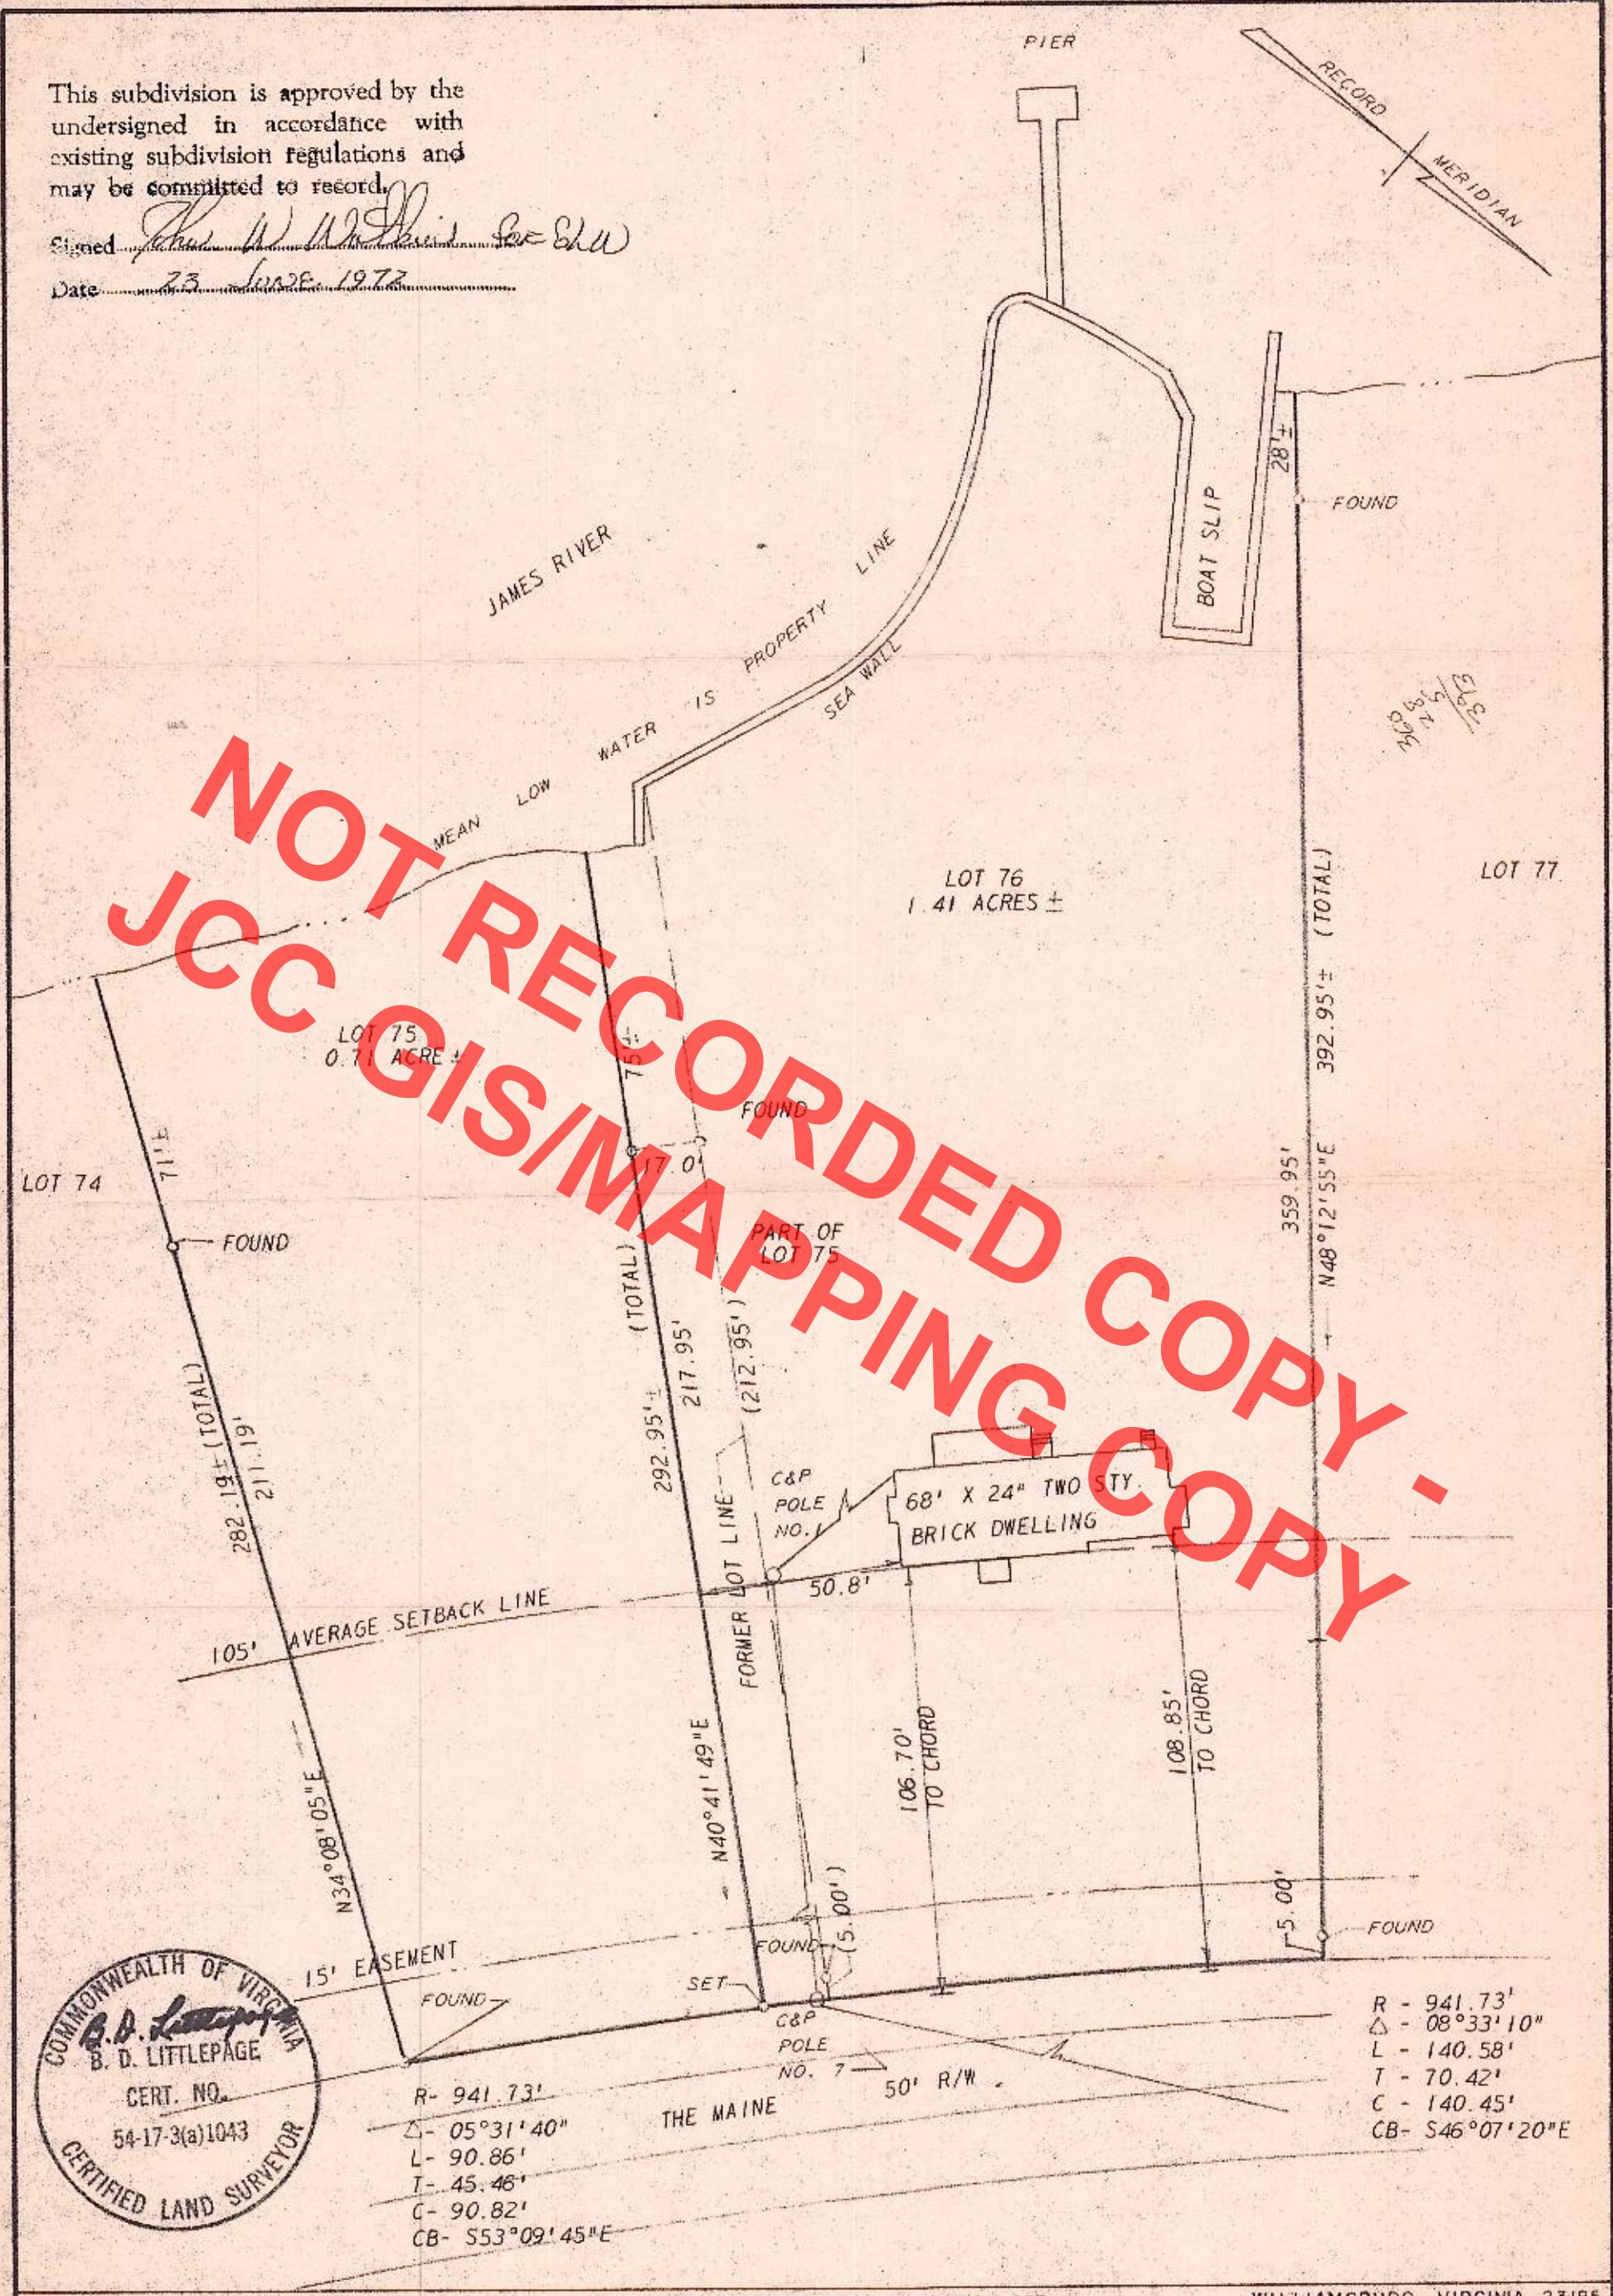

NOT RECORDED COPY - JCC GIS/MAPPING COPY

COMMONWEALTH OF VIRGINIA
B. D. LITTLEPAGE
CERT. NO.
54-17-3(a)1043
CERTIFIED LAND SURVEYOR

L. V. WOODSON & ASSOCIATES — ENGINEERS & SURVEYORS, P. O. BOX 633 — WILLIAMSBURG, VIRGINIA 23185

LEGEND | o = IP = IRON PIN, ⊡ = MON = MONUMENT, ——— PROPERTY LINE, — - — CENTERLINE, — — — EASMENT LINE

RESUBDIVISION OF LOTS 75 & 76, SECTION 3, FIRST COLONY
BERKELEY DISTRICT, JAMES CITY COUNTY, VIRGINIA

SCALE: 1"-40'	REF: PB 21/9	CLOSURE -	J. O. 996	DATE 5/20/72			AREA 2.12 AC.