



By PLW 4730100045

Quay

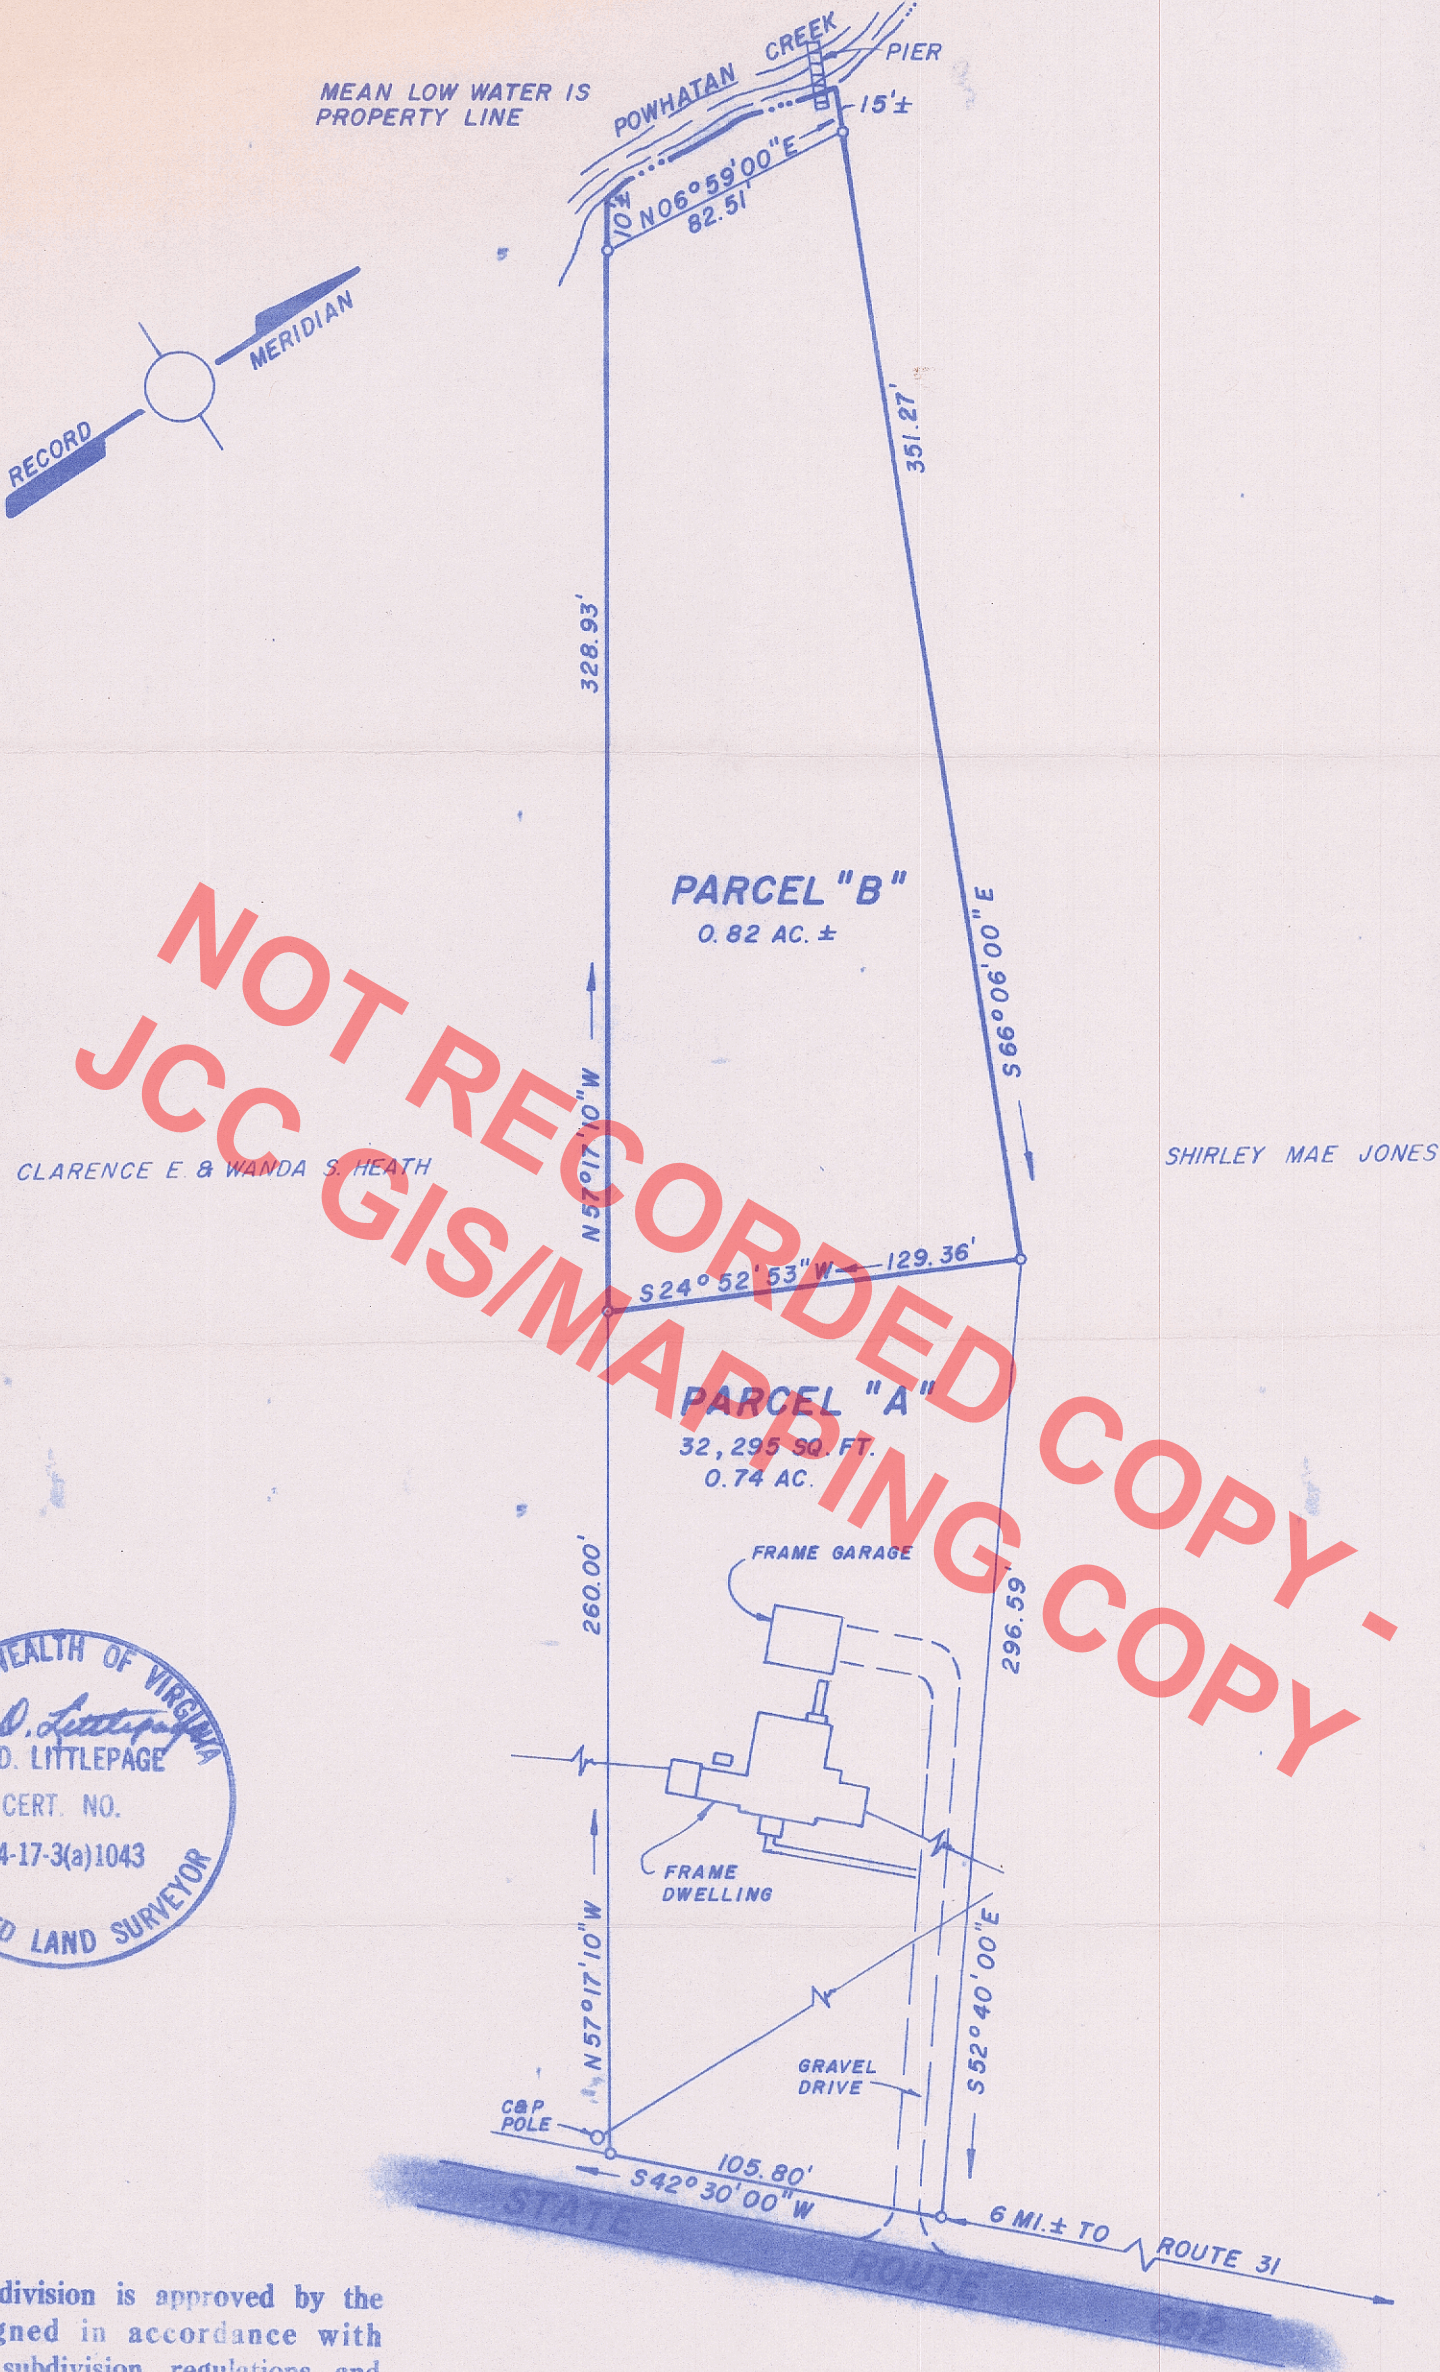

NOT RECORDED COPY -
JCC GIS/MAPPING COPY

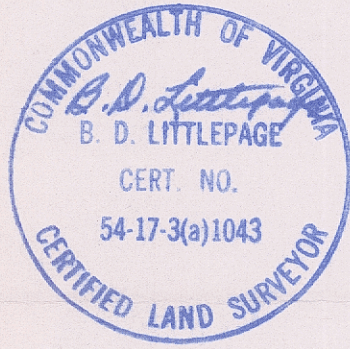

This subdivision is approved by the undersigned in accordance with existing subdivision regulations and may be committed to record.

Signed Chas. H. Covey

Date June 17, 1975

WOODSON, LITTLEPAGE & D'YOUNG, INC.	ENGINEERS, SURVEYORS & PLANNERS, P. O. DRAWER FU	WILLIAMSBURG, VIRGINIA 23185
LEGEND ' = IP = IRON PIN, — PROPERTY LINE, — — — CENTERLINE, — — — EASEMENT LINE		
A SURVEY OF A PARCEL OF LAND STANDING IN THE NAME OF GENE K. & JEAN B. WALTRIP LYING IN JAMESTOWN DISTRICT, JAMES CITY COUNTY, VIRGINIA		
SCALE: 1" = 60'	REF: DB 153/126	DATE: APRIL 9, 1975
		AREA: AS SHOWN