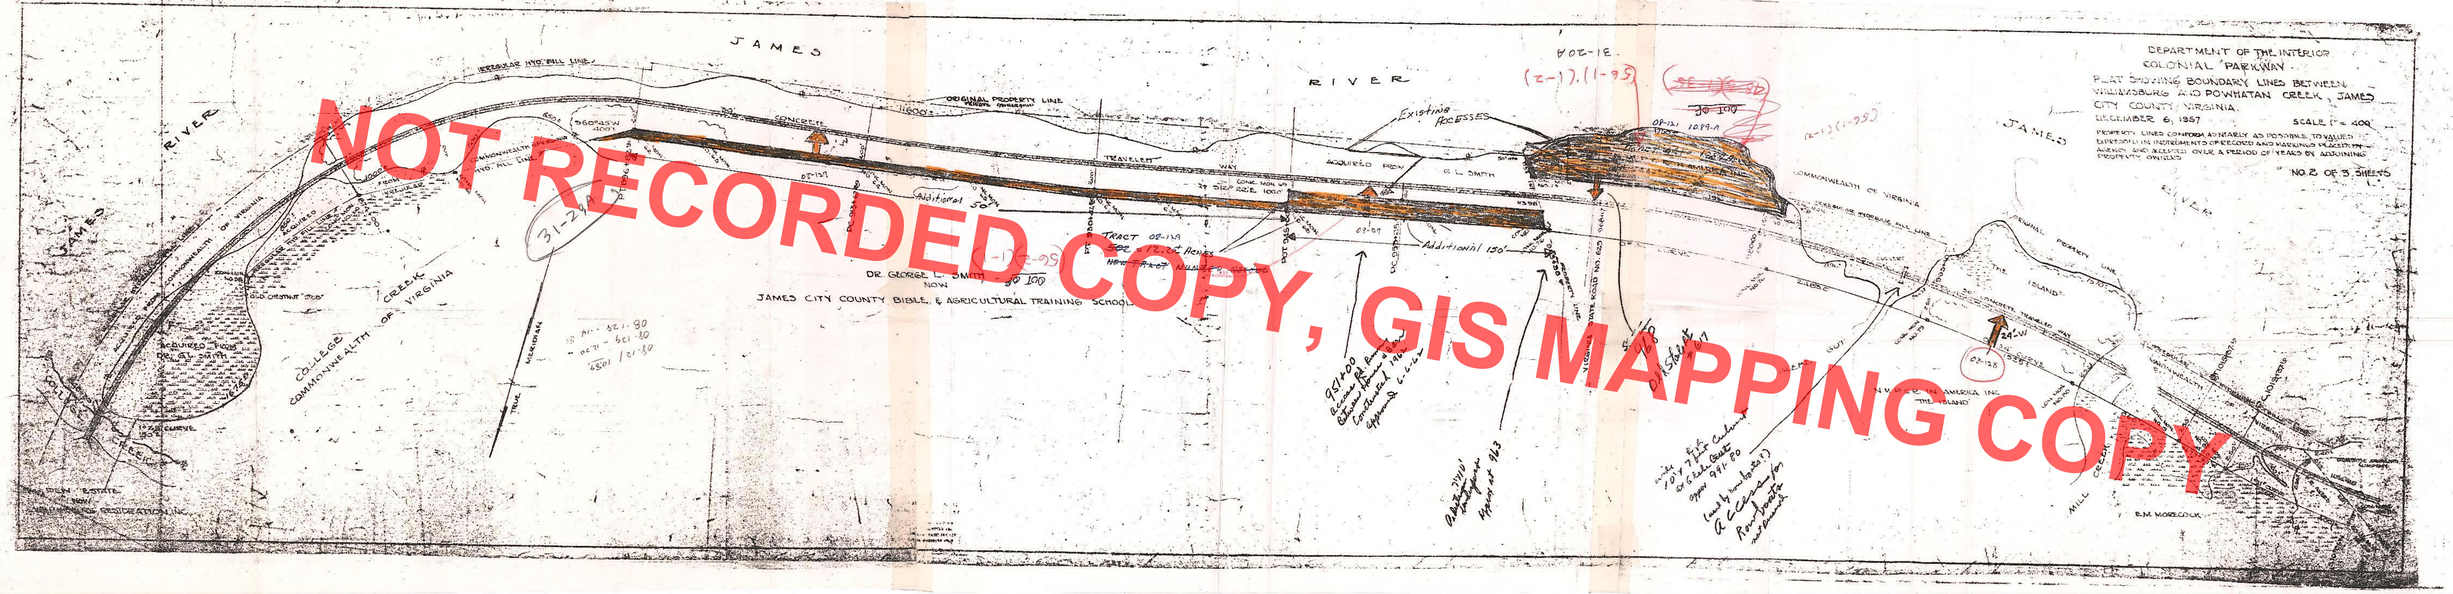
DEPARTMENT OF THE INTERIOR
COLONIAL PARKWAY
PLAT SHOWING BOUNDARY LINES BETWEEN
WILLIAMSBURG AND POWHATAN CREEK, JAMES
CITY COUNTY, VIRGINIA.
DECEMBER 6, 1957
SCALE 1" = 400'
PROPERTY LINES CONFORM AS NEARLY AS POSSIBLE TO VALUED
DIRECTIONS IN INSTRUMENTS OF RECORD AND MAKING PLACES IN
AGREEMENT AND ACCEPTED OVER A PERIOD OF YEARS BY ADJOINING
PROPERTY OWNERS
NO. 2 OF 3 SHEETS
JAMES
RIVER
IRREGULAR HIGH WATER LINE
ORIGINAL PROPERTY LINE
CONCRETE
TRAVELED WAY
ACQUIRED ROW
G. L. SMITH
Existing Recesses
Additional 50'
Additional 150'
TRACT 08-119
DR. GEORGE L. SMITH
NOW
JAMES CITY COUNTY BIBLE & AGRICULTURAL TRAINING SCHOOL
COMMONWEALTH OF VIRGINIA
COLLEGE CREEK
ESTABLISHED 1908
DR. G.L. SMITH
TRUE MERIDIAN
ORIGINAL PROPERTY LINE
ISLAND
N.V.O.C. IN AMERICA INC.
THE ISLAND
MILL CREEK
E.M. MORCOCK
NOT RECORDED COPY, GIS MAPPING COPY