See D.B. 78 Page 623 for Vacating Interior Lot lines

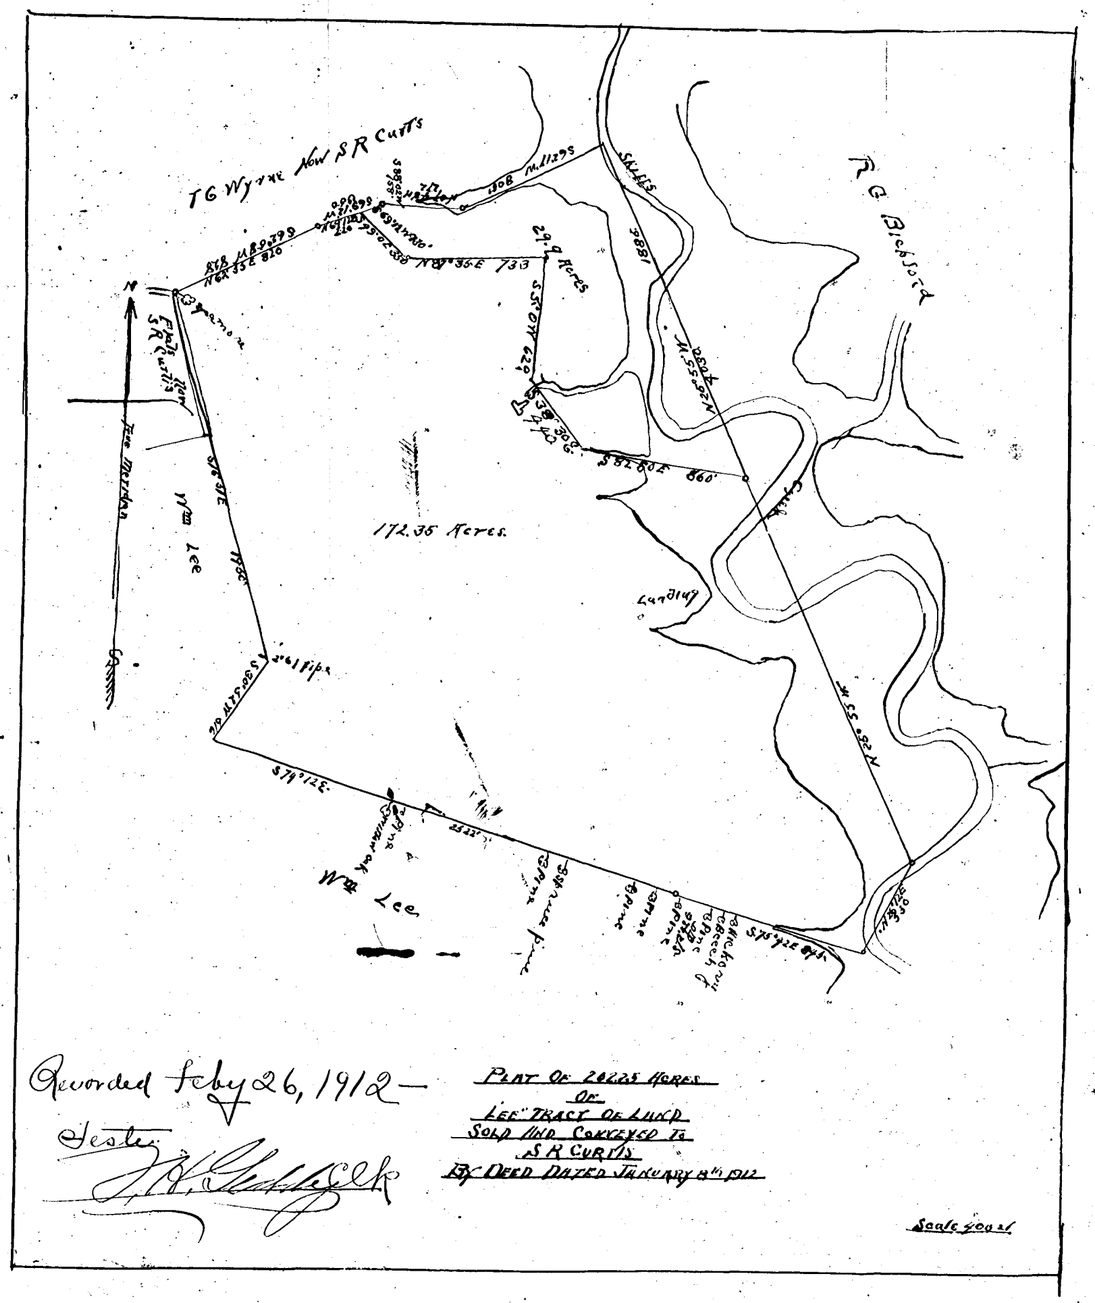

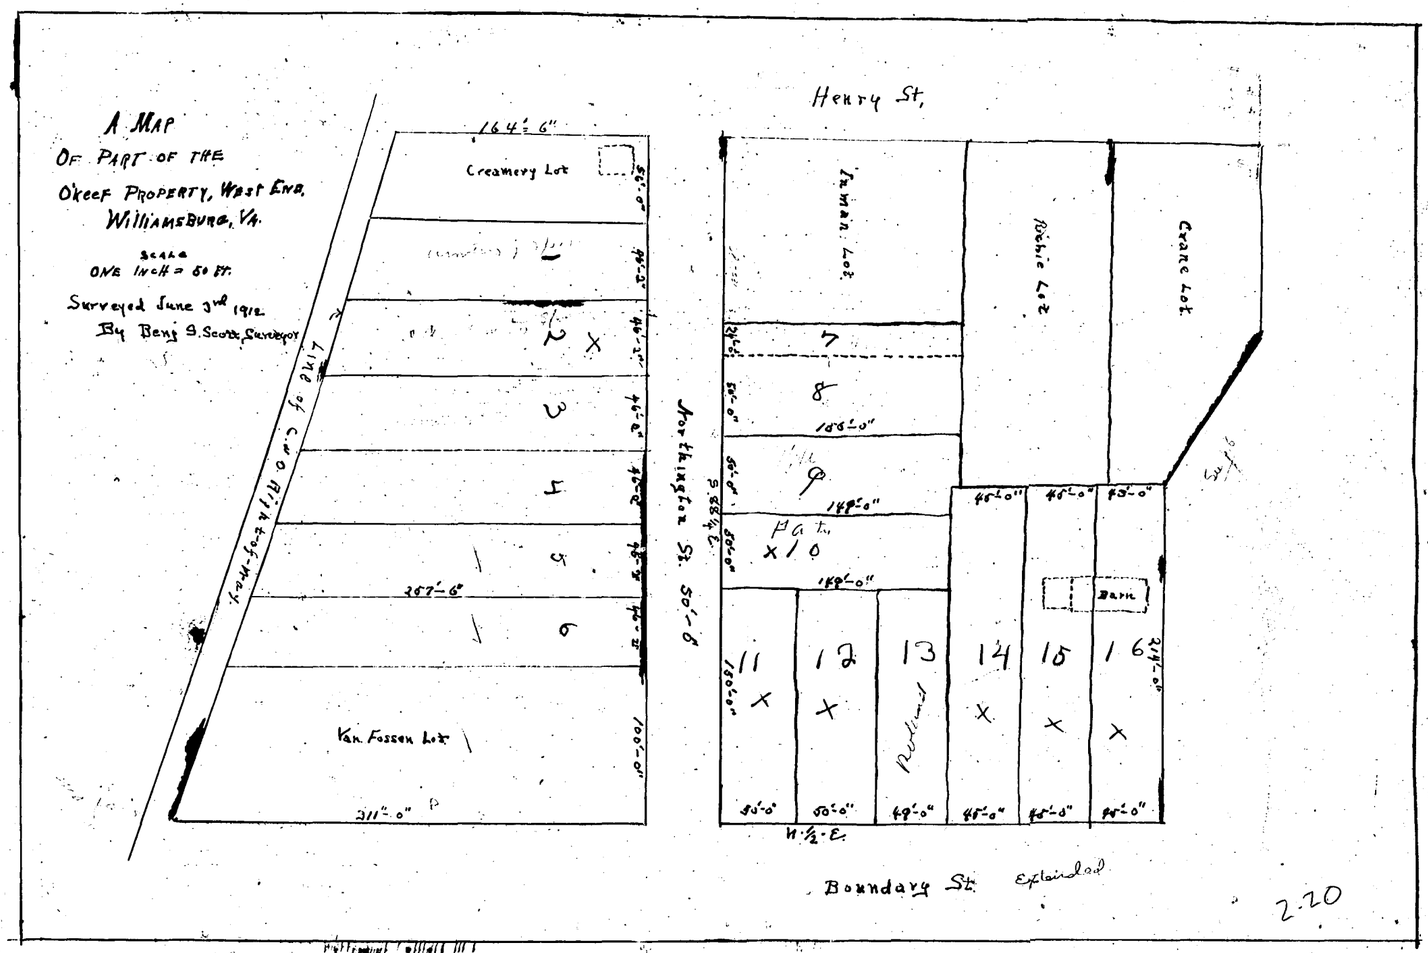

The annexed plat is a correct description of a subdivision of a part of a tract known as Northington Grig between Henry & Boundary streets, Extended, in the City of Williamsburg subdivided into the lots & streets as shown by this plat by the undersigned under the authority of a deed of trust made to him by Francis O'Keeffe & Ida his wife & others, dated 12th March, 1910 recorded in Clerk's office of City of Williamsburg in D. B. 5. page 462-3 & sold in lots at public auction in execution of trusts of said deed by the undersigned on the 15 June 1912.

P. S. Brumbaugh, Trustee.

State of Virginia,
City of Williamsburg and County of James City, to-wit:

In the Clerk's Office of the Circuit Court of the City of Williamsburg and County of James City, in the State of Virginia, on this 19th Day of August, 1912, this Plat bearing date June 15th 1912 was acknowledged before me, in my said office, by P. S. Brumbaugh, Trustee, and together with the certificate annexed admitted to record at 10 o'clock A. M.

Teste:

J. H. Peachy Clerk.