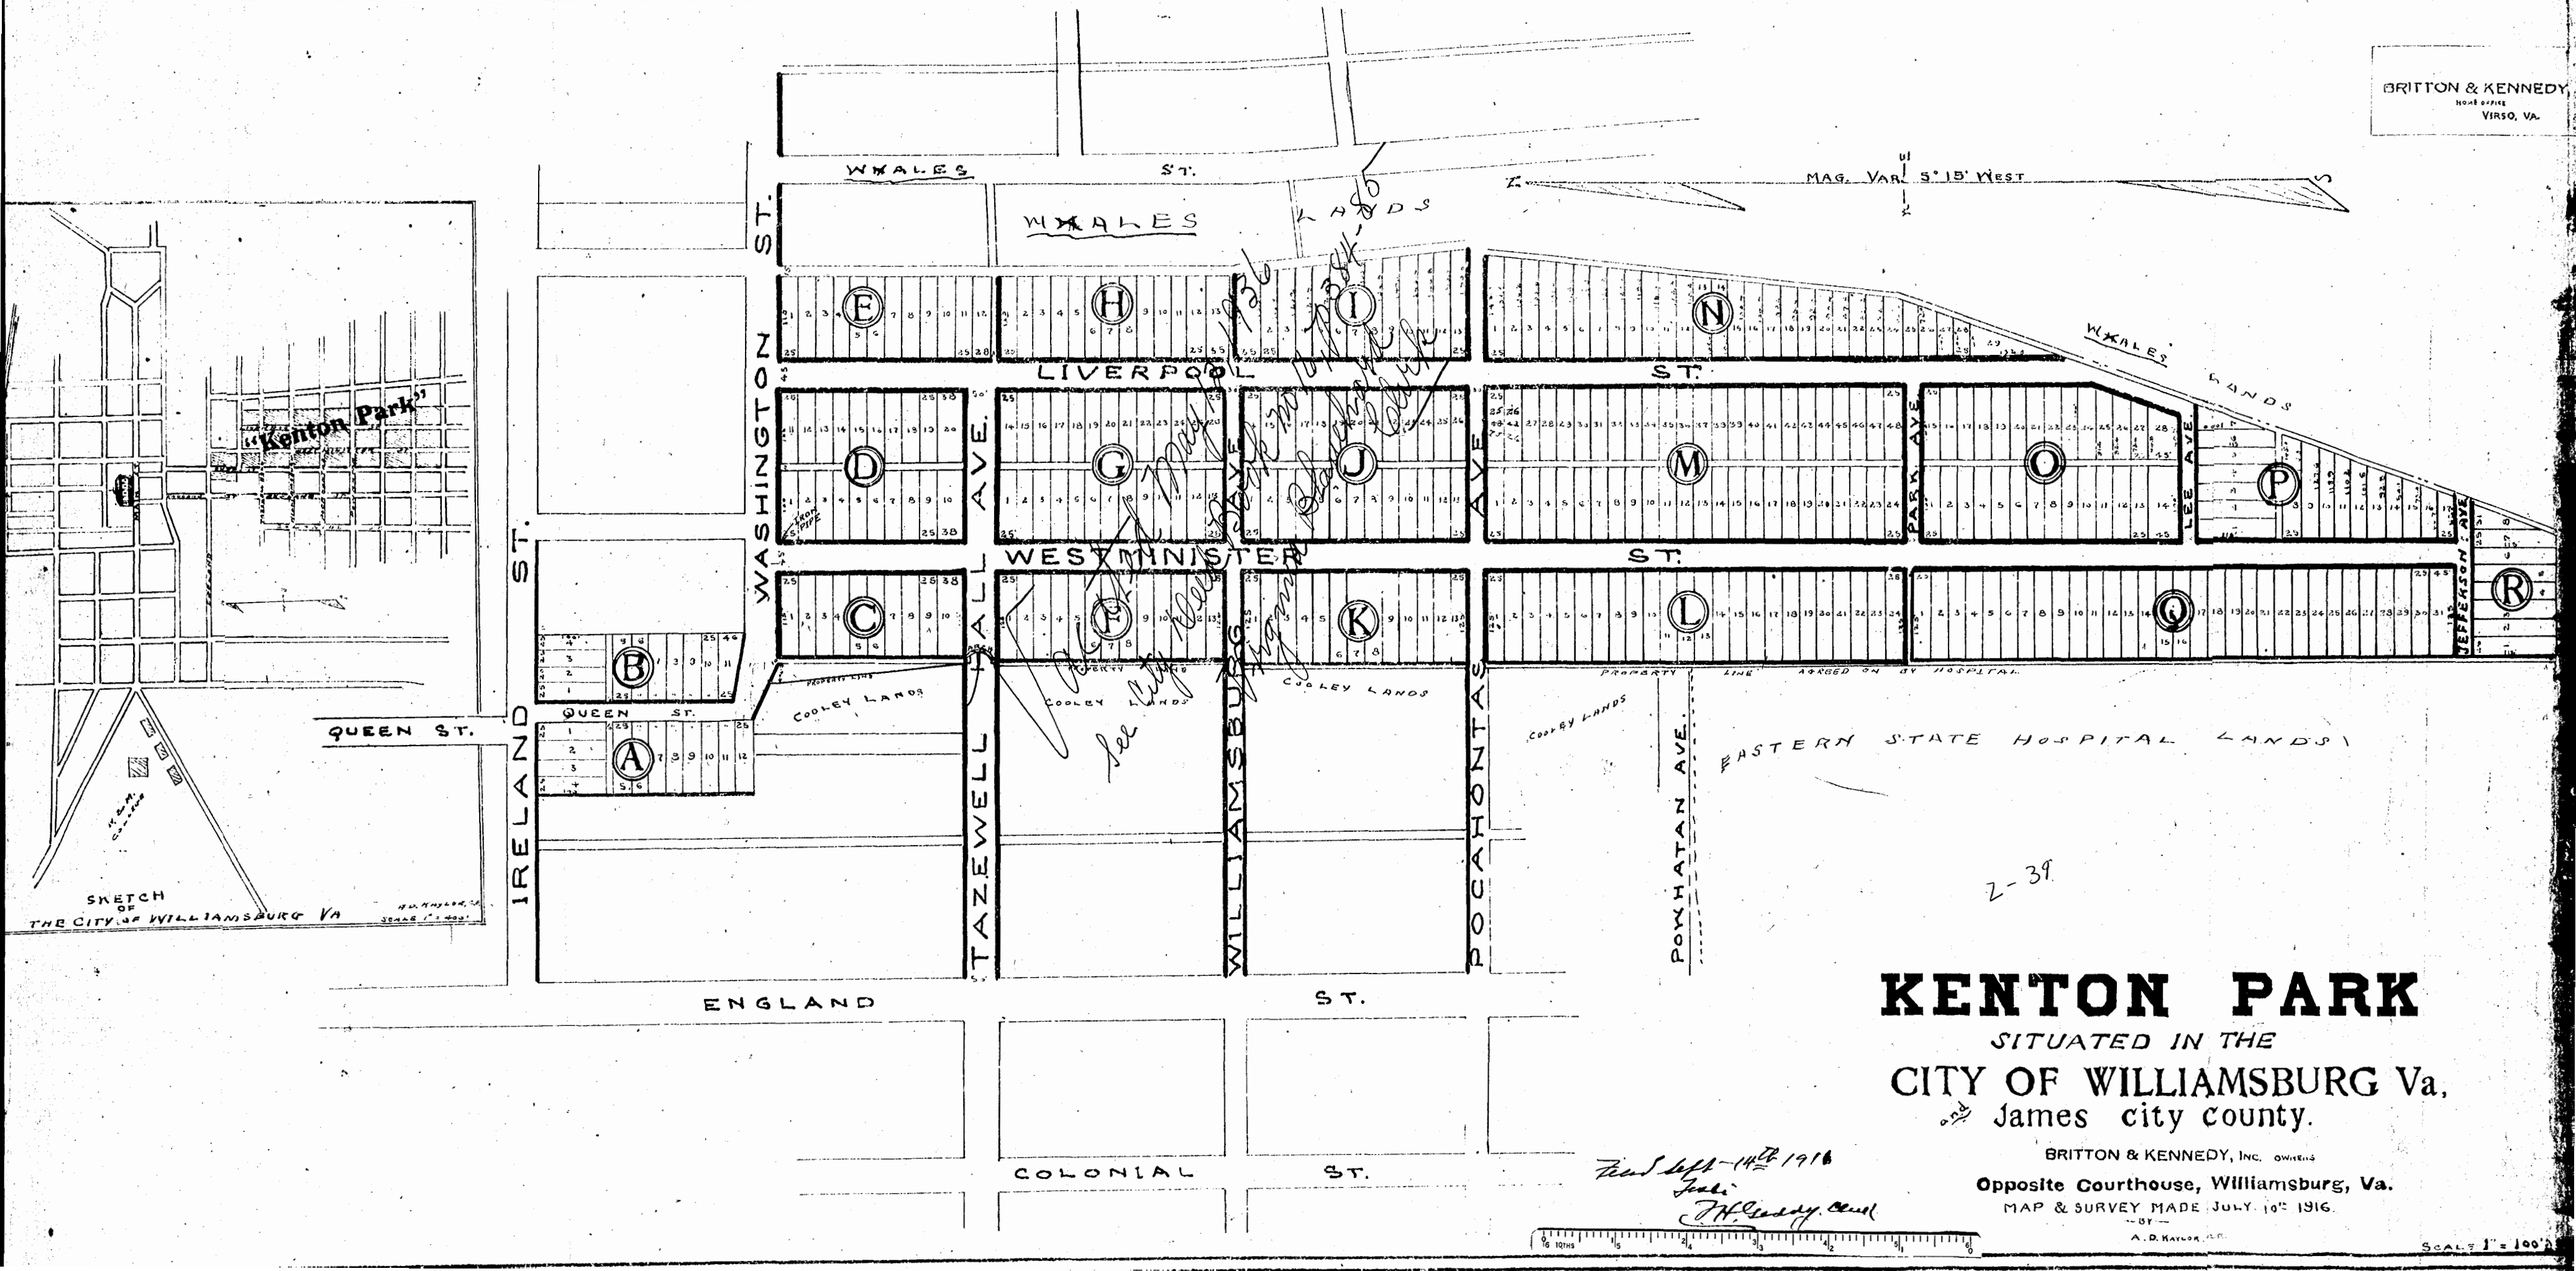
BRITTON & KENNEDY
HOME OFFICE
VIRSO, VA.
WHALES ST.
WHALES LANDS
MAG. VAR. 5° 15' WEST
LIVERPOOL ST.
WESTMINSTER ST.
ENGLAND ST.
COLONIAL ST.
QUEEN ST.
IRELAND ST.
WASHINGTON AVE.
TAZEWELL HALL AVE.
WILLIAMSBURG AVE.
POCAHONTAS AVE.
POWHATAN AVE.
PARK AVE.
LEE AVE.
JEFFERSON AVE.
COOLEY LANDS
PROPERTY LINE AGREED ON BY HOSPITAL
EASTERN STATE HOSPITAL LANDS
"Kenton Park"
SKETCH OF THE CITY OF WILLIAMSBURG VA
A
B
C
D
E
F
G
H
I
J
K
L
M
N
O
P
Q
R
Z-39
KENTON PARK
SITUATED IN THE
CITY OF WILLIAMSBURG Va,
James city county.
BRITTON & KENNEDY, INC. OWNERS
Opposite Courthouse, Williamsburg, Va.
MAP & SURVEY MADE JULY 10th 1916.
A. P. KAYLOR, C.E.
SCALE 1" = 100'