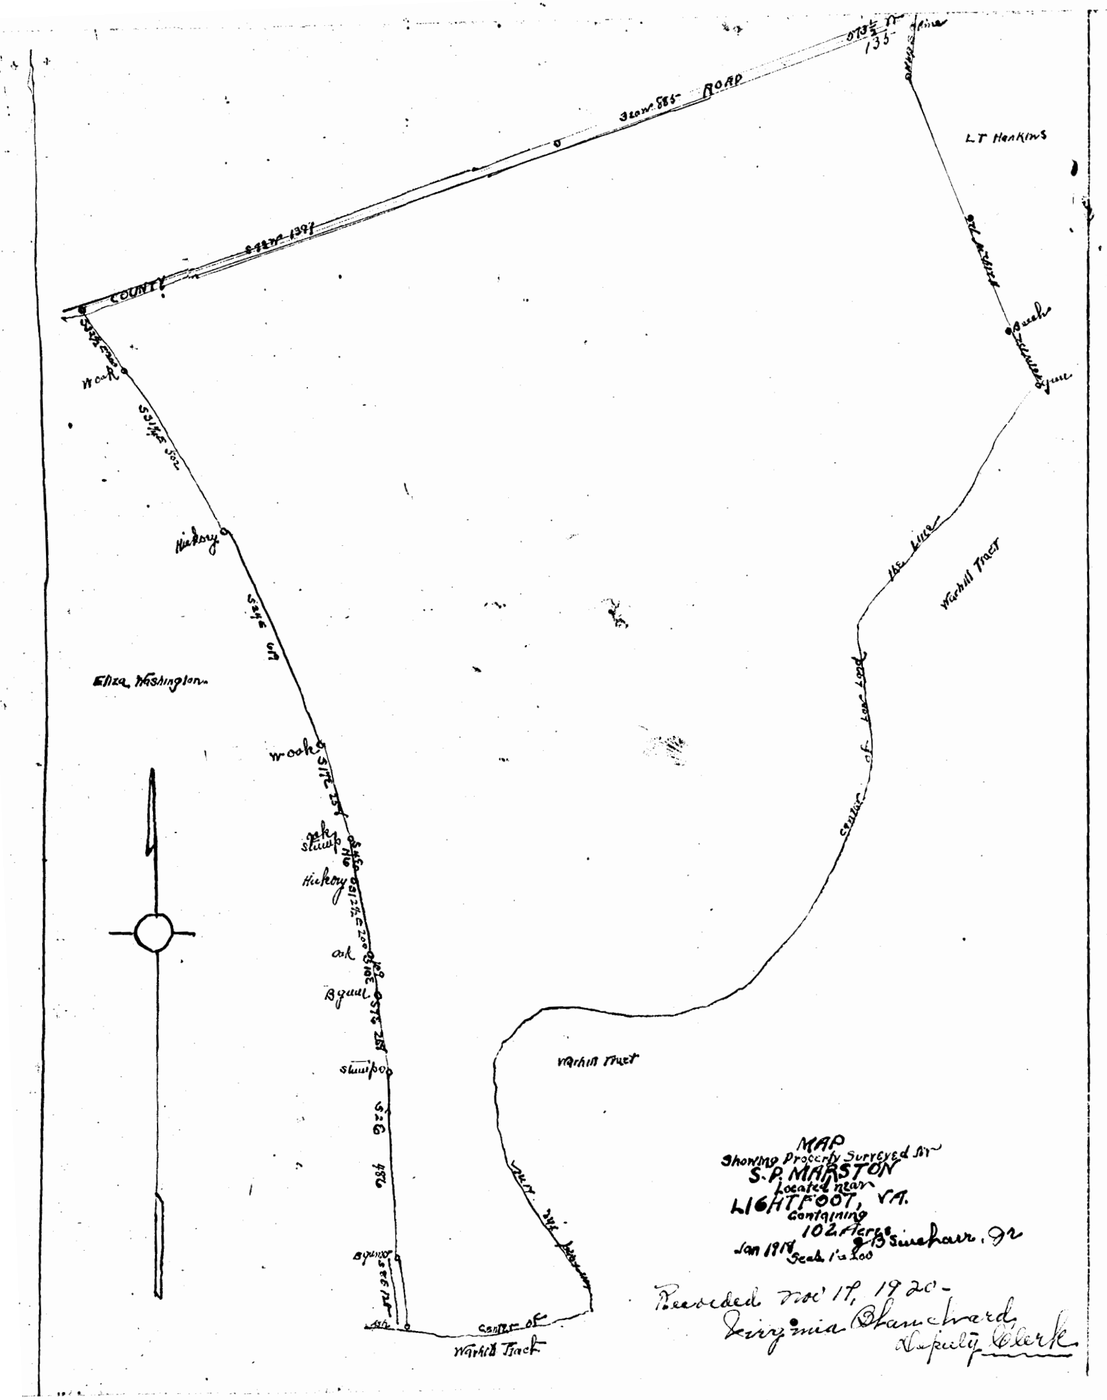

COUNTY
ROAD
L.T. Hankins
Warhill Tract
Eliza Washington
Hickory
Oak
Stump
Warhill Tract
Center of Lee Land
Center of Warhill Tract
MAP
Showing Property Surveyed for
S.P. MARSTON
Located near
LIGHTFOOT, VA.
Containing
102 Acres
Jan 1918
Scale 1" = 200
B. Sinclair, Jr.
Recorded Nov 17, 1920-
Virginia Blanchard
Deputy Clerk

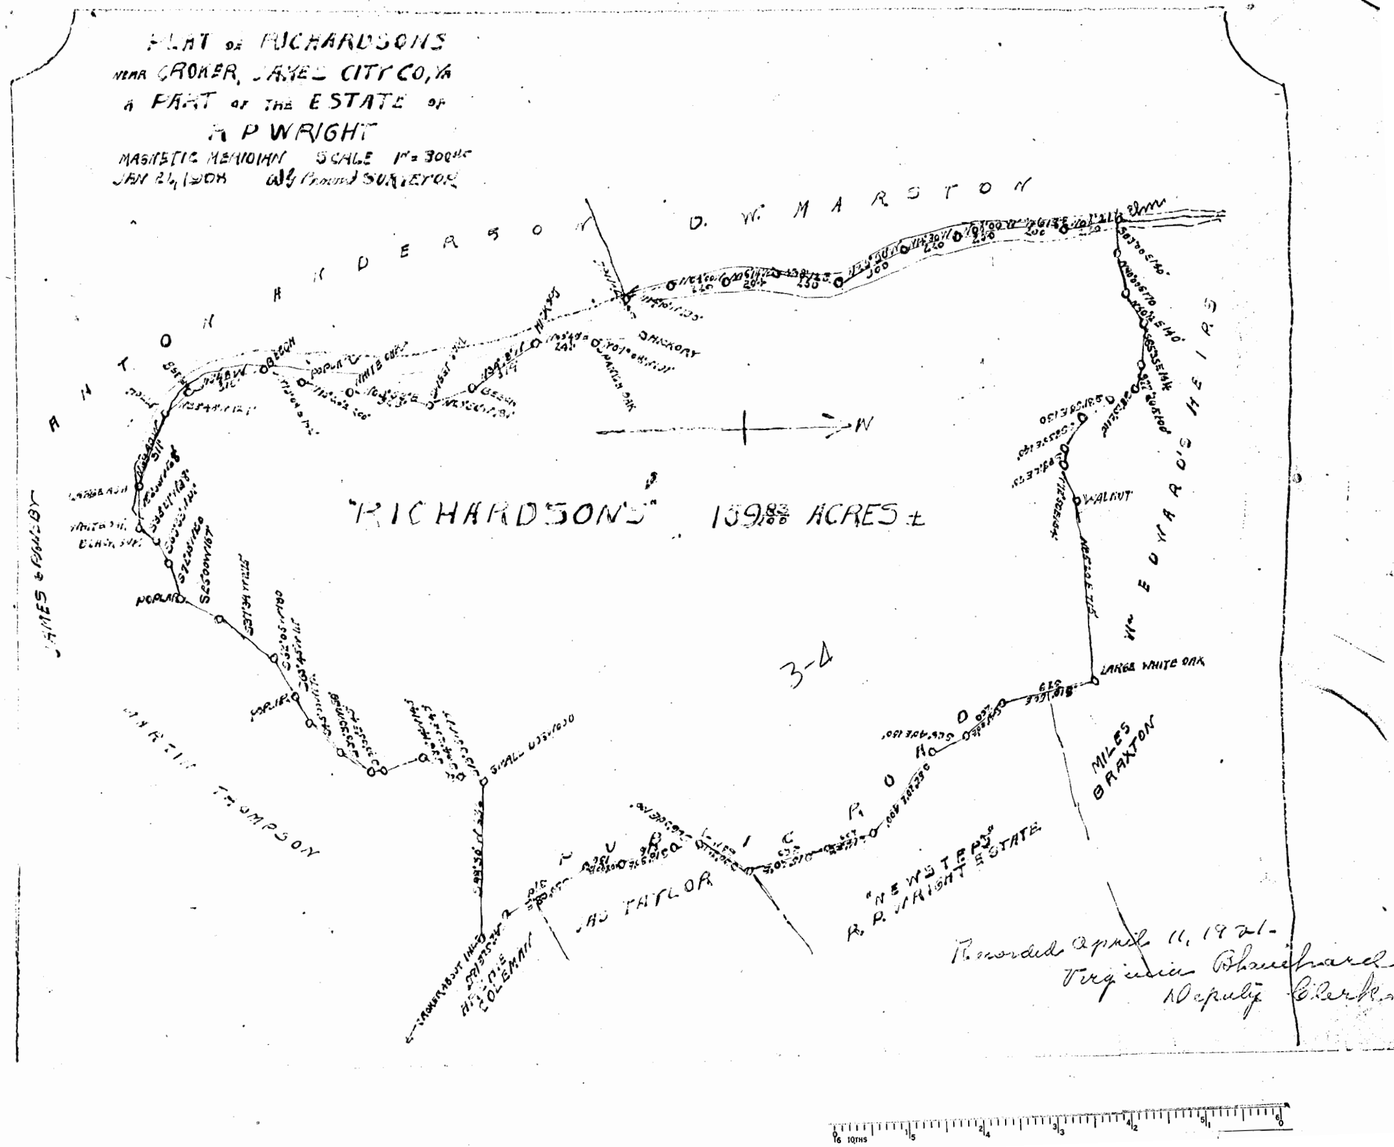

PLAT OF RICHARDSONS
NEAR CROKER, JAMES CITY CO, VA
A PART OF THE ESTATE OF
R P WRIGHT
MAGNETIC MERIDIAN SCALE 1" = 300 ft
JAN 24, 1908 W.G. Pound SURVEYOR
D. W. MARSTON
ANTON ANDERSON
"RICHARDSONS" 159.83/100 ACRES ±
JAMES & PAULBY
MARTIN THOMPSON
PUBLIC ROAD
"NEWSTEPS" R. P. WRIGHT ESTATE
JAS TAYLOR
MILES BRAXTON
LARGE WHITE OAK
WALNUT
3-4
Recorded April 11, 1921-
Virginia Blanchard
Deputy Clerk