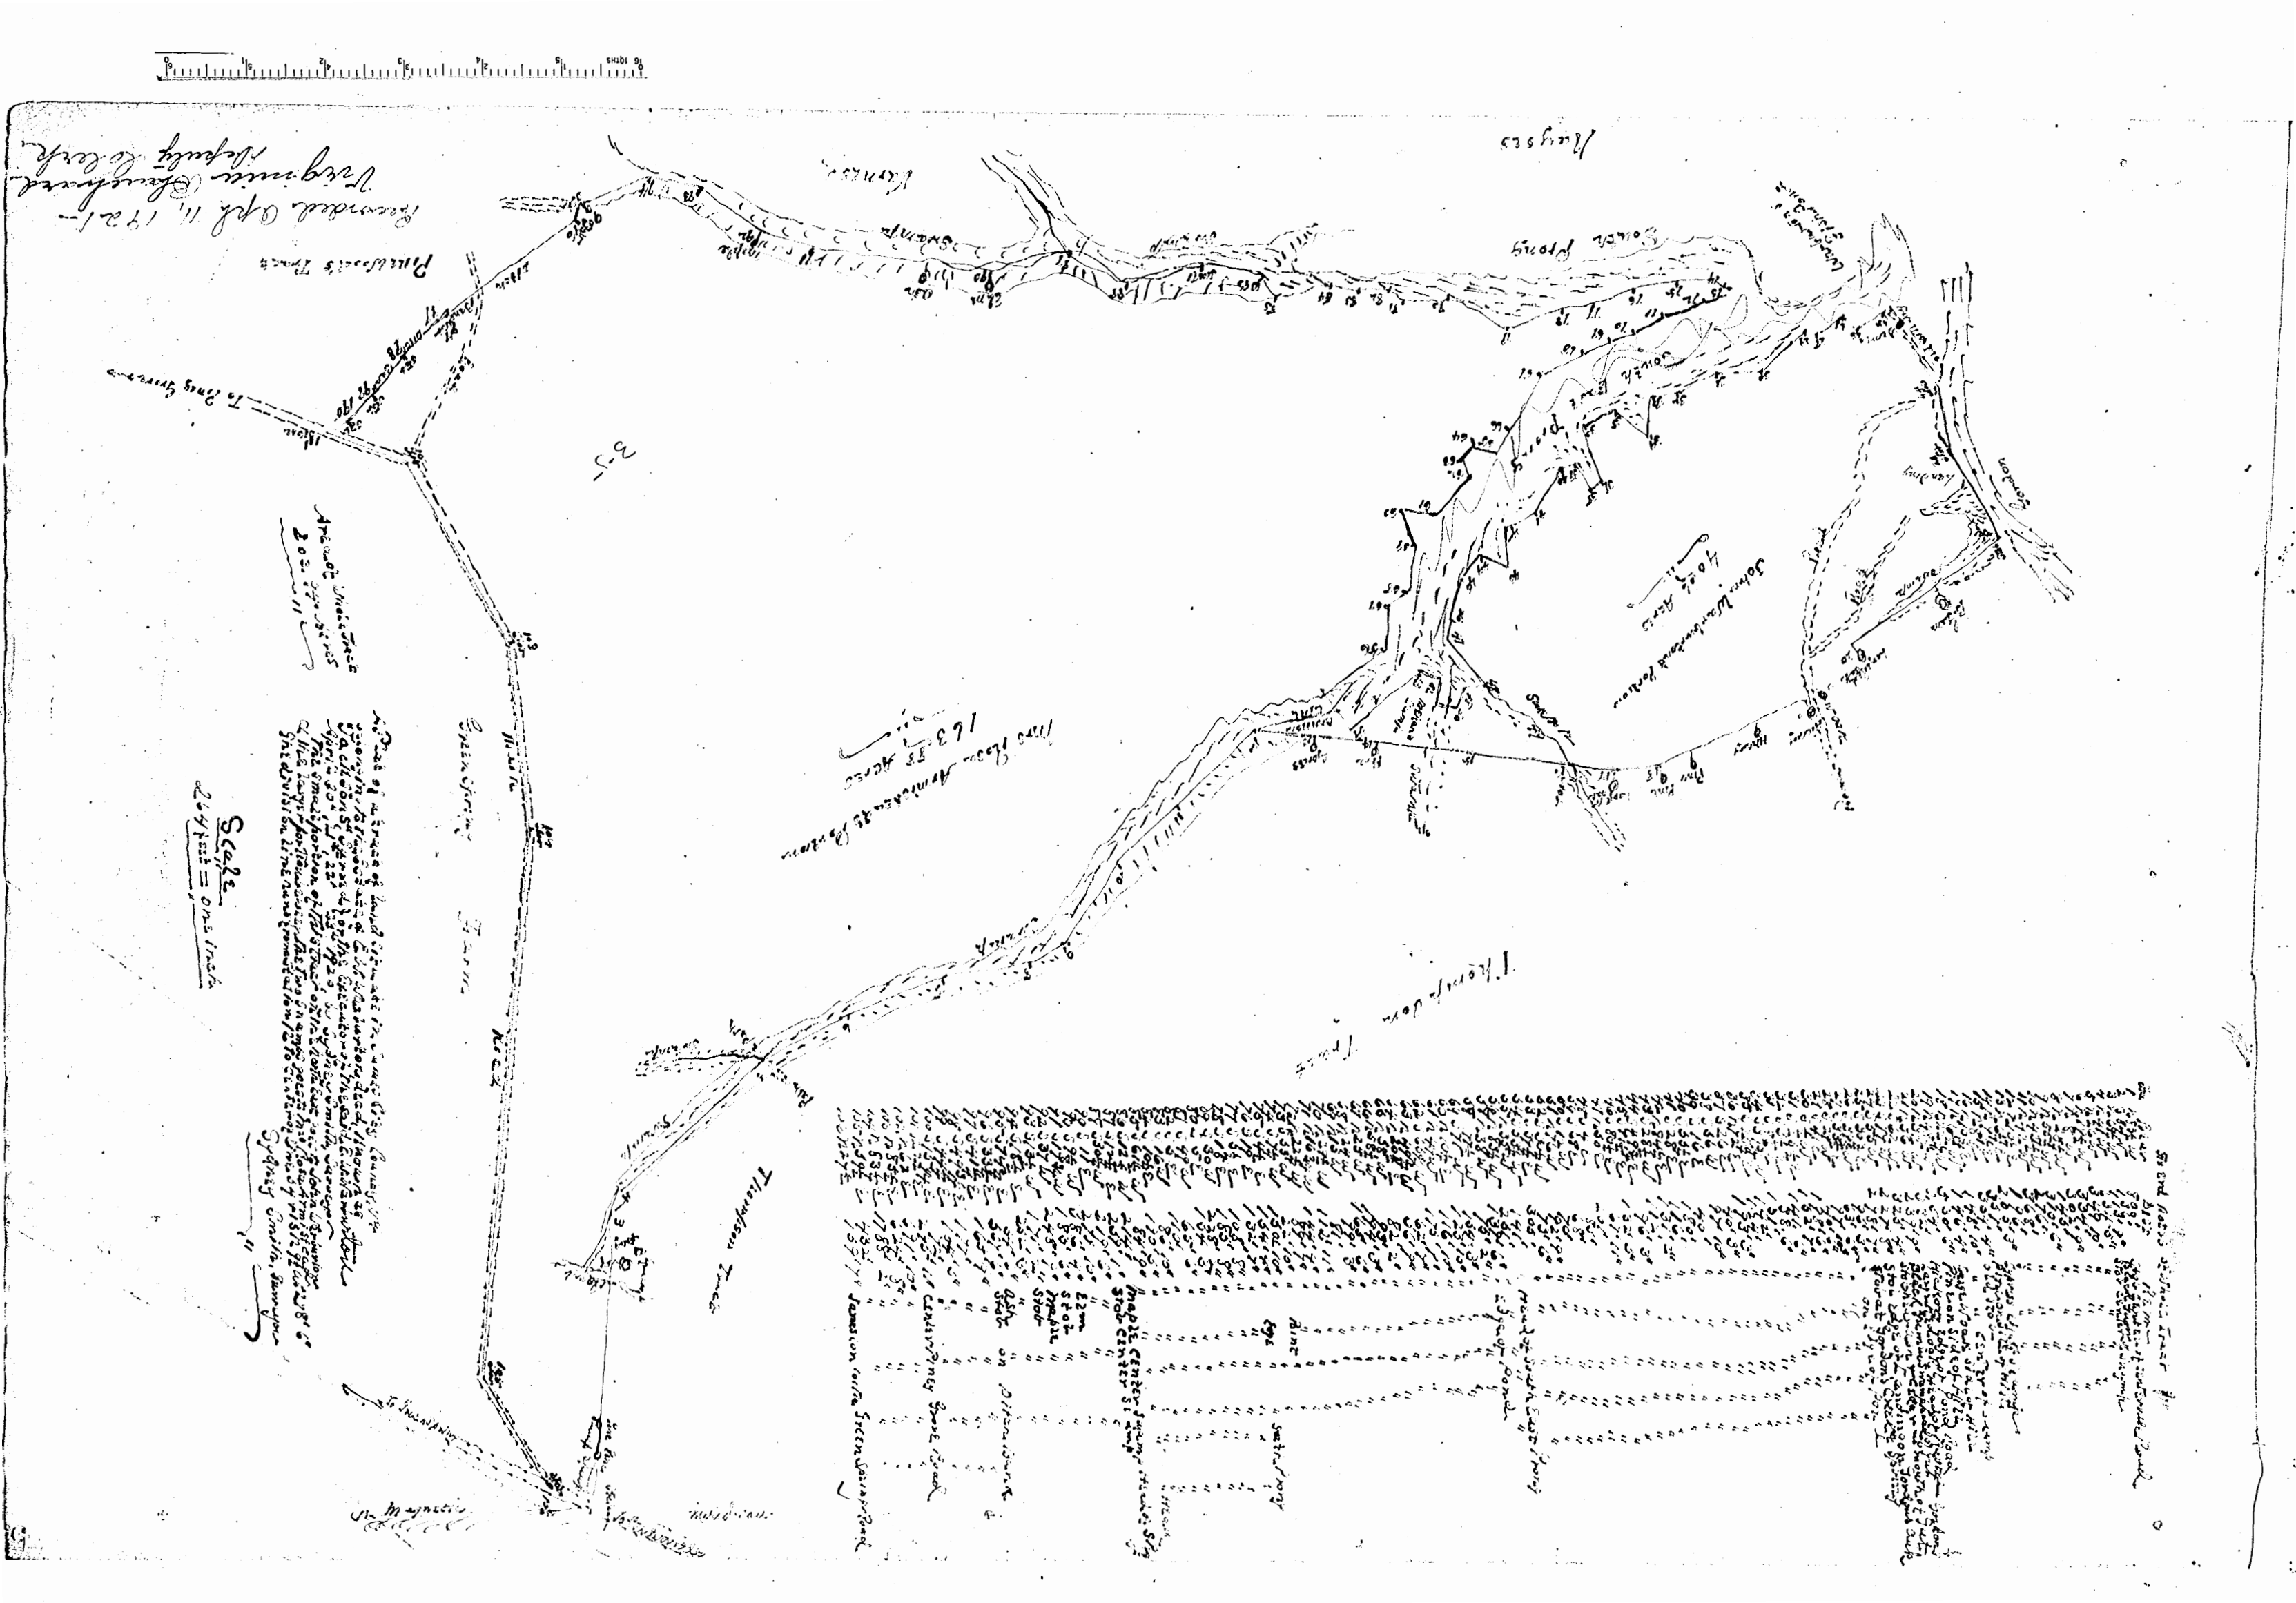
Scale
264 feet = one inch
Sydney Smith, Surveyor
Thompson Tract
Thompson Tract
Ruyses
Kerns
Swamp
Rock
Green Spring
Farm
To Pine Grove
Pittsburgh Tract
Sandy Pond
Maple Center Swamp
Stop Center Swamp
Elm
Stop
Maple
Stop
Ash
Stop
Center Piney Grove Road
Jamestown Centre Green Spring Road
Hunt
Eye
Sandy Pond
Head of South East Pond
Gordon
Landing
John Wartenbaugh Portion
40 ½ Acres
Mrs Rose Armistead's Portion
163 ⅝ Acres
Area of Wash Tract
202 ¾ Acres
Recorded Apl 11, 1921
Virginia Chuckwell
Deputy Clerk